


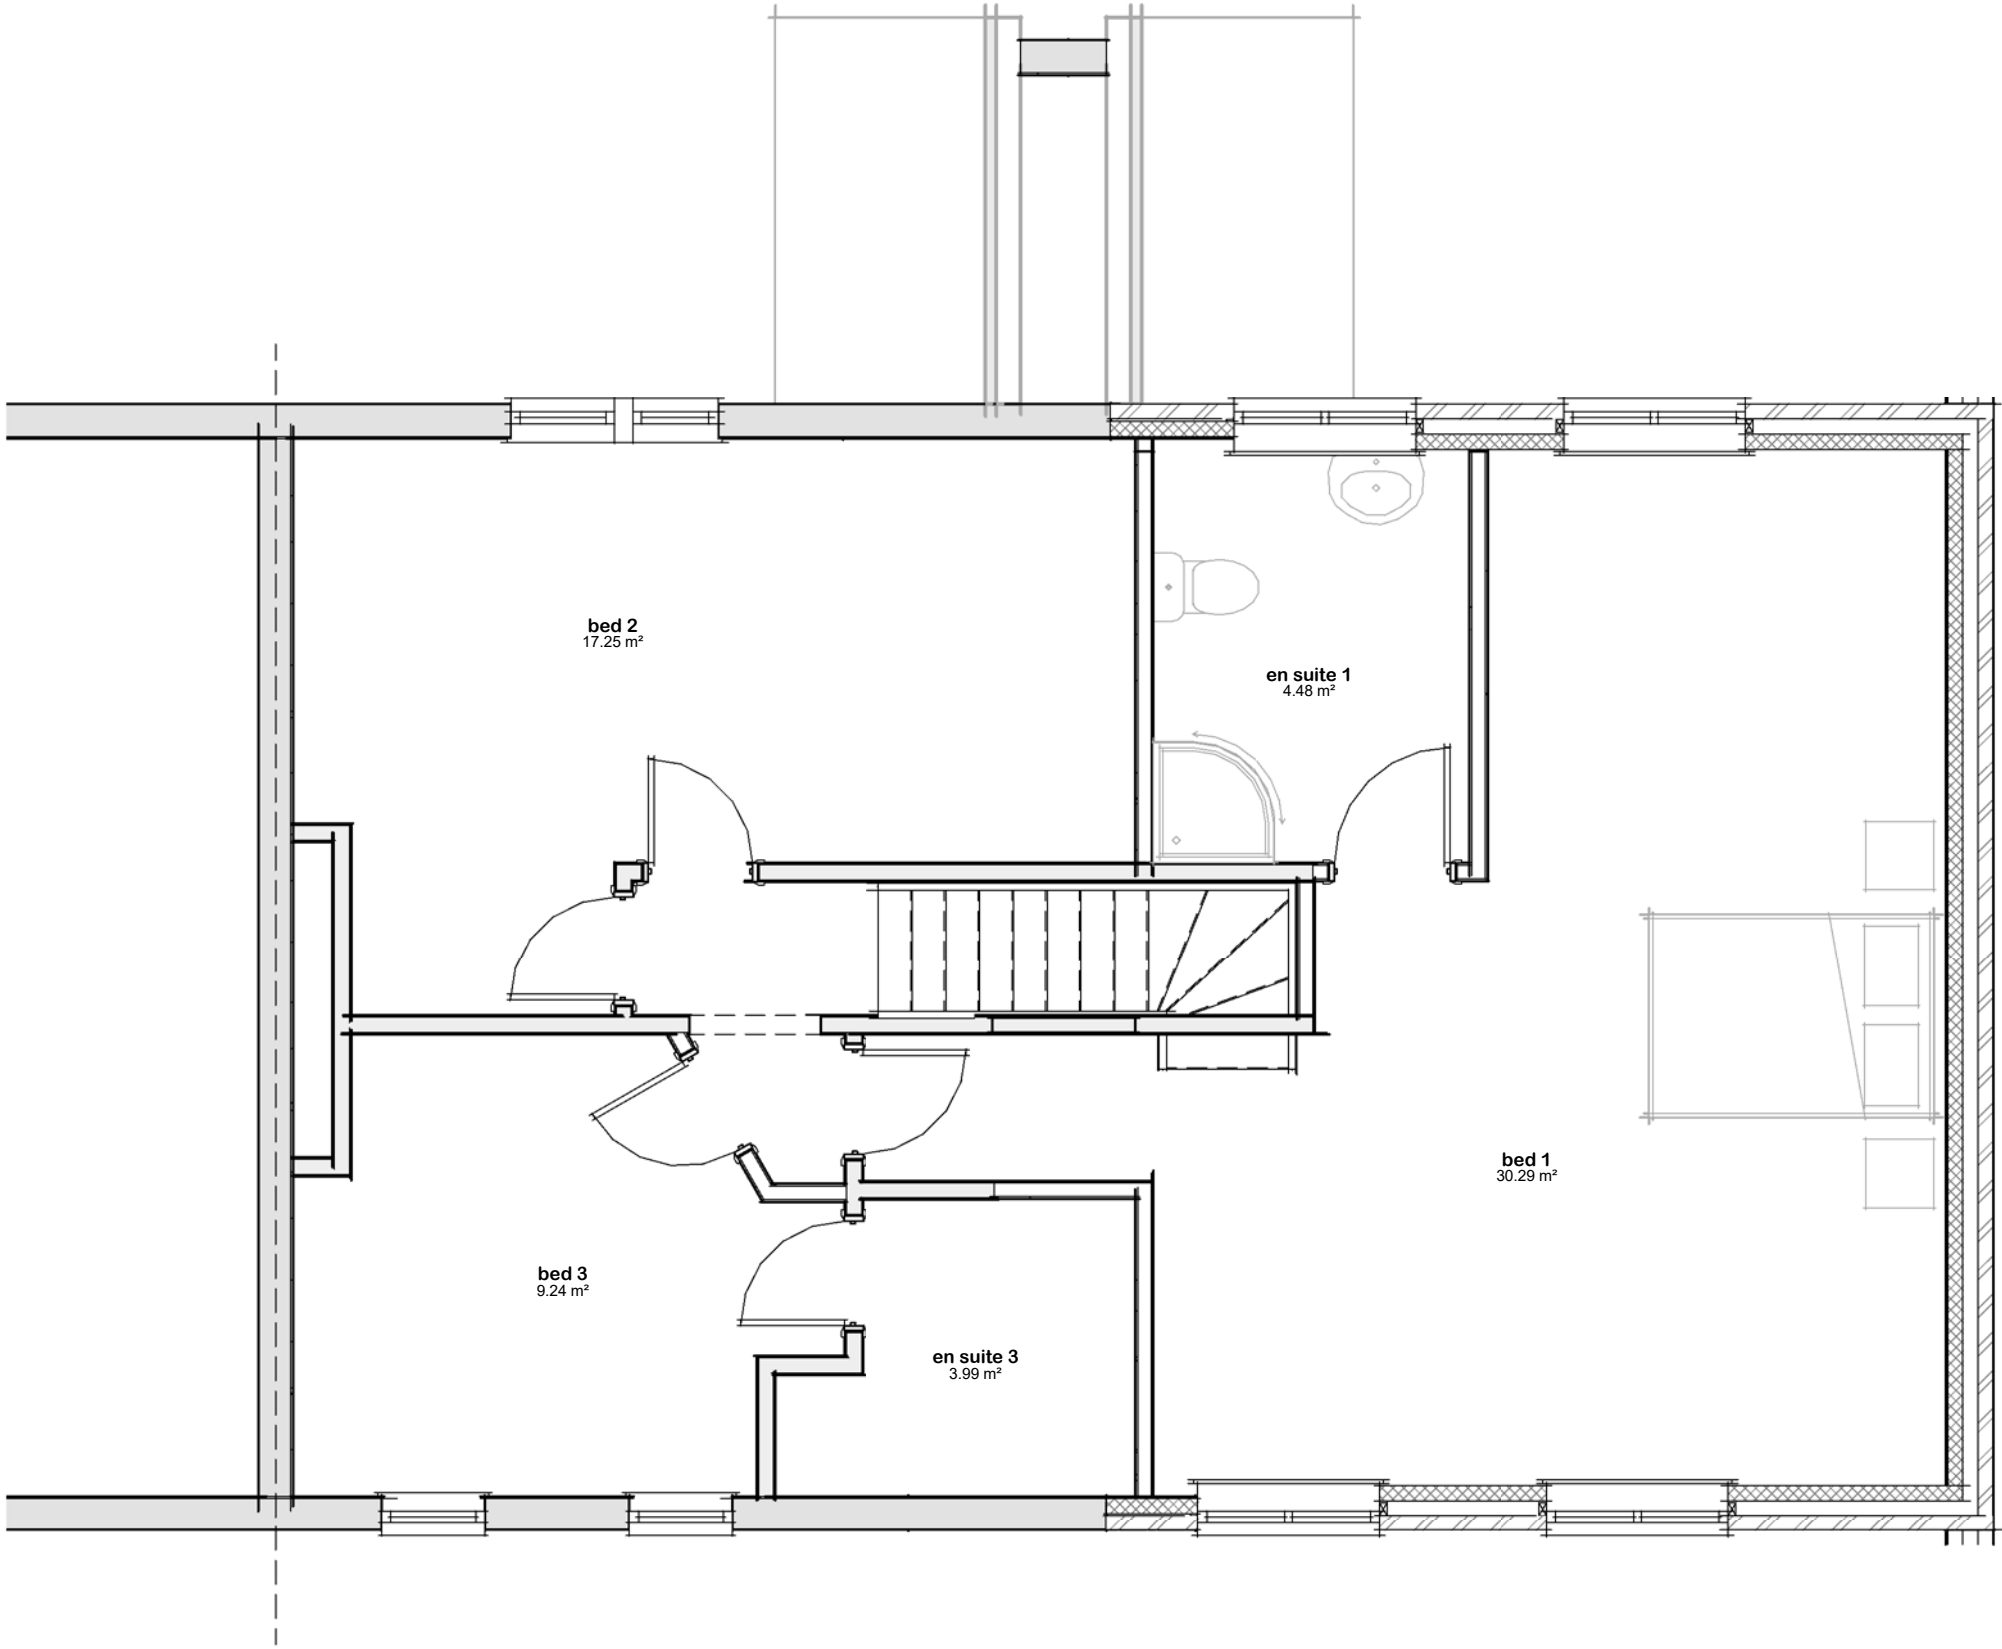

Plan 02 - First
1 : 50

Schedule 09 - First Floor Rooms		
Name	Area	Perimeter
bed 1	30.30 m²	28.1 m
bed 2	17.25 m²	18.8 m
bed 3	9.25 m²	12.9 m
en suite 1	4.50 m²	8.5 m
en suite 3	4.00 m²	8.7 m
Grand total: 5	65.25 m²	76.9 m