




FRONT ELEVATION




SIDE ELEVATION



REAR ELEVATION

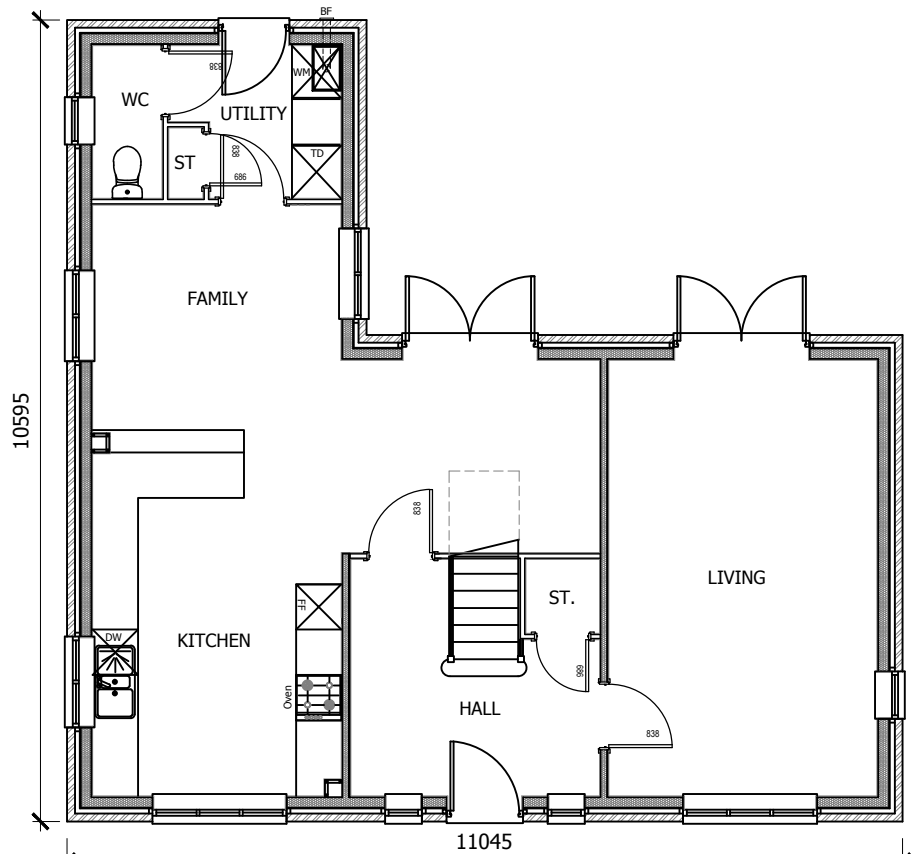

GROUND FLOOR

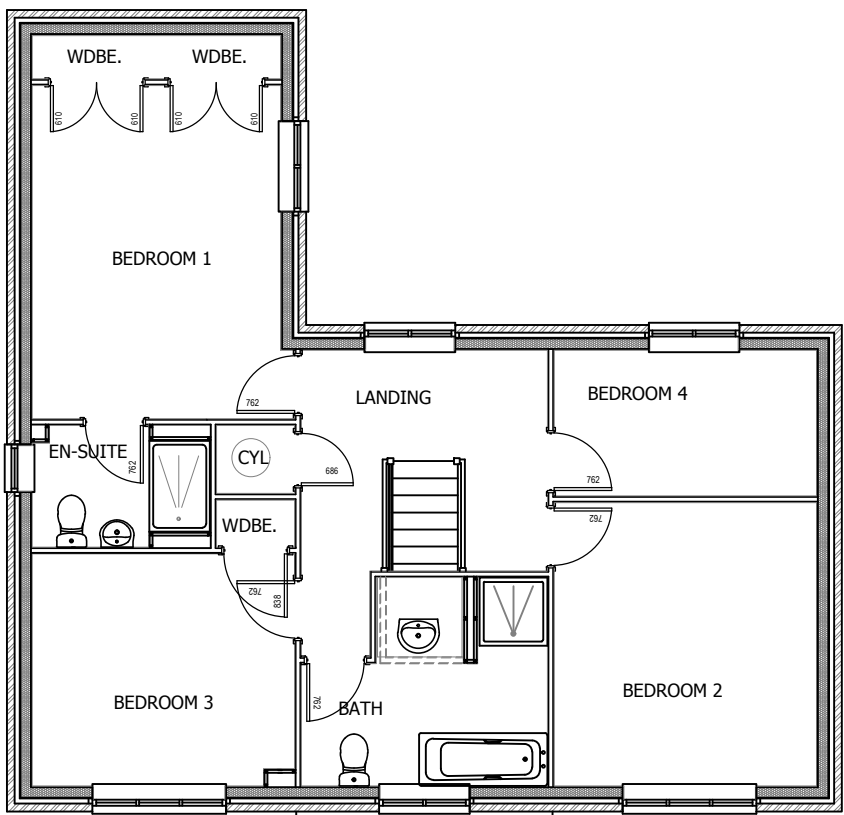

FIRST FLOOR



SIDE ELEVATION

Rev.	Date	Description

ORIGINAL SIZE: 1000mm - THIS PRINT MAY BE REDUCED

NOTE: ALL DIMENSIONS, MATERIALS AND WORKMANSHIP IN ACCORDANCE WITH NBS STANDARDS AND BUILDING REGULATIONS. DO NOT SCALE FROM THIS DRAWING. ALL DIMENSIONS TO BE VERIFIED WITH THE TECHNICAL OFFICE.



Larkfleet House Falcon Way
Bourne Lincolnshire
PE10 0FF
Tel: 01778 391550 Fax: 01778 391579
Email: enquiries@larkfleethomes.co.uk
LARKFLEET HOMES is a trading name of LARKFLEET LIMITED

Project

Drawing Title
2404
DESIGN SHEET

Scale	Date	Drawn	Approved
1:100 @ A3	22.04.15	ORC	

Drawing No	Rev.
2404/L00/DS	-

FLOOR AREAS			
GROSS			
GROUND FLOOR	74.1m ²	797.6ft ²	
FIRST FLOOR	74.1m ²	797.6ft ²	
TOTAL	148.2m ²	1595.2ft ²	