




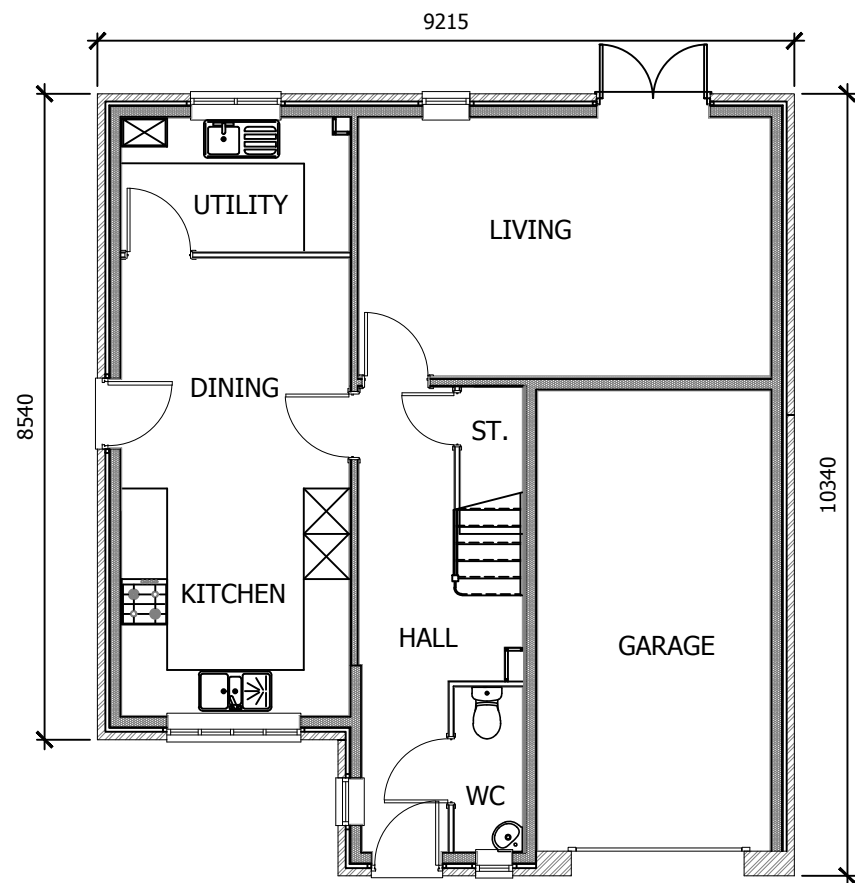

GROUND FLOOR

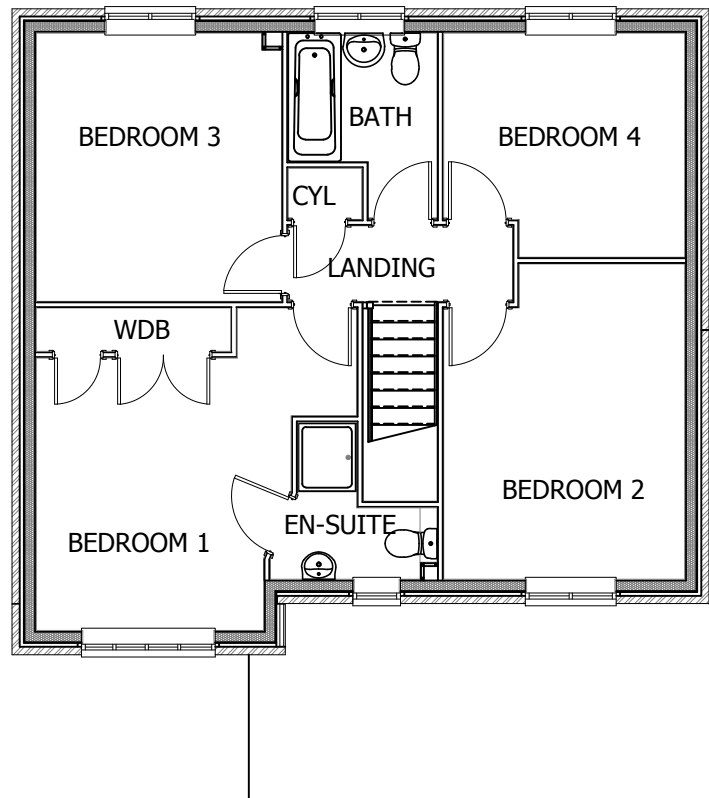

FIRST FLOOR

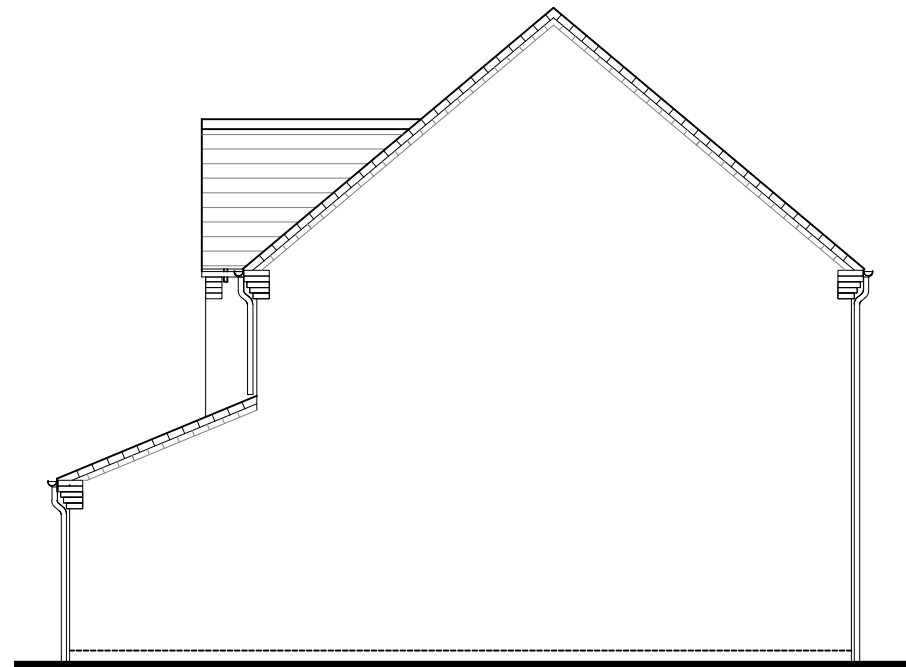

Rev.	Date	Description

ORIGINAL SIZE 1000M - THIS PRINT MAY BE REDUCED

NOTE: ALL DIMENSIONS, MATERIALS AND WORKMANSHIP IN ACCORDANCE WITH NBS STANDARDS AND BUILDING REGULATIONS. DO NOT SCALE FROM THIS DRAWING. ALL DIMENSIONS TO BE VERIFIED WITH THE TECHNICAL OFFICE.



Larkfleet House Falcon Way
Bourne Lincolnshire
PE10 0FF
Tel: 01778 391550 Fax: 01778 391579
Email: enquiries@larkfleethomes.co.uk

Project

Drawing Title
2432 - HOUSE TYPE
DESIGN SHEET

Scale	Date	Drawn	Approved
1:100 @ A3	10.02.15	ORC	

Drawing No	Rev.
2432/A00/DS	-

HABITABLE FLOOR AREAS

GROSS		
GROUND	57.5m ²	618.9ft ²
FIRST	64.5m ²	694.3ft ²
TOTAL	122m ²	1313.2ft ²

