


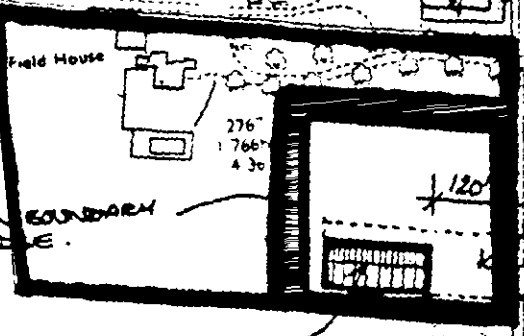

NEW BOUNDARY HERE.



PROPOSED.

OBJECTOR

Sycamores

HARDSTANDING AS TURING AND PARKING AREAS.

WIDEN EXIST ACCESS TO 30' 0" WIDE.

COMMON ROAD

Mou

H13/803/84

SCALE 1:2500 CROWN COPYRIGHT.
LOCATION PLAN.

B.M. 4.27m

Red House Farm

Fourwinds

36.32
24.3ha
40

4830
2.666ha
6.59

404.
2.44, 1.14
6.05

3556
1.710ha
4.23

3153
1.60ha
4.1

1556
8.23ha
20.21

3376
673ha
1.66

B.M. 4.67m

4.0m