PROPOSED CONVERSION




EXISTING FRONT ELEVATION




EXISTING REAR ELEVATION



EXISTING SIDE ELEVATION

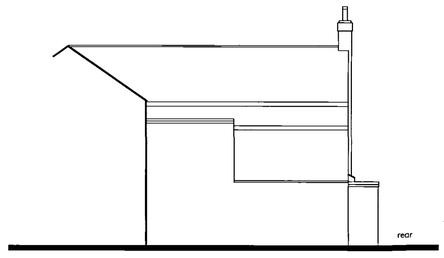

EXISTING SIDE ELEVATION

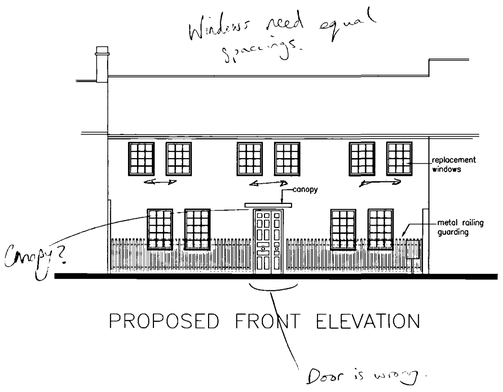


PROPOSED FRONT ELEVATION



PROPOSED REAR ELEVATION




PROPOSED SIDE ELEVATION

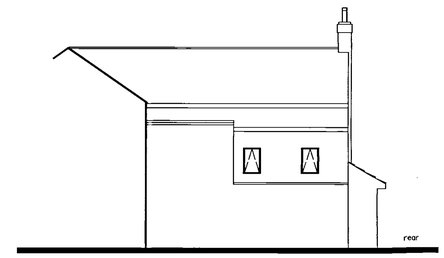


PROPOSED SIDE ELEVATION


All dimensions must be checked on site.
Written dimensions to take precedence.
The copyright of this drawing is the property of Templeman Associates Ltd

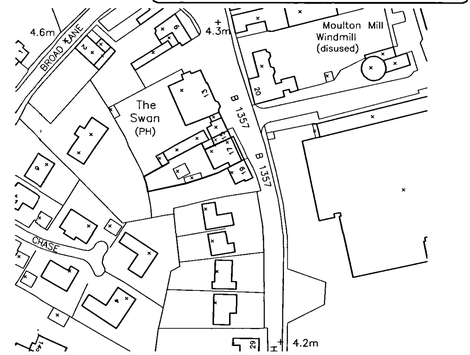


SITE LOCATION PLAN
SCALE 1:1250

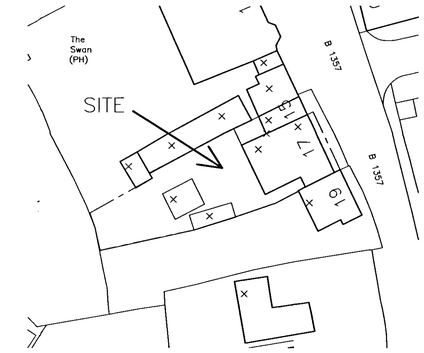


SITE PLAN
SCALE 1:500

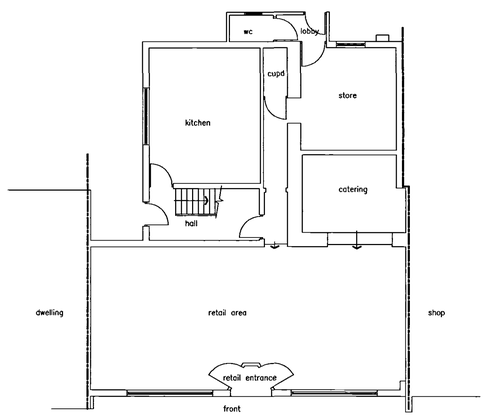


EXISTING GROUND FLOOR PLAN

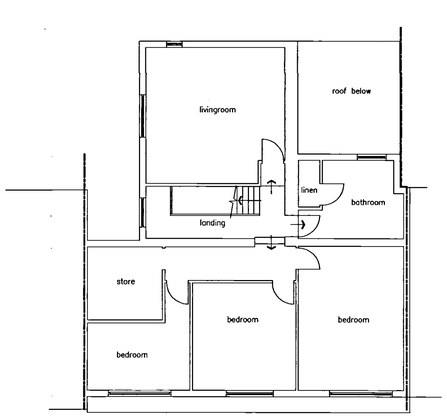

EXISTING FIRST FLOOR PLAN

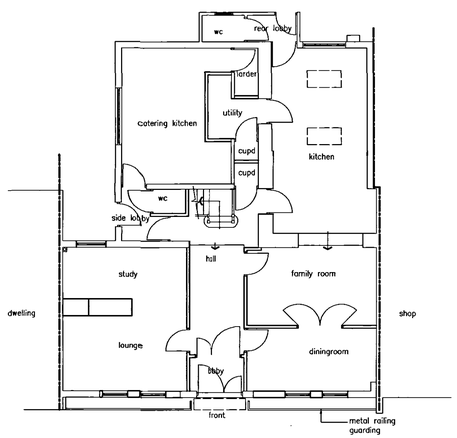

PROPOSED GROUND FLOOR PLAN

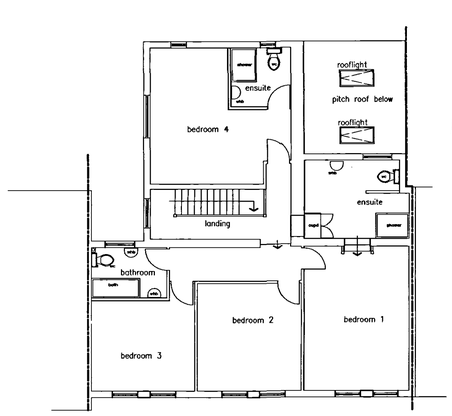

PROPOSED FIRST FLOOR PLAN

Mr Gilling - work

SHDC
PLANNING & DEVELOPMENT
- 5 SEP 2006
Ref. 1243/06

Revisions	Date	Description
A	Aug 06	minor changes
Amendments		

Templeman Associates
RICS
Templeman Associates Ltd
Litton House, Global Business Park,
Saville Road, Peterborough. PE3 7PR
Tel: (01733) 843380 Fax: (01733) 333976

Project Title: MILLVIEW STORES 17, HIGH STREET, MOULTON, PE12 6QB	Drawing Title: EXISTING & PROPOSED PLANS & ELEVATIONS SITE PLANS
Works Request No.	Dwg No 001 rev A
Drawn RG Date June 06	Project Status
Checked GECT Date June 06	Draft
Scale 1:100 CAD Ref	Tender / Construction / As Built

EXISTING & PROPOSED PLANS & ELEVATIONS SCALE 1:100