



REVISED FRONT ELEVATION

1:100
ALL MATERIALS TO MATCH EXISTING.

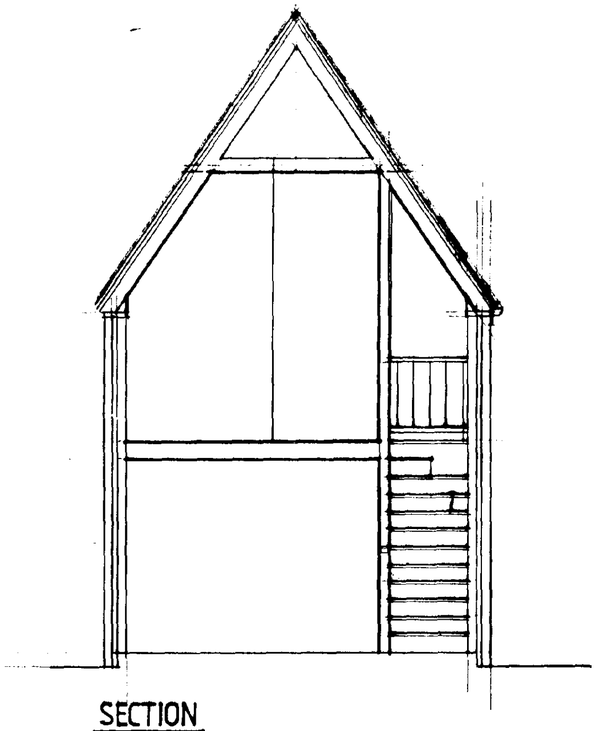

SECTION

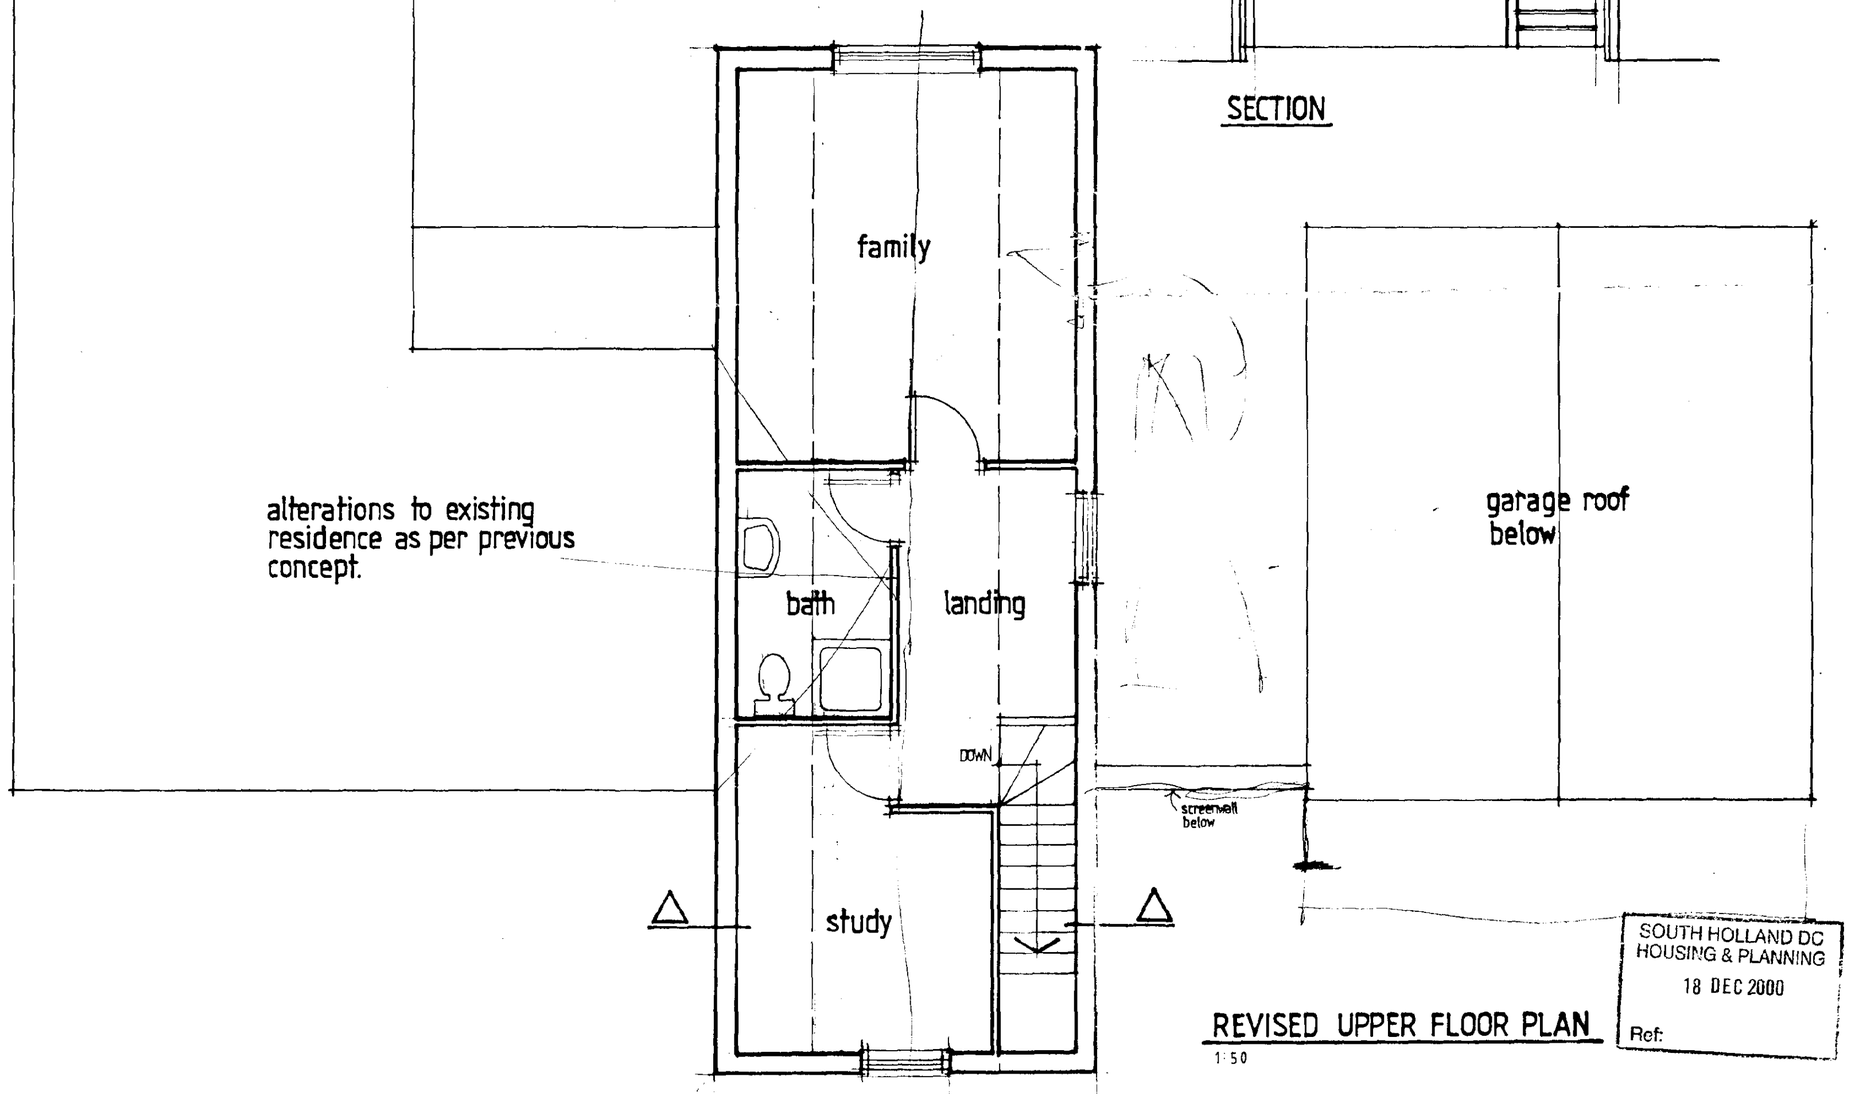

REVISED UPPER FLOOR PLAN

1:50

SOUTH HOLLAND DC
HOUSING & PLANNING
18 DEC 2000
Ref:

Peter Humphrey Associates
ARCHITECTURAL DESIGN AND BUILDING

PROJECT
CONCEPT REVISION

THE WILLOWS
FENGATE RD MOULTON CHAPEL


CLIENT
MISS N.LOCKIE

DATE	SCALE	JOB No.
Dec 2000.		2040-5


DATE REVISED	DETAILS

DO NOT SCALE FROM THIS DRAWING
COPYRIGHT: THIS DRAWING MUST NOT BE ISSUED, LOANED OR COPIED WITHOUT THE CONSENT OF PETER HUMPHREY ASSOCIATES


Peter Humphrey Associates
ARCHITECTURAL DESIGN AND BUILDING
TELEPHONE 01945 466 966
20 OLD MARKET · WISBECH · CAMBS · PE13 1NB
E-MAIL: ENQUIRIES@PHASSOC.FSNET.CO.UK
British Institute of

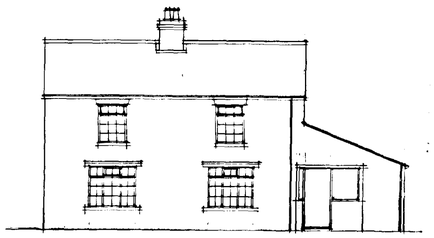


FRONT.

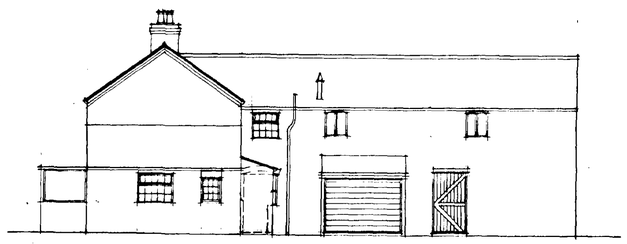


SIDE

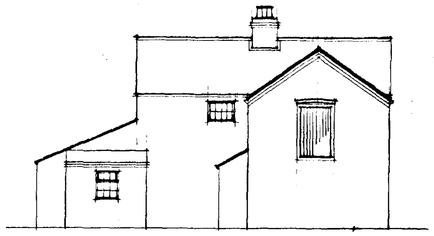


REAR.

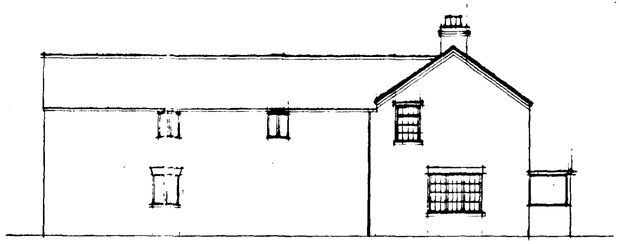

SIDE.

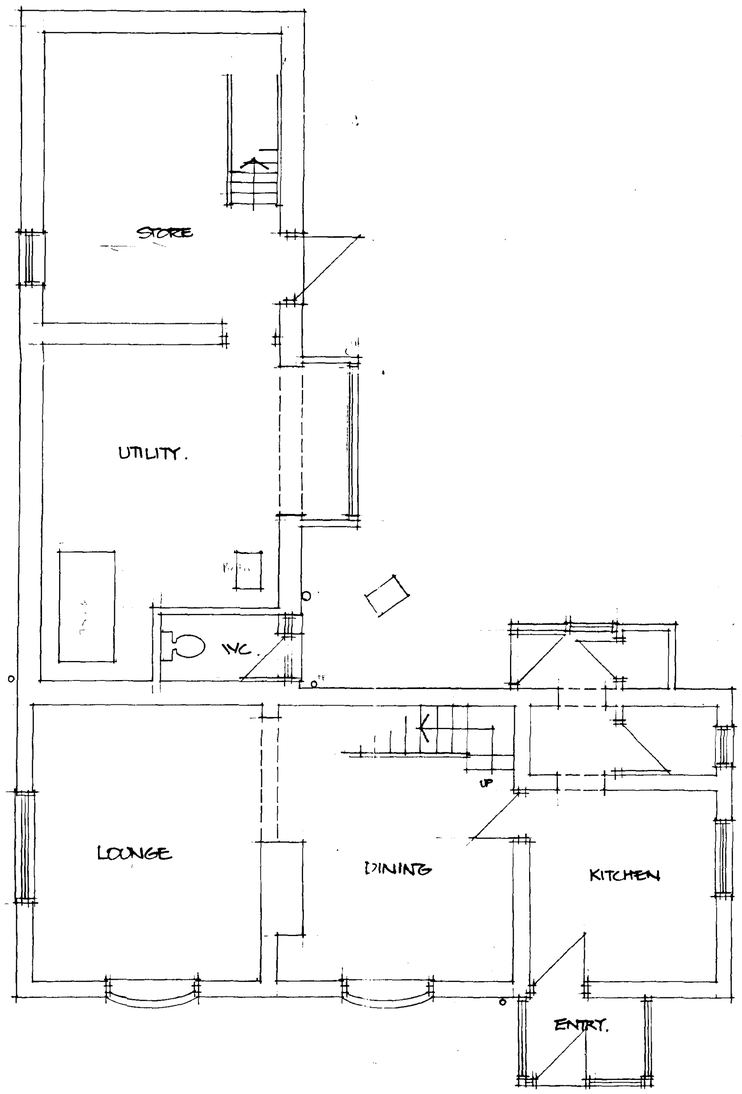

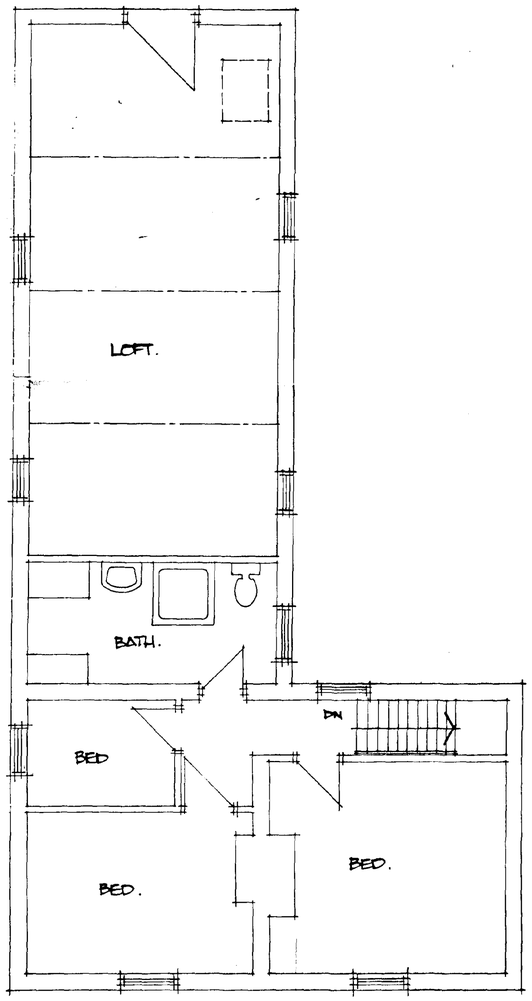

SOUTH HOLLAND DC
HOUSING & PLANNING
20 OCT 2000
Ref: 1262/00.

Peter Humphreys Associates
ARCHITECTURAL DESIGN & BUILDING

PROJECT
SURVEY DRAWINGS.

'THE WILLOWS'
FENTIATE RD., MOULTON CHAPEL
SPALDING.


CLIENT MS. N. LOCKIE

DATE	SCALE	JOB No.
AUG 2000	1:50, 1:100	2040 ~ 1.

DATE REVISED	DETAILS

DO NOT SCALE FROM THIS DRAWING
COPYRIGHT: THIS DRAWING MUST NOT BE ISSUED, LOANED OR COPIED WITHOUT THE CONSENT OF PETER HUMPHREY ASSOCIATES

Peter Humphrey Associates
ARCHITECTURAL DESIGN & BUILDING
TELEPHONE 01945 464 066
30 OLD MARKET · WISBECH · CAMBS · PE13 1NB
E-MAIL: ENQUIRIES@PHARCHITECTURAL.CO.UK
British Institute of Architectural Technologists

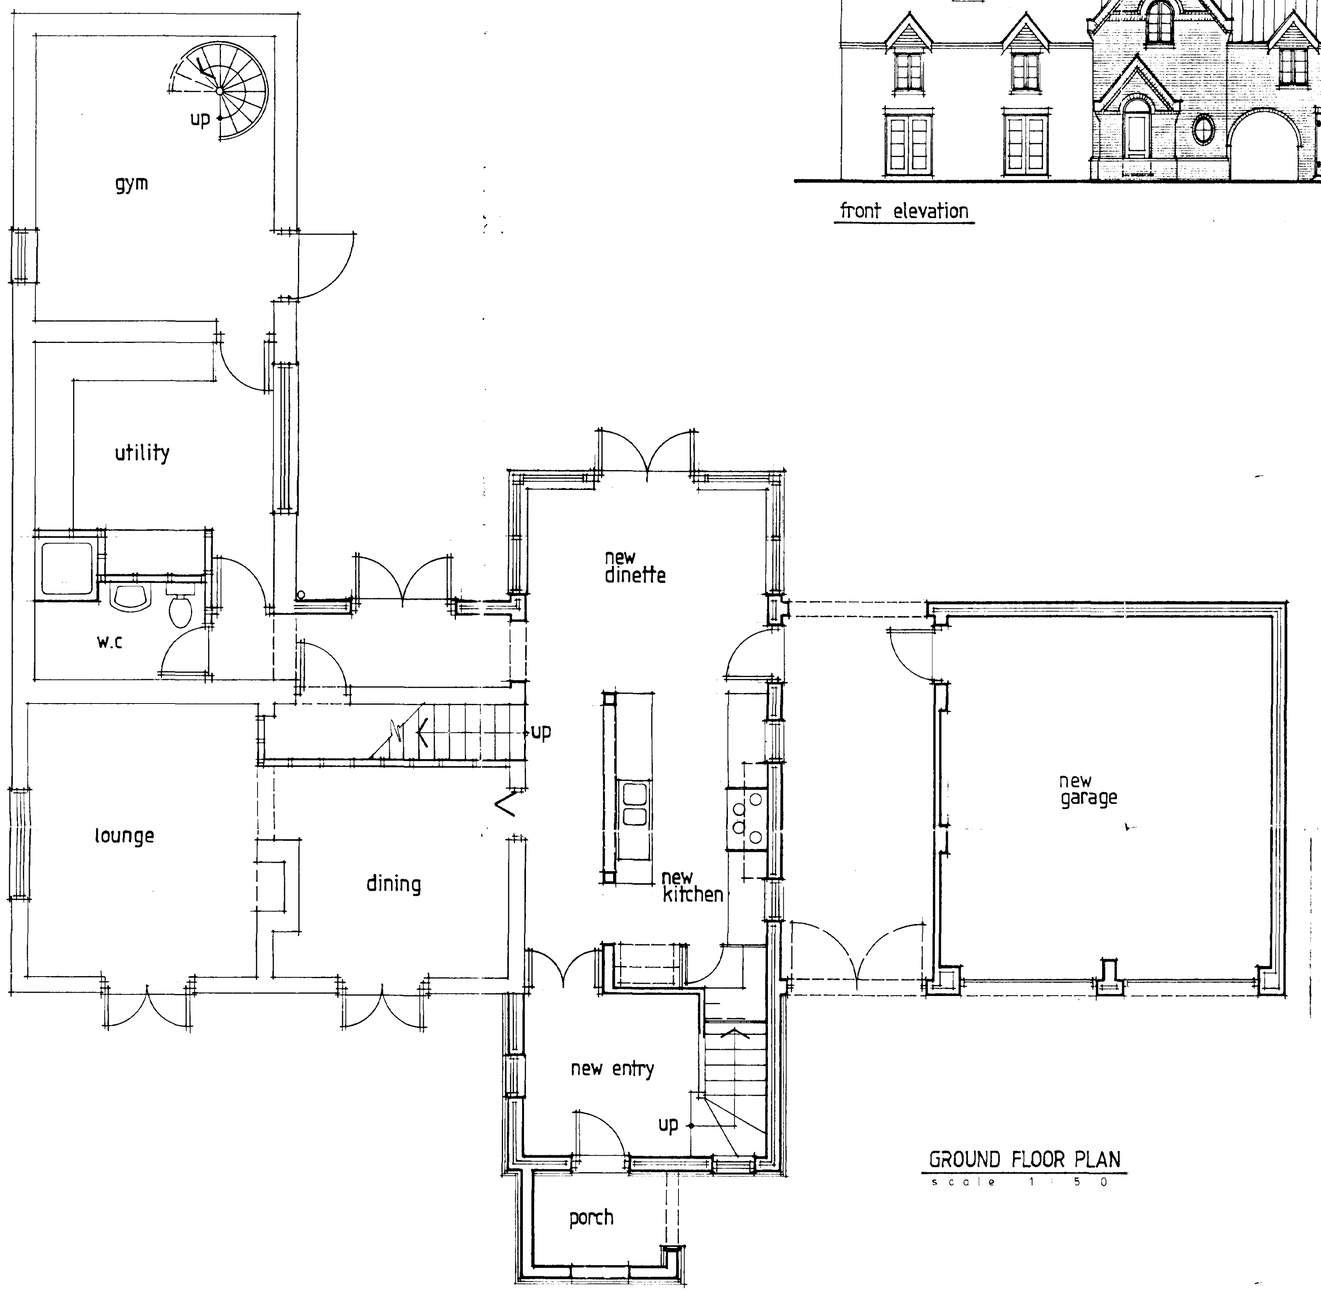

GROUND FLOOR PLAN
scale 1:50

front elevation



side elevation



rear elevation



side elevation
scale 1:100

SOUTH HOLLAND DISTRICT COUNCIL
HOUSING SERVICES
20 OCT 2000
Ref: 1262/00.

Peter Humphrey Associates
ARCHITECTURAL DESIGN AND BUILDING

PROJECT
PROPOSED ADDITIONS/ALTERATIONS TO 'THE WILLOWS', FENGATE ROAD, MOULTON CHAPEL. SPALDING.


CLIENT MISS N. LOCKIE

DATE	SCALE	JOB No.
OCT 2000		2040-2

DATE REVISED	DETAIL

DO NOT SCALE FROM THIS DRAWING
COPYRIGHT: THIS DRAWING MUST NOT BE ISSUED, LOANED OR COPIED WITHOUT THE CONSENT OF PETER HUMPHREY ASSOCIATES

Peter Humphrey Associates
ARCHITECTURAL DESIGN AND BUILDING
TELEPHONE 01945 466 966
39 OLD MARKET · WISBECH · CAMBS · PE13 1NB
E-MAIL: ENQUIRIES@PHARCHITECTURAL.CO.UK
British Institute of Architectural Technologists

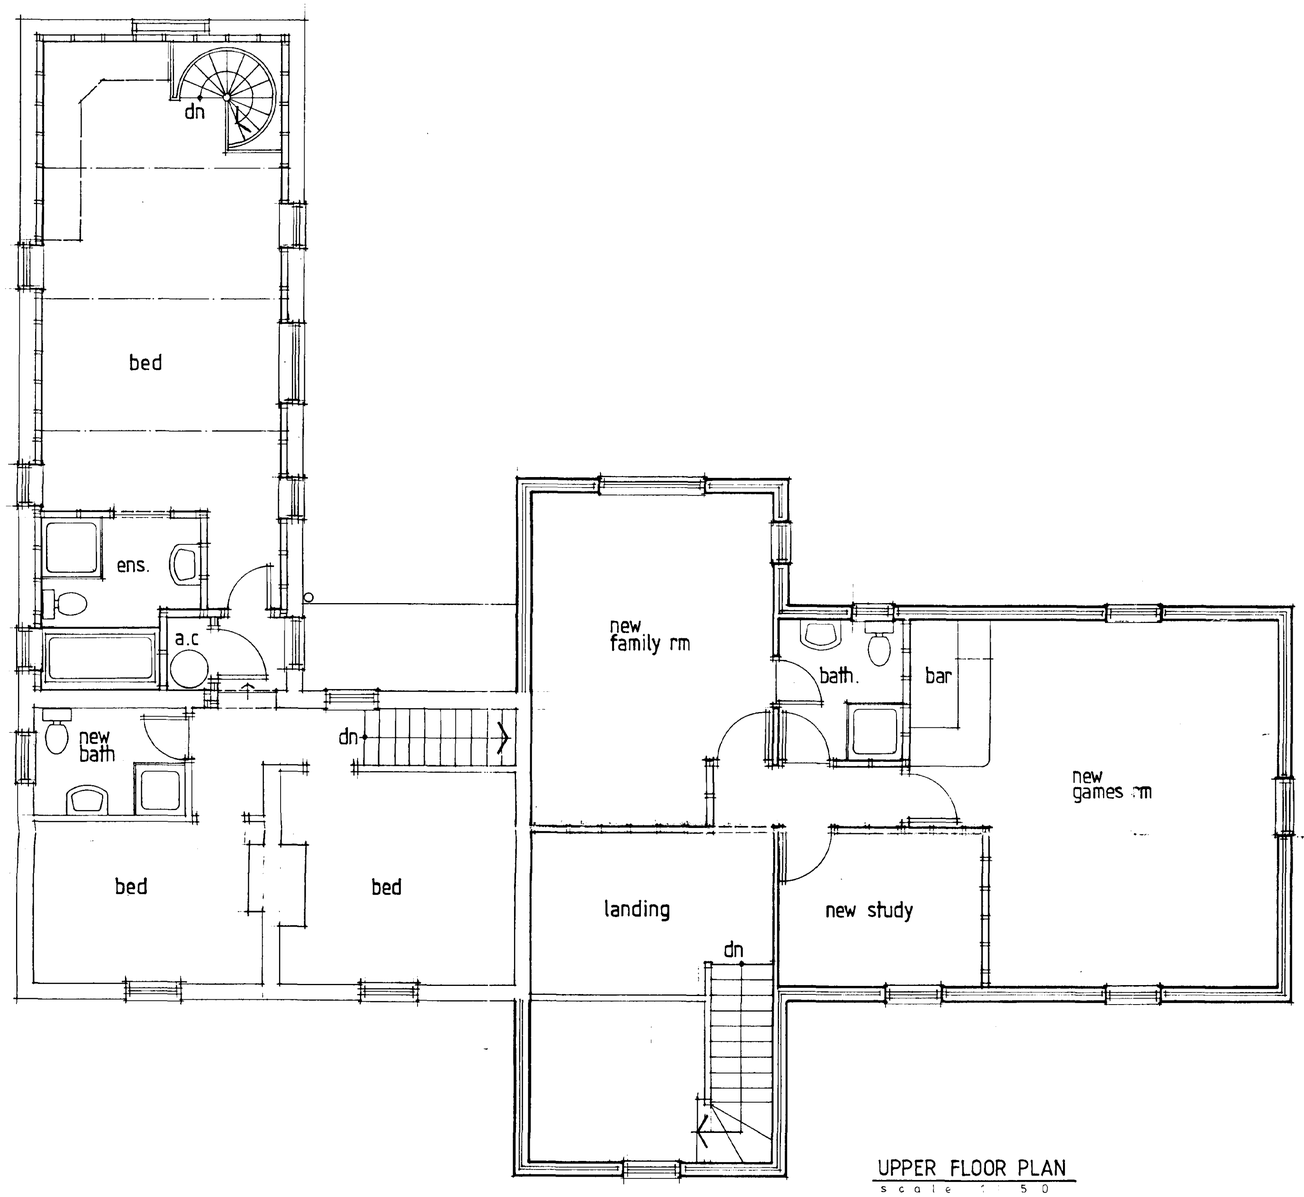

UPPER FLOOR PLAN
scale 1 : 50

SOUTH HOLLAND DISTRICT COUNCIL
HOUSING & PLANNING
20 OCT 2000
Ref 1262/00

Peter Humphrey Associates
ARCHITECTURAL DESIGN AND BUILDING

PROJECT
PROPOSED ADDITIONS / ALTERATIONS TO 'THE WILLOWS'
FENGATE RD, MOULTON CHAPEL. SPALDING.


CLIENT MISS N. LOCKIE

DATE	SCALE	JOB No
oct 2000		2040 – 3


DATE REVISED	DETAILS

DO NOT SCALE FROM THIS DRAWING
COPYRIGHT: THIS DRAWING MUST NOT BE ISSUED, LOANED OR COPIED WITHOUT THE CONSENT OF PETER HUMPHREY ASSOCIATES

Peter Humphrey Associates
ARCHITECTURAL DESIGN AND BUILDING
TELEPHONE 01945 466 966
31 OLD MARKET · WISBECH · CAMBS · PE13 1ND
E-MAIL: ENQUIRIES@PHARCHITECTURAL.CO.UK

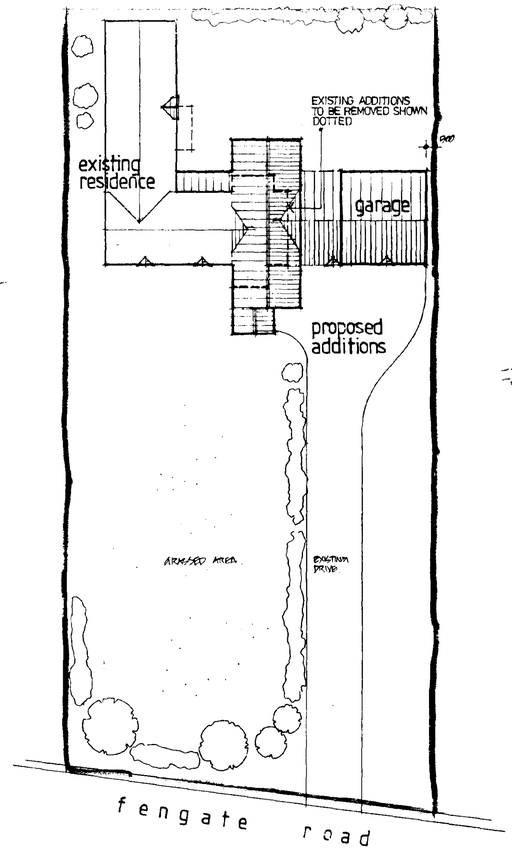

SITE PLAN
scale 1:200

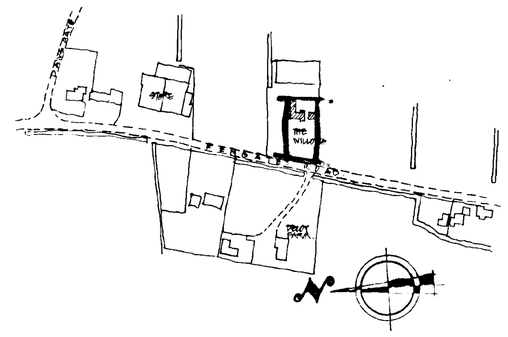

LOCATION PLAN
scale 1:2500

Existing Floorplan

12 × 6.7 = 56.4
4.7 × 11.2 = 52.64
2.8 × 1 = 2.8
2.7 × 1 = 2.7
1.4 × 2.4 = 3.36
117.9

Proposed

16 × 6.7 = 75.2
16.4 × 6.1 = 100.04
4.4 × 2 = 8.8
4.4 × 2.9 = 12.76
2.8 × 1.8 = 5.04
201.84

71?

SOUTH HOLLAND DC
HOUSING & PLANNING
20 OCT 2000
Ref: 1262/00

Peter Humphrey Associates
ARCHITECTURAL DESIGN AND BUILDING

PROJECT
PROPOSED ADDITIONS/ALTERATIONS TO 'THE WILLOWS', FENGATE RD, MOULTON CHAPEL, SPALDING.

CLIENT
MISS N.LOCKIE

DATE	SCALE	JOB No.
oct 2000		2040-4

DATE REVISED	DETAILS

DO NOT SCALE FROM THIS DRAWING
COPYRIGHT: THIS DRAWING MUST NOT BE ISSUED, LOANED OR COPIED WITHOUT THE CONSENT OF PETER HUMPHREY ASSOCIATES

Peter Humphrey Associates
ARCHITECTURAL DESIGN AND BUILDING
TELEPHONE 01945 466 966
18 OLD MARKET · WISBECH · CAMBS · PE13 1NB
E-MAIL PHPARCHITECTURAL@AOL.COM
British Institute of Architectural Technologists