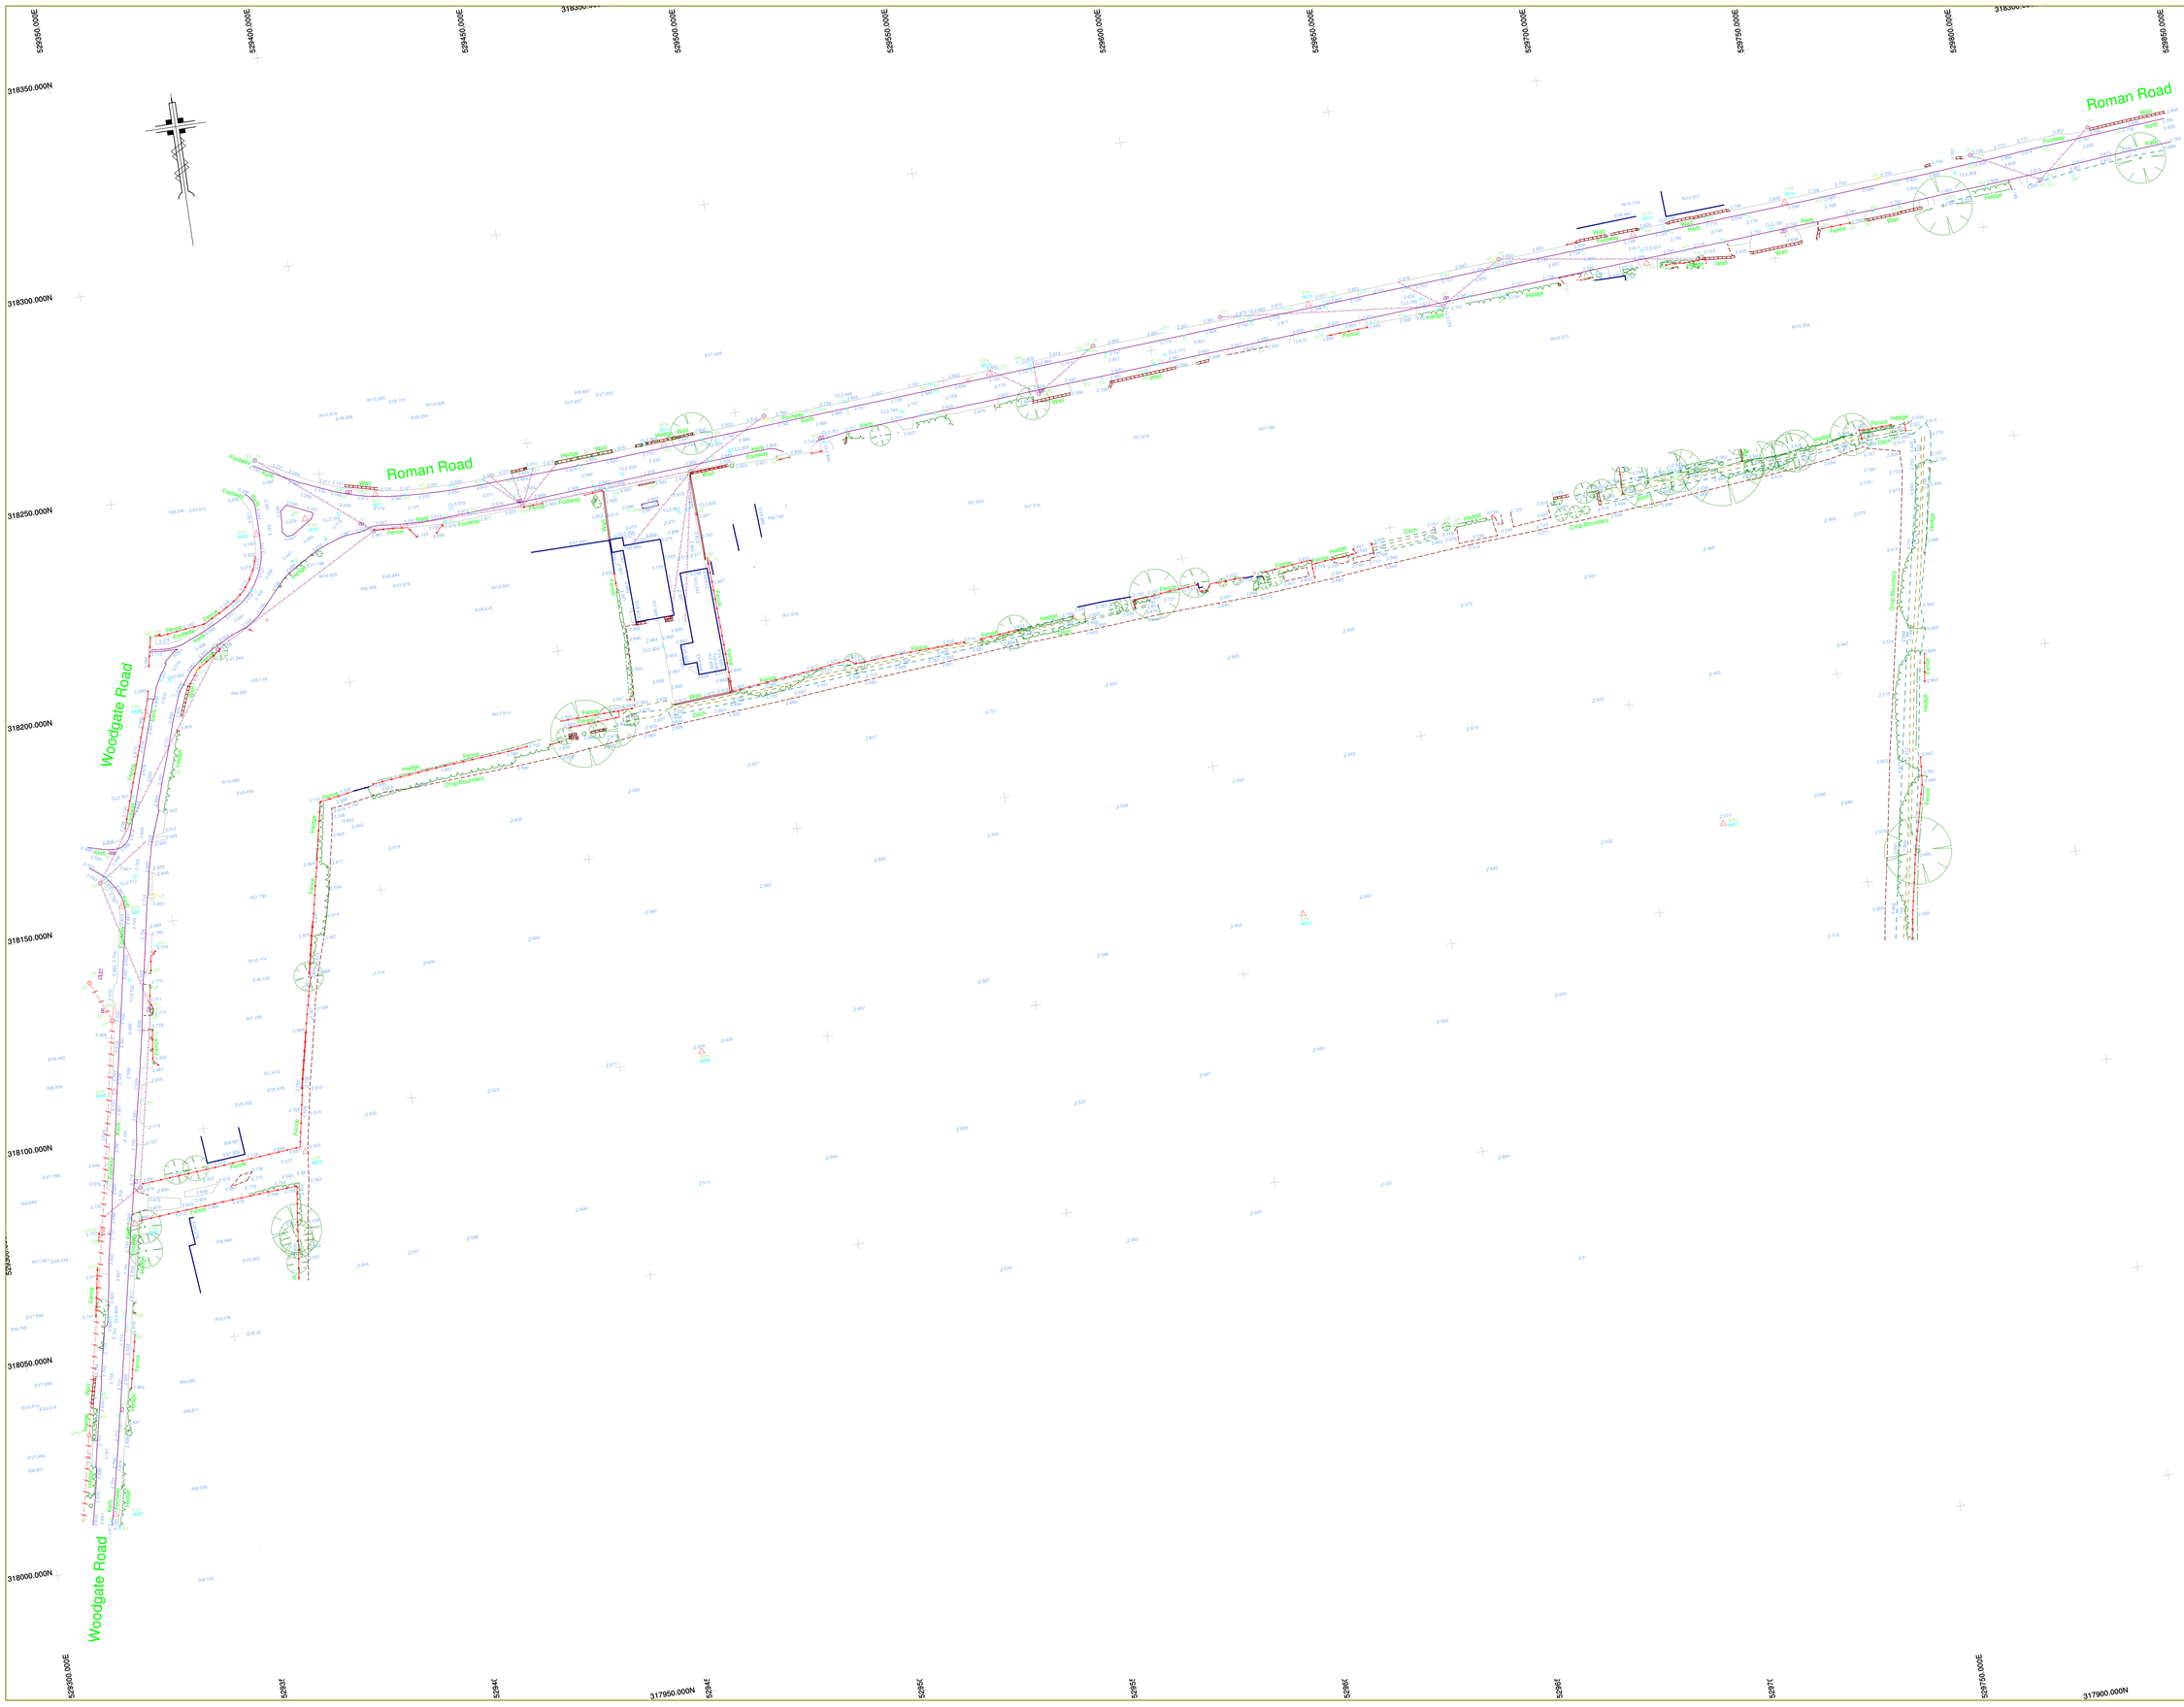


KEY:

BUILDING
FENCE
HEDGE
CHANNEL
WALL
BANK EDGE
STORM DRAINAGE
FOUL DRAINAGE
CHANGE OF SURFACE
OVERHEAD ELECTRIC
OVERHEAD TELEPHONE
TREE
BOREHOLE
MANHOLE
CONTROL STATION

B	BOLLARD	RE	ROD EYE
BIN	BIN	RI	RIDGE
BT	BRITISH TELECOM	SP	SIGN POST
CR	PIPE CROWN	STAY	STAY
CTV	CABLE TELEVISION	SV	STOP VALVE
EA	EARTH	TBM	BENCH MARK
EL	ELECTRIC BOX	TH	THRESHOLD
EP	ELECTRIC POLE	TL	TRAFFIC LIGHT
EV	EAVES	TP	TELEGRAPH POLE
FH	FIRE HYDRANT	TS	TRAFFIC SIGNAL
FL	FLOOR	VC	VENT COLUMN
GA	GAS VALVE	WC	WATER COURSE
IC	INSPECTION CHAMBER	WL	WATER LEVEL
IL	INVERT LEVEL	WM	WATER METER
KO	KERB OFFSET	WT	WALL TOP
LH	LAMP HOLE		
LP	LAMP POST		
MP	MARKER POST		
PB	POST BOX		

NOTES:

1. Survey plotted to OS National Grid.
2. All levels related to OS Datum.
3. GPS/GLONASS ETRS89 observations transformed to OSGB36 using OSTN02 Transformation.
4. ETRS89 ellipsoid heights converted to heights above mean sea level using National Geoid Model OSGM02.

Initial Survey Date:	20 JAN 2016

CONTROL STATIONS

Stn:	Eastings:	Northings:	Height:
9000	529469.810	318100.758	2.611
9001	529718.129	318118.779	2.657
9002	529616.112	318112.161	2.580
9003	529373.216	318091.040	2.688
9004	529315.872	318012.272	2.791
9005	529330.523	318079.942	2.869
9006	529330.324	318111.724	2.712
9007	529338.525	318155.103	2.813
9008	529351.235	318199.206	3.015
9009	529383.230	318257.980	3.319
9010	529395.144	318239.924	3.336
9011	529412.524	318243.348	3.160
9012	529482.109	318244.889	2.841
9013	529561.135	318250.216	2.814
9014	529638.608	318255.377	2.662
9015	529717.371	318260.475	2.822
9016	529754.183	318262.729	2.779
9017	529719.647	318253.216	2.691
9018	529723.465	318218.249	3.082

Rev:	*Amendments:*	*Date:*

Client:
WOODGATE FARMS LTD.

Project Title:
WOODGATE ROAD
MOULTON CHAPEL
LINCOLNSHIRE

Drawing Title:
OGL SURVEY

Scale:	1:500	*Date:*	31 JAN 2016
Drawing No:	AS2126/1	*Rev:*	A0
C.A.D. Title:	MATRXMOULCHAP202125016		
Drawn By:	D.J.SMITH		

AXIS SURVEYS LTD.
CHARTERED LAND SURVEYORS
10 SYCAMORE DRIVE, LOUTH, LINCOLNSHIRE, LN11 8RT.
TEL (01507) 606597
FAX (01507) 354050
www.axissurveys.co.uk
office@axissurveys.co.uk
©AXIS SURVEYS LTD.