


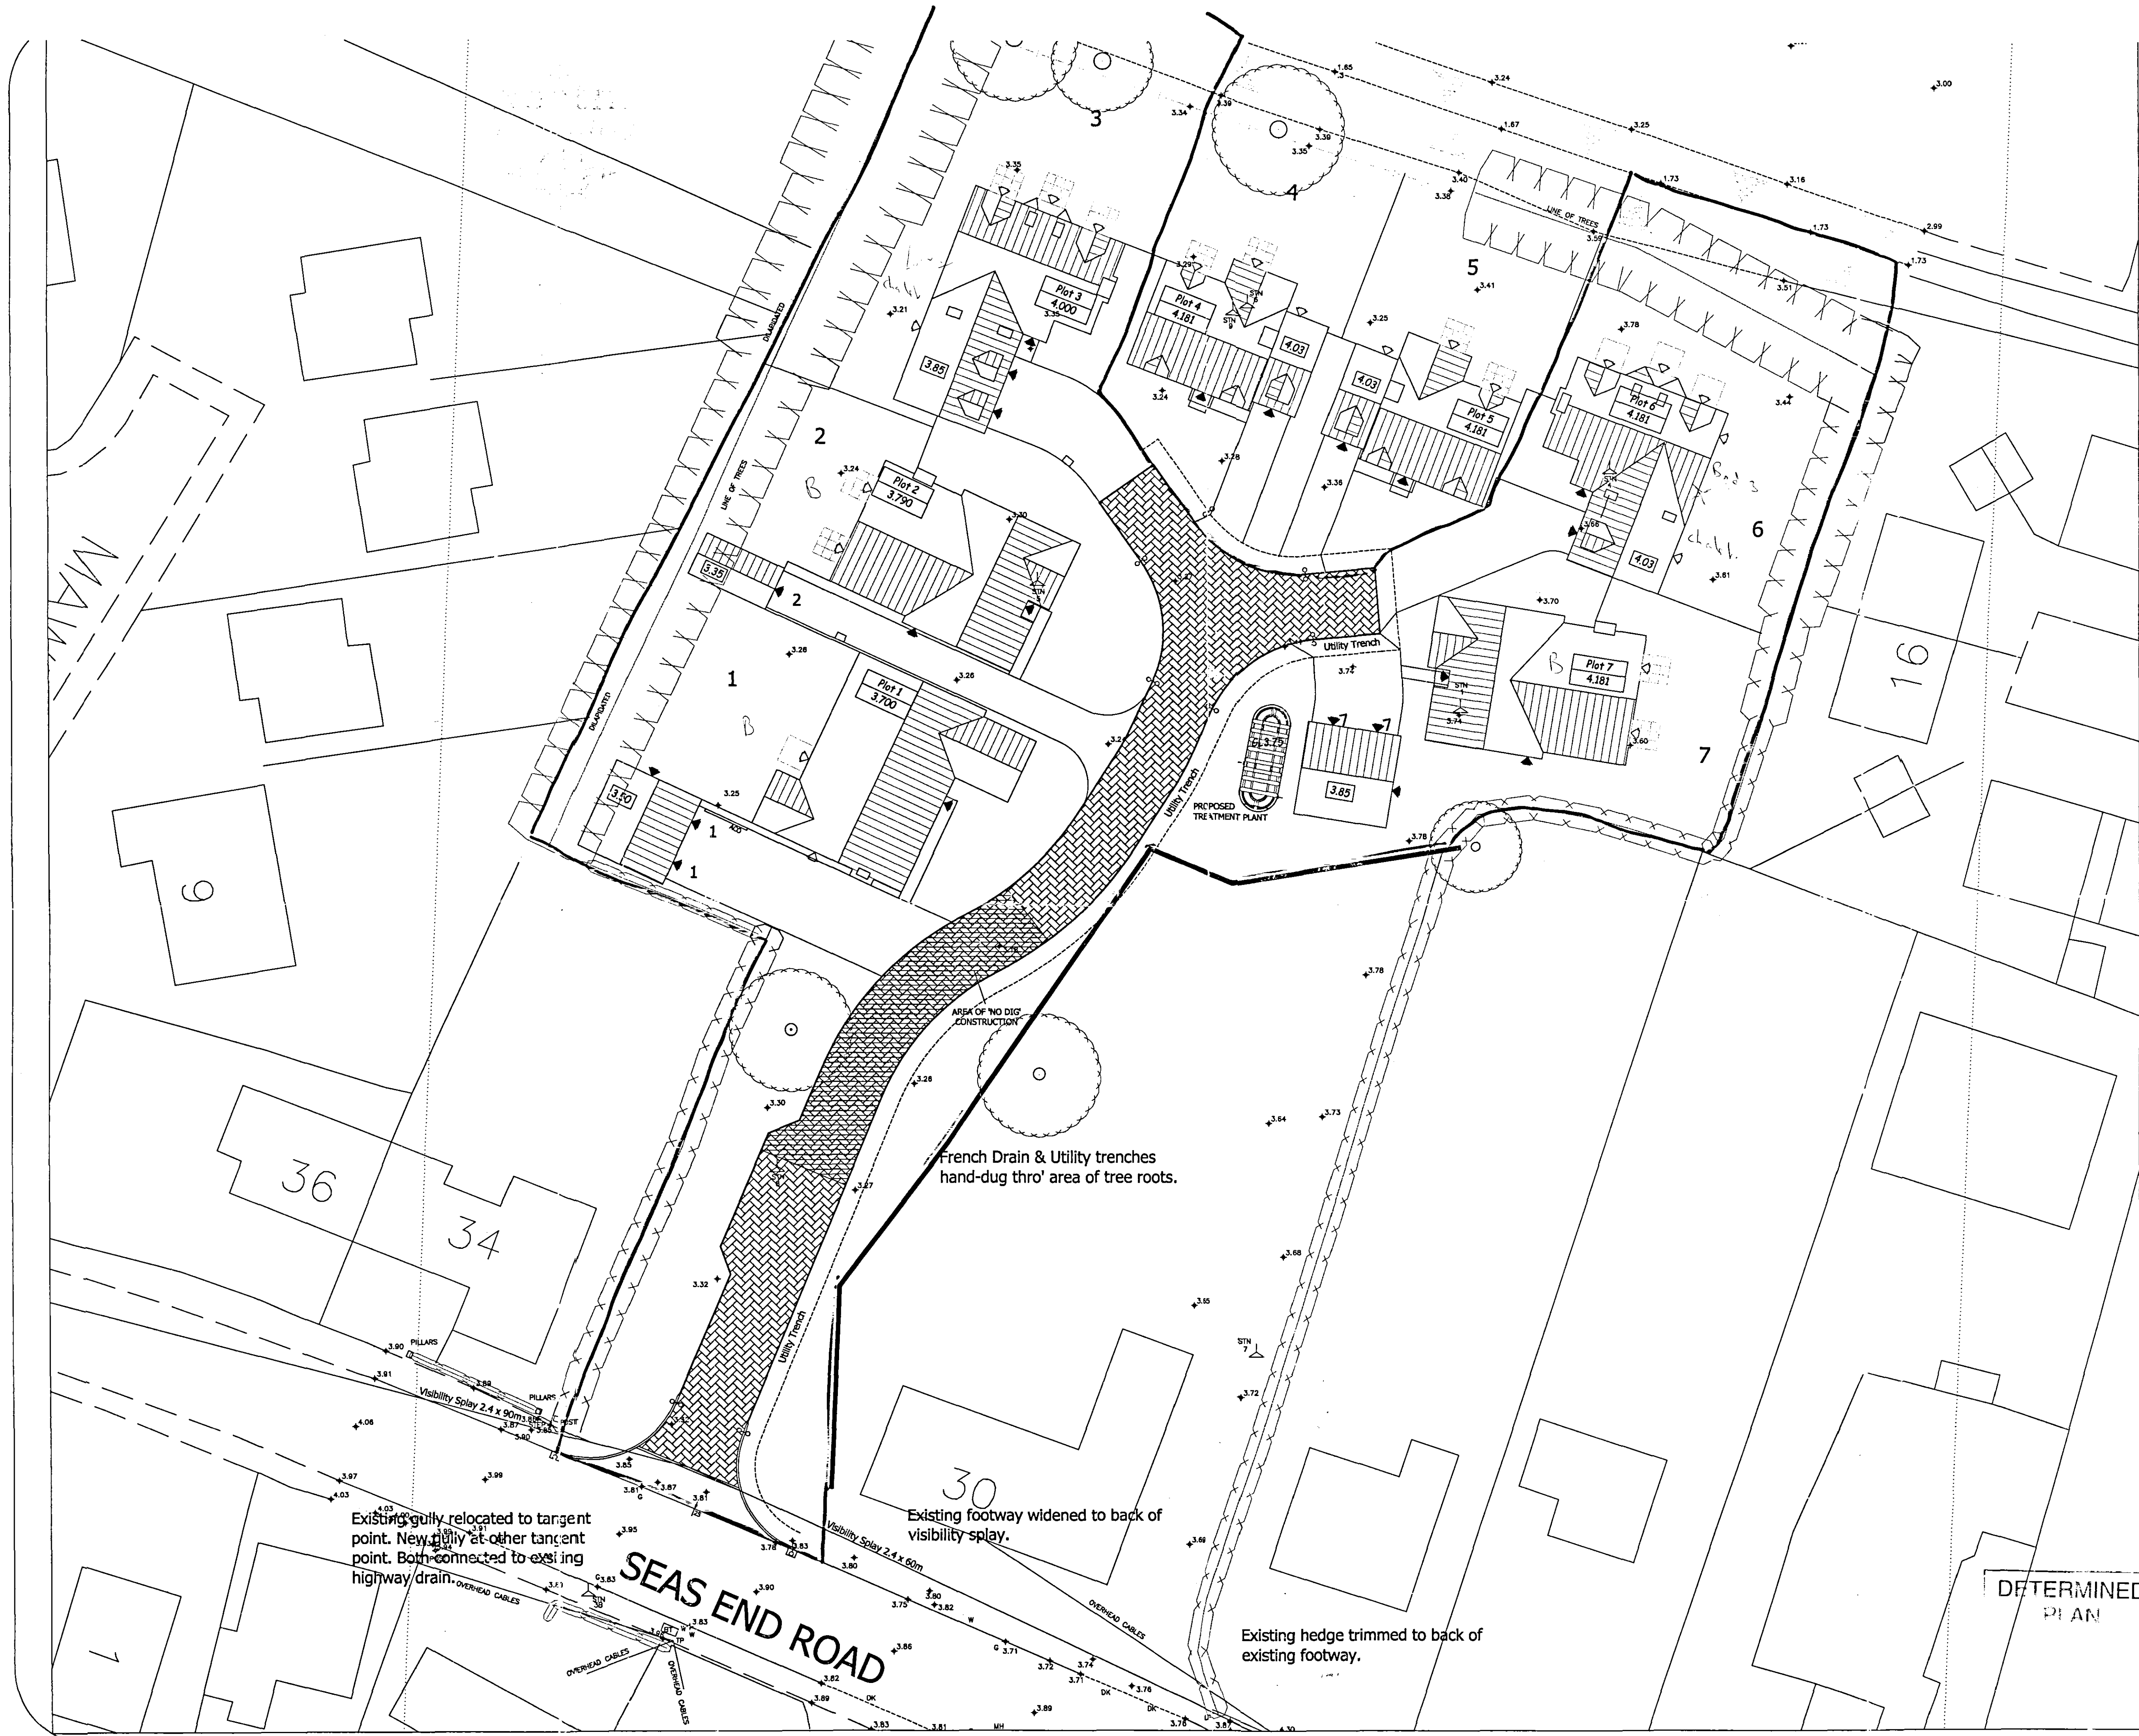

All dimensions must be checked on site and not scaled from this drawing.

(c) Crown Copyright. All rights reserved. Licence Number AL100037075
The material contained in this drawing has been based upon the Ordnance Survey Map by permission of Ordnance Survey on behalf of the Controller of Her Majesty's Stationary Office.

Ground Level Datum: Levels relate to OS Bench Mark on No. 39/41
Seas End Road, Value 4.18m

Survey Station Coordinates:

	1	2	3	4	5	6	7	8	9	10
1024.1	45071.84									
1000.0	05000.000									
967.4	75014.177									
1033.8	65087.516									
996.7	65080.139									
1010.4	75098.289									
1010.8	35029.871									
979.8	65041.903									
1009.4	25097.782									
1022.5	65124.104									

INACCURATE POSITION OF EXISTING BUILDINGS - PLOTS 4 AND 5

1633/06

Date	Revisions
16:11:06	Plot 7 & garage + turning head adjusted.
31:10:06	Layout amended as requested by Architect.
22:09:06	Amended Tree Canopies - Planning Officer
15:08:06	Plots 1-3 relocated, footway removed.

© copyright

SE STAFFORD INFRASTRUCTURE ENGINEERING
12A TESLA COURT, INNOVATION WAY
PETERBOROUGH BUSINESS PARK
LYNCH WOOD
PETERBOROUGH, PE2 6FL

Client
S & S DEVELOPMENTS LTD.
SAND PITS FARM
WISBECH ROAD
LONG SUTTON
SPALDING
PE12 9AQ
Tel: 01406 362296
Fax: 01406 364546
E: rodney@rodneywilson3.wanadoo.co.uk

Job Title
Seas End Road
Moulton Seas End
Spalding
Lincs

Drawing Title
Planning

DETERMINED PLAN

Date	Scale	Drawn
JULY 2006	1:200	IAC

Dwg. No.	Rev.
14.35.06 - 100 8383-101	D