


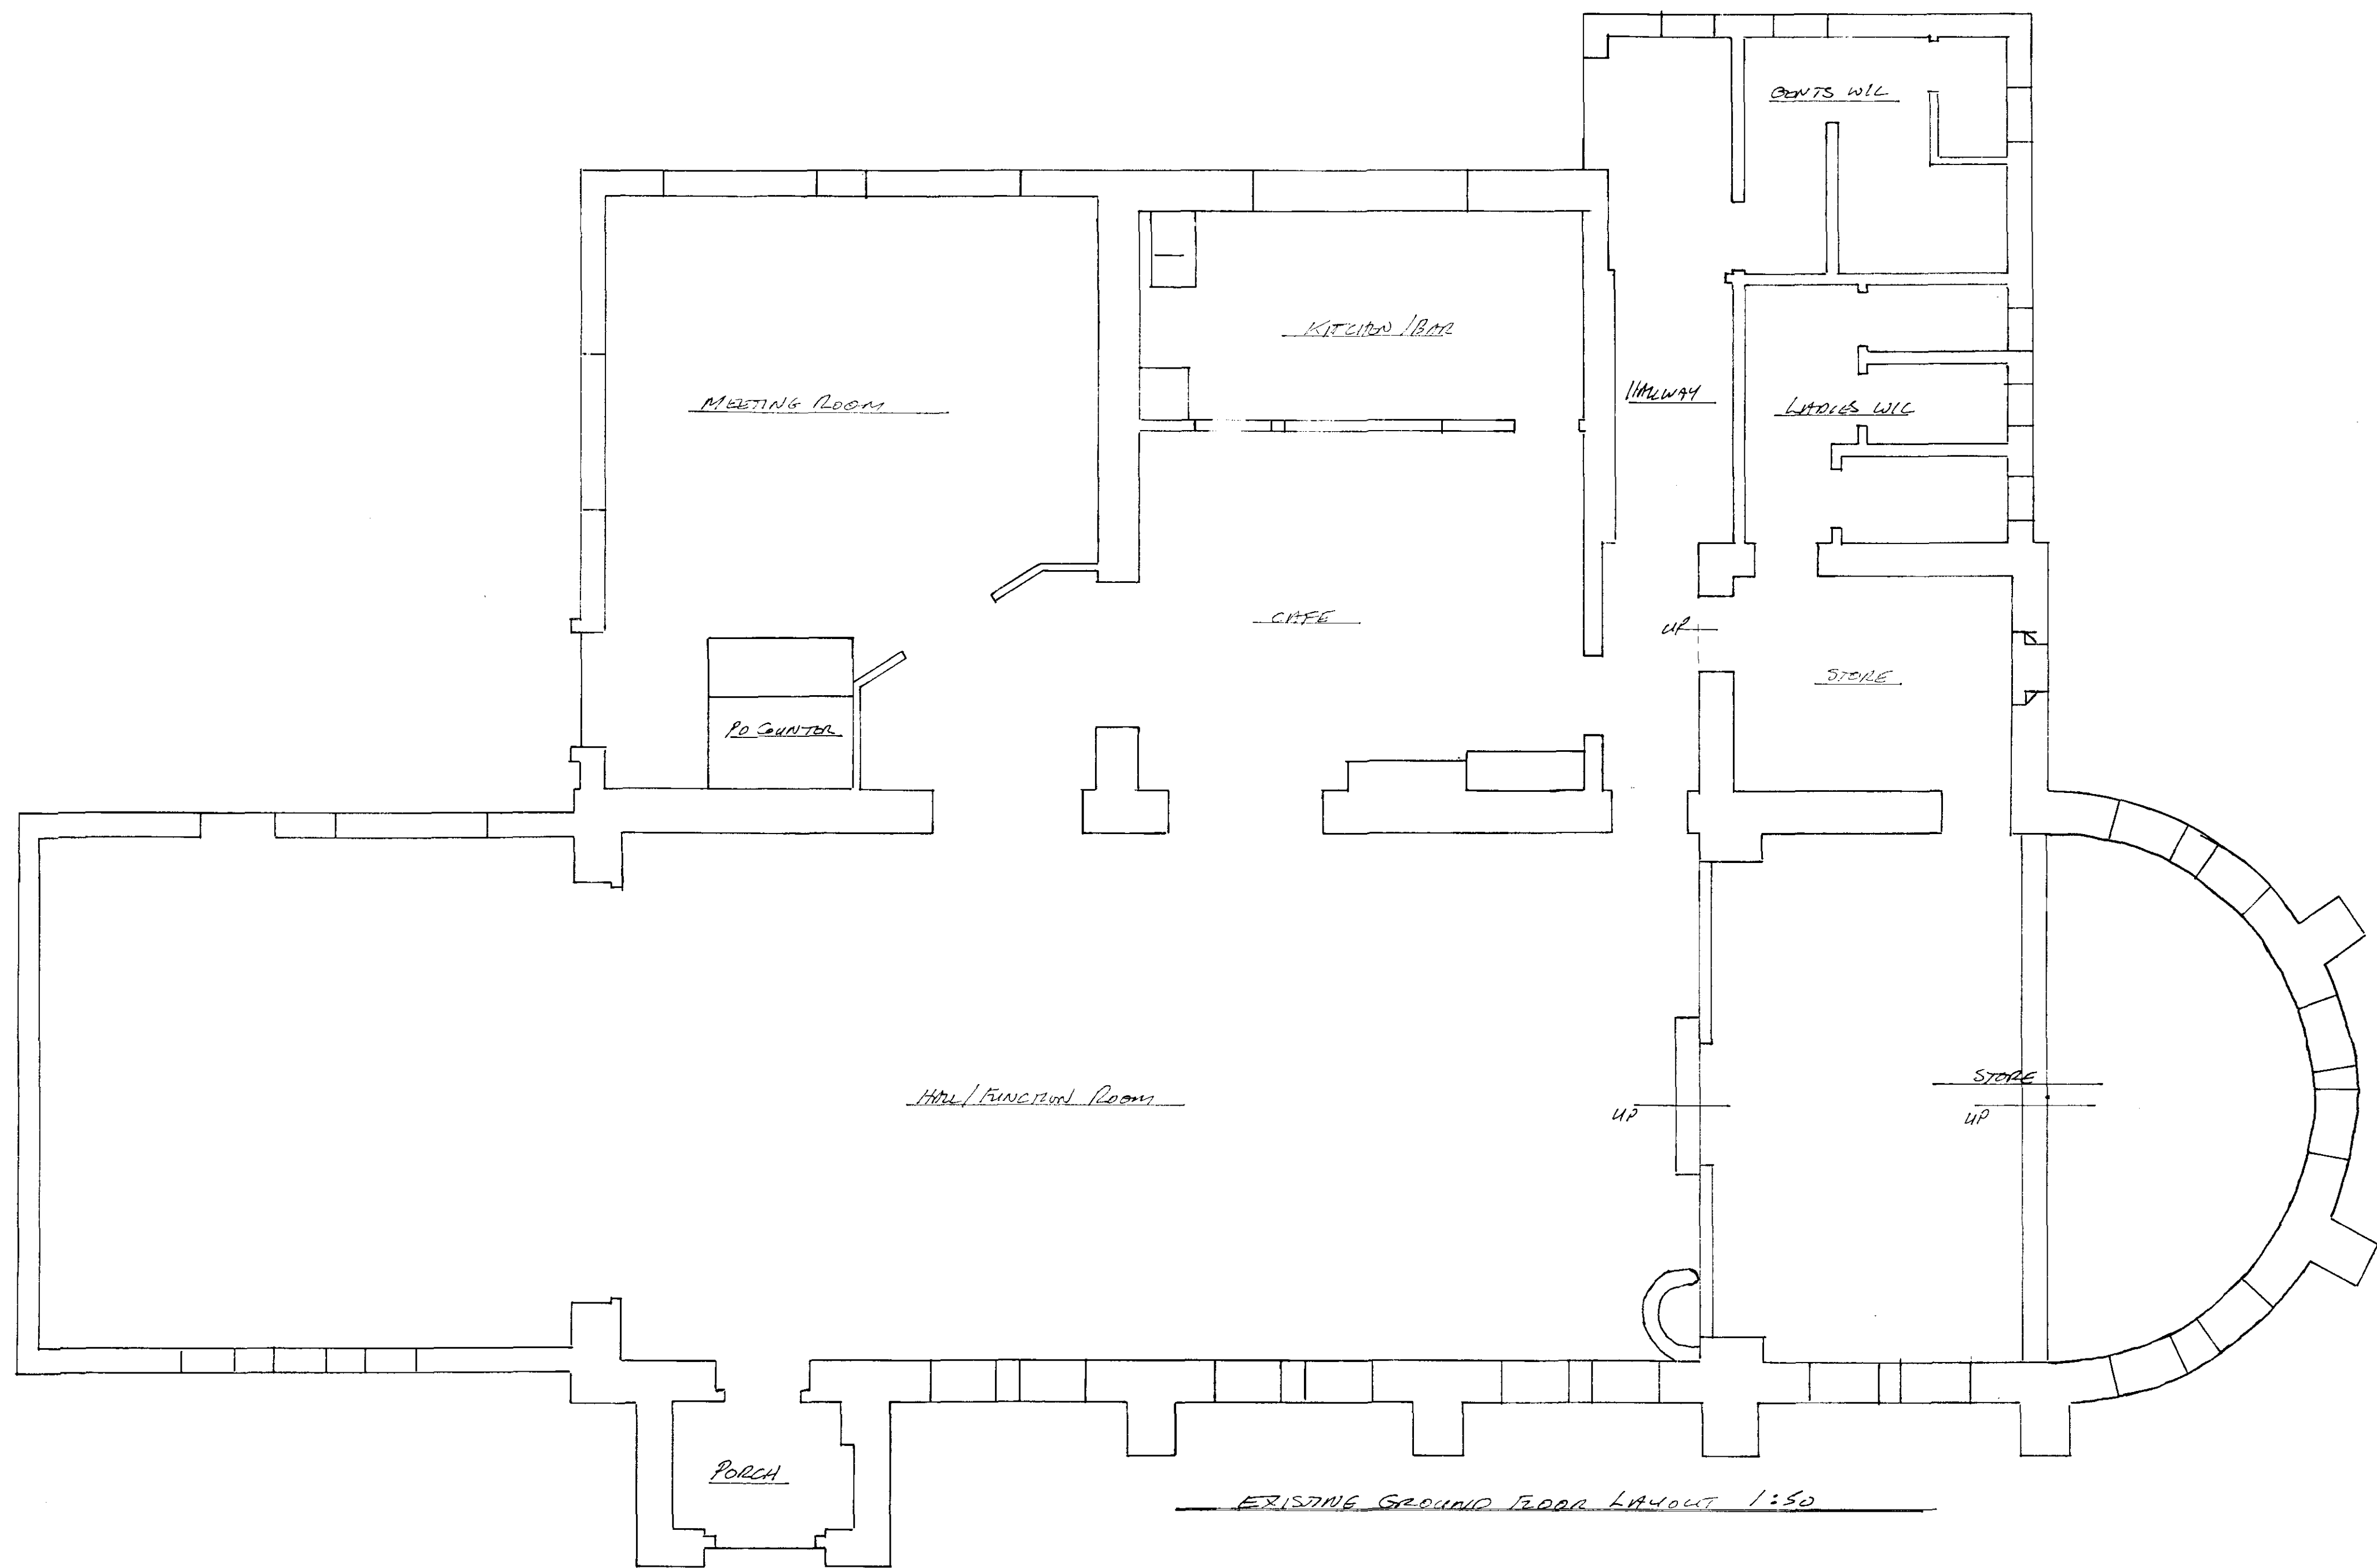

WAC
 WAC
 Planning & Development
 01 DEC 2004
 Ref: 1584/04

EXISTING LAYOUT AT "VILLAGE HALL" MOUNTAIN SEB. GRAD. SEAS. AND ROAD. MOUNTAIN LINDSEY
 DRAWN BY KETH BAKER DESIGN AND MANAGEMENT TEL/FAX 01205 750775
 ALL DRAWINGS ARE SUBJECT TO K.B.D.'S STANDARD CONDITIONS WHICH ARE AVAILABLE ON REQUEST

© COPYRIGHT KETH BAKER 11/04

DETERMINED
 PLAN