PROPOSED CONVERSION

All dimensions must be checked on site.
Written dimensions to take precedence.
The copyright of this drawing is the property of Templeman Associates Ltd



EXISTING FRONT ELEVATION



EXISTING REAR ELEVATION



EXISTING SIDE ELEVATION

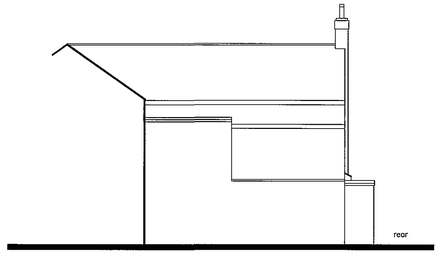

EXISTING SIDE ELEVATION

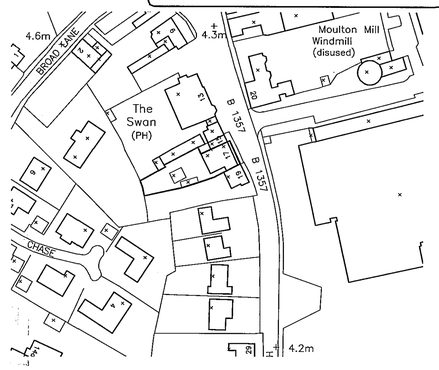

SITE LOCATION PLAN
SCALE 1:1250



PROPOSED FRONT ELEVATION



PROPOSED REAR ELEVATION

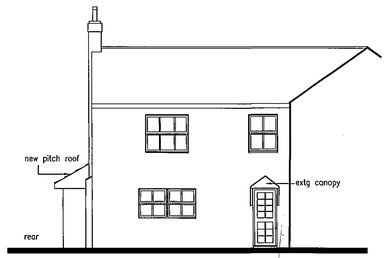

PROPOSED SIDE ELEVATION

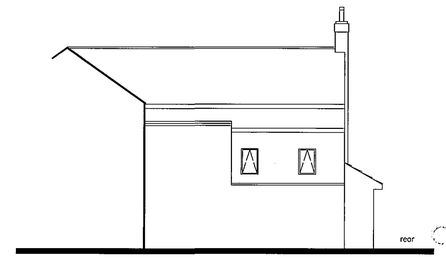

PROPOSED SIDE ELEVATION

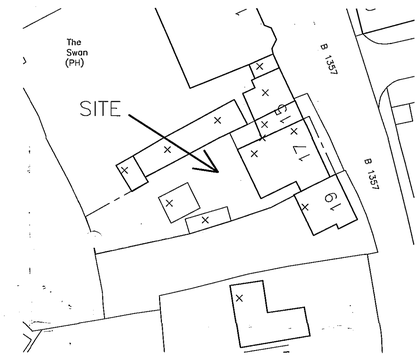

SITE PLAN
SCALE 1:500

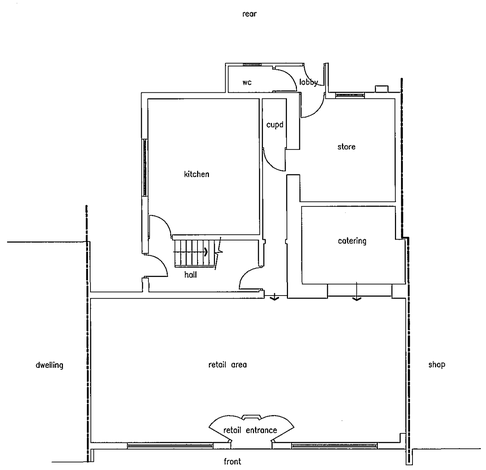

EXISTING GROUND FLOOR PLAN

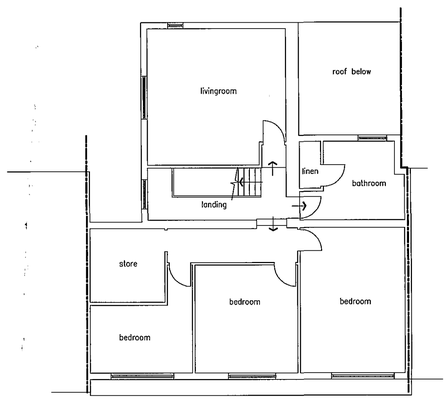

EXISTING FIRST FLOOR PLAN

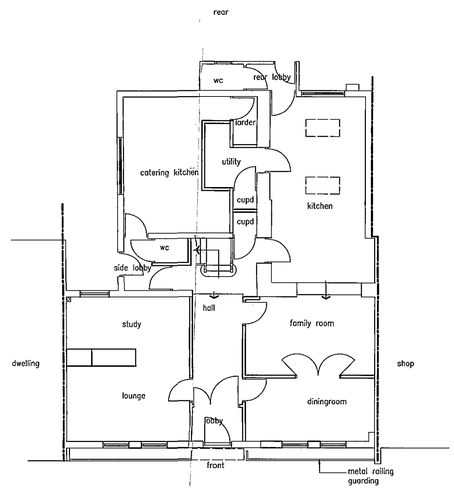

PROPOSED GROUND FLOOR PLAN

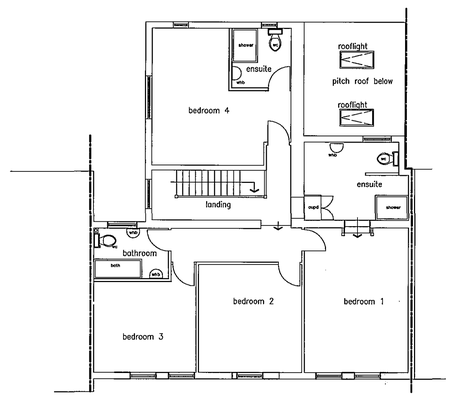

PROPOSED FIRST FLOOR PLAN

EXISTING & PROPOSED PLANS & ELEVATIONS SCALE 1:100

AMENDED PLAN
Ref. A1

SHDC
Planning & Development
13 FEB 2007
Ref: 1748/06

SHDC
Planning & Development
13 FEB 2007
Ref:

Revisions	Date	Description
C	Feb 07	Elevations amended
B		Elevations amended
A	Aug 06	minor changes

Amendments

Templeman Associates
ARCHITECTURE BUILDING SURVEYING PROJECT MANAGEMENT ARTS & DISCIPLINE DESIGN

RICS

Templeman Associates Ltd
Litton House, Global Business Park,
Saville Road, Peterborough. PE3 7PR
Tel: (01733) 843360 Fax: (01733) 333976

Project Title	MILLVIEW STORES 17, HIGH STREET, MOULTON, PE12 6QB
Drawing Title	EXISTING & PROPOSED PLANS & ELEVATIONS SITE PLANS
Works Request No.	
Dwg No	001 rev C
Drawn	RG
Date	June 06
Checked	GECT
Date	June 06
Scale	1:100
CAD Ref	

Project Status
- Draft
- Tender
- Construction
- As Built