
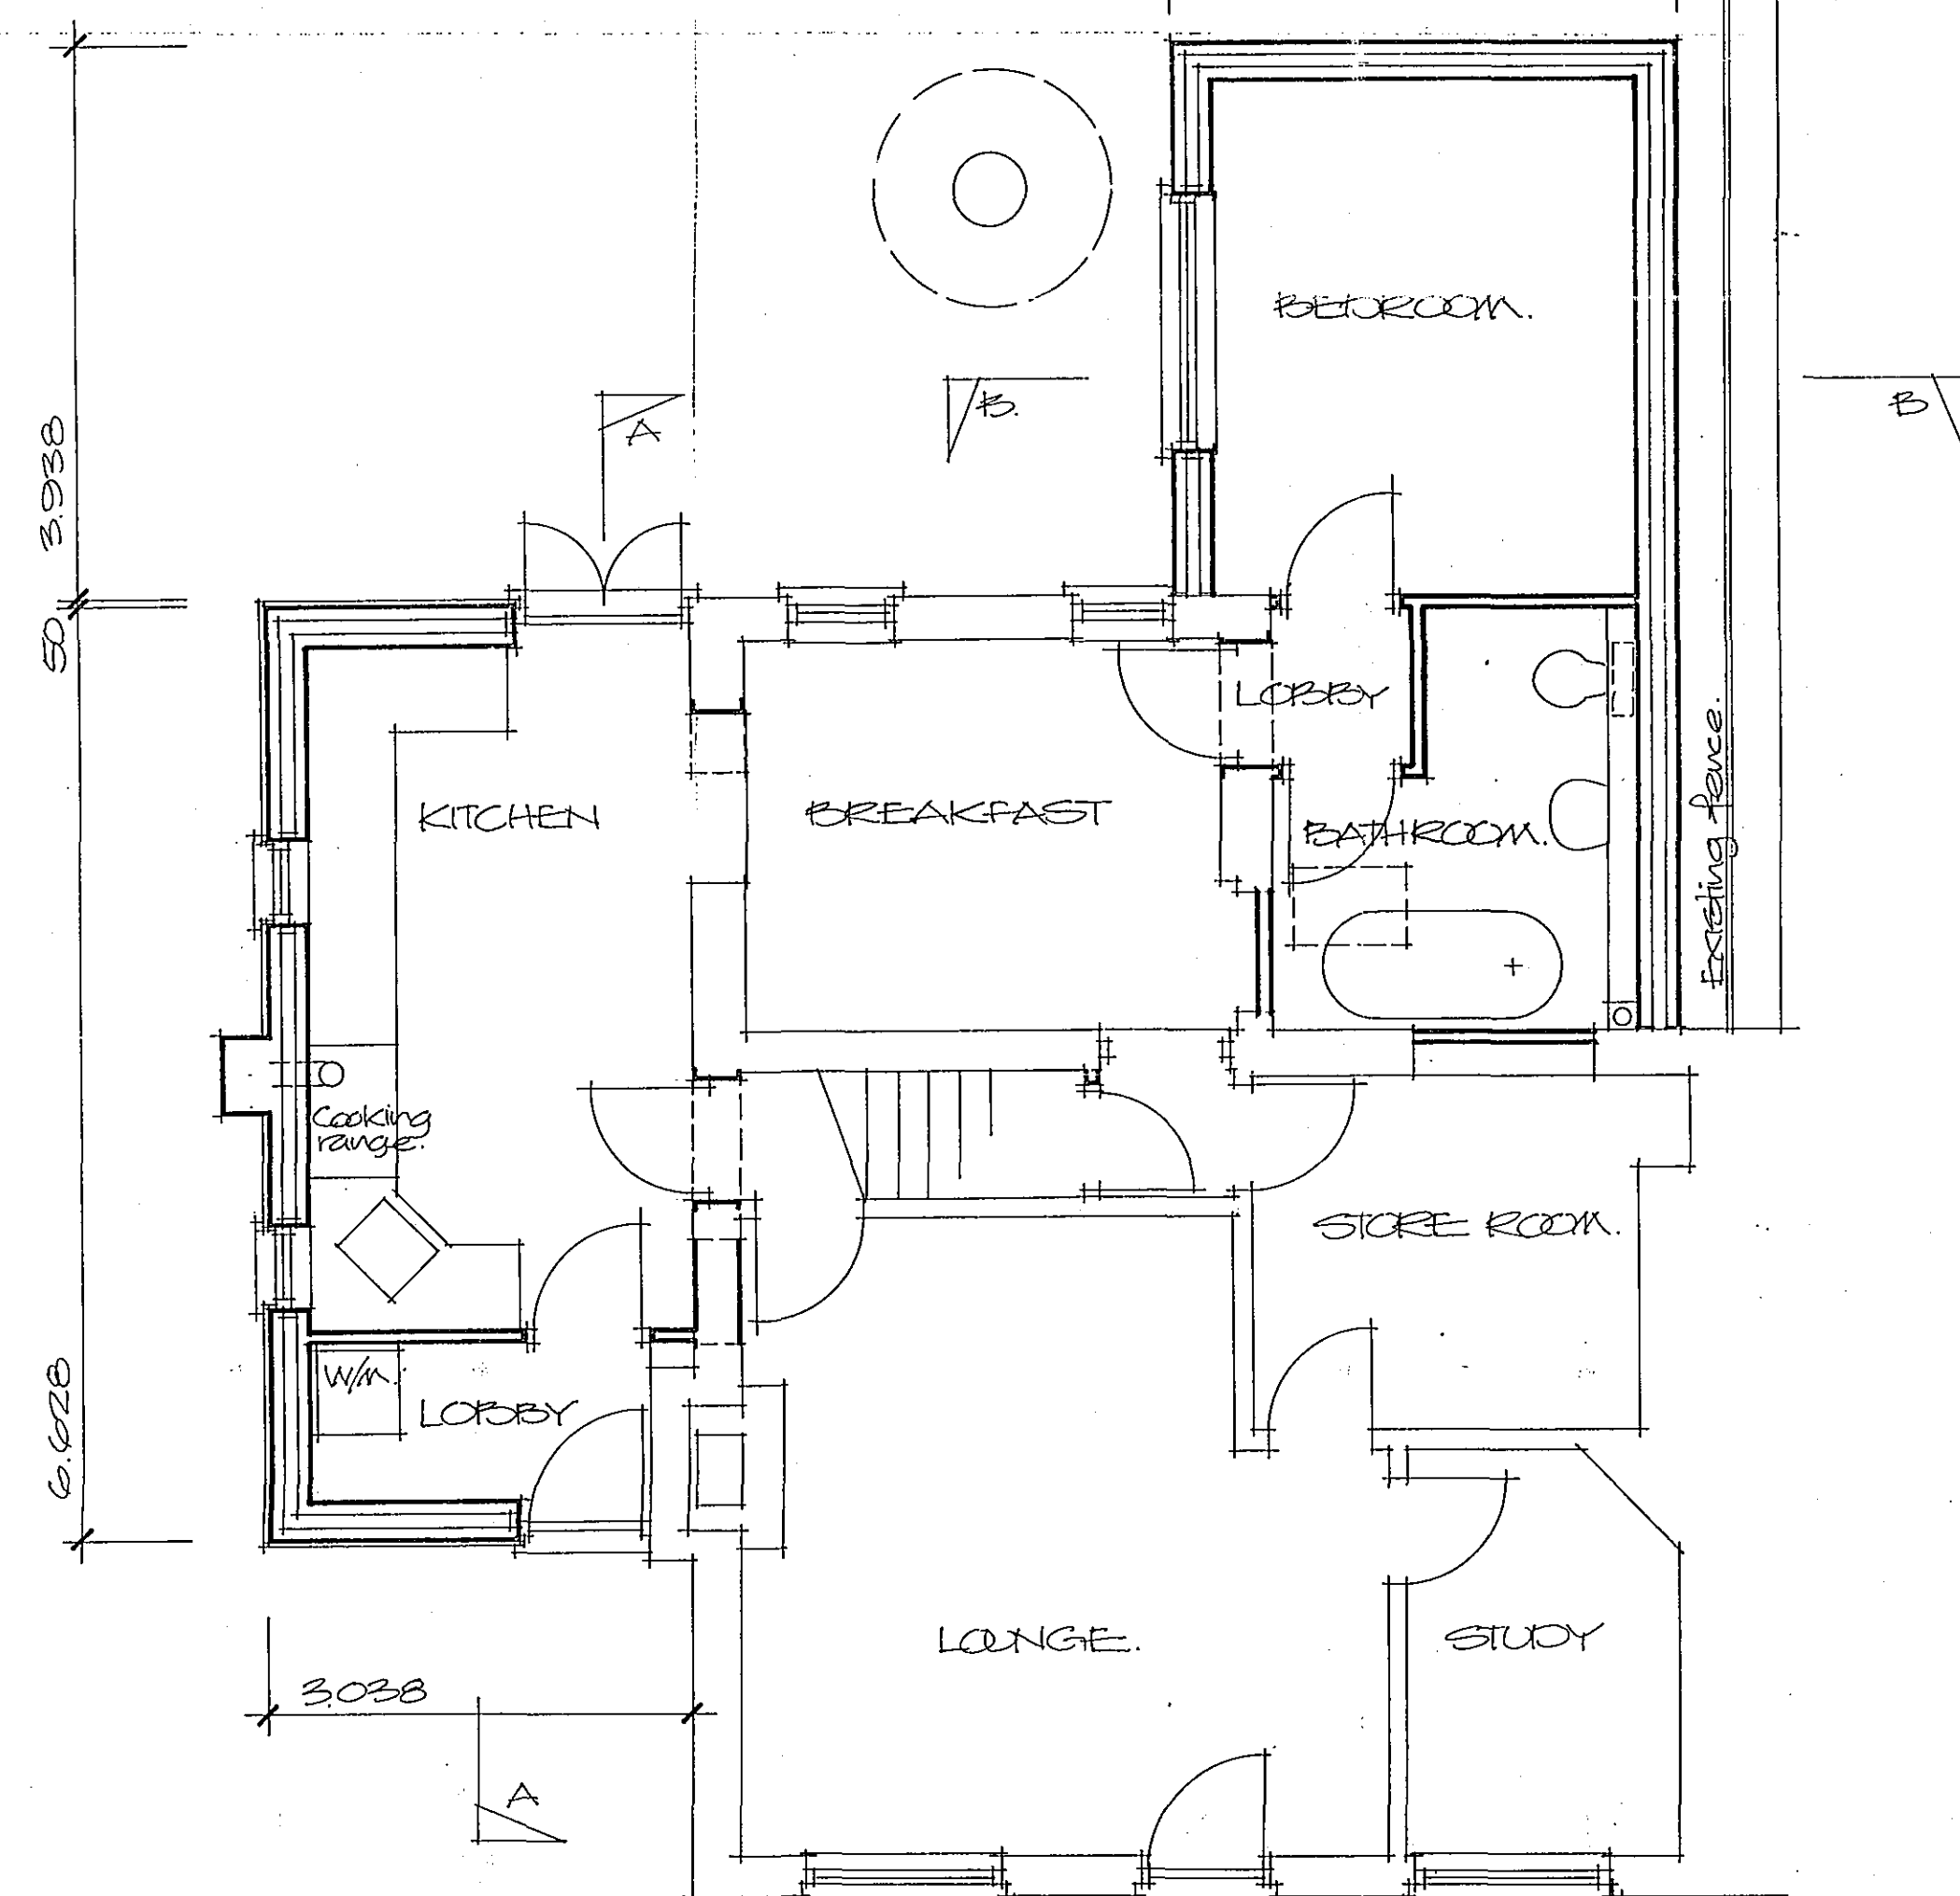
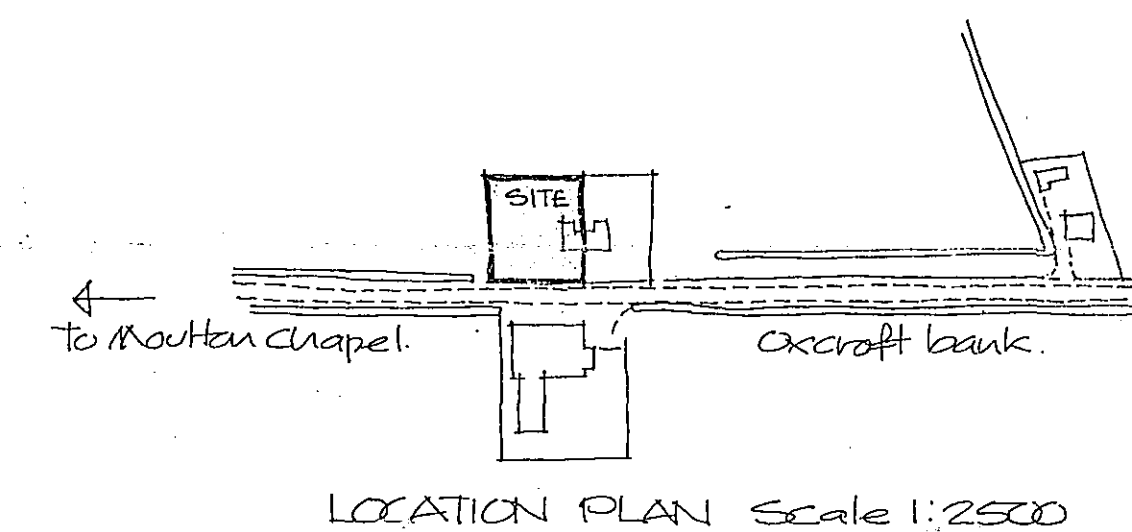
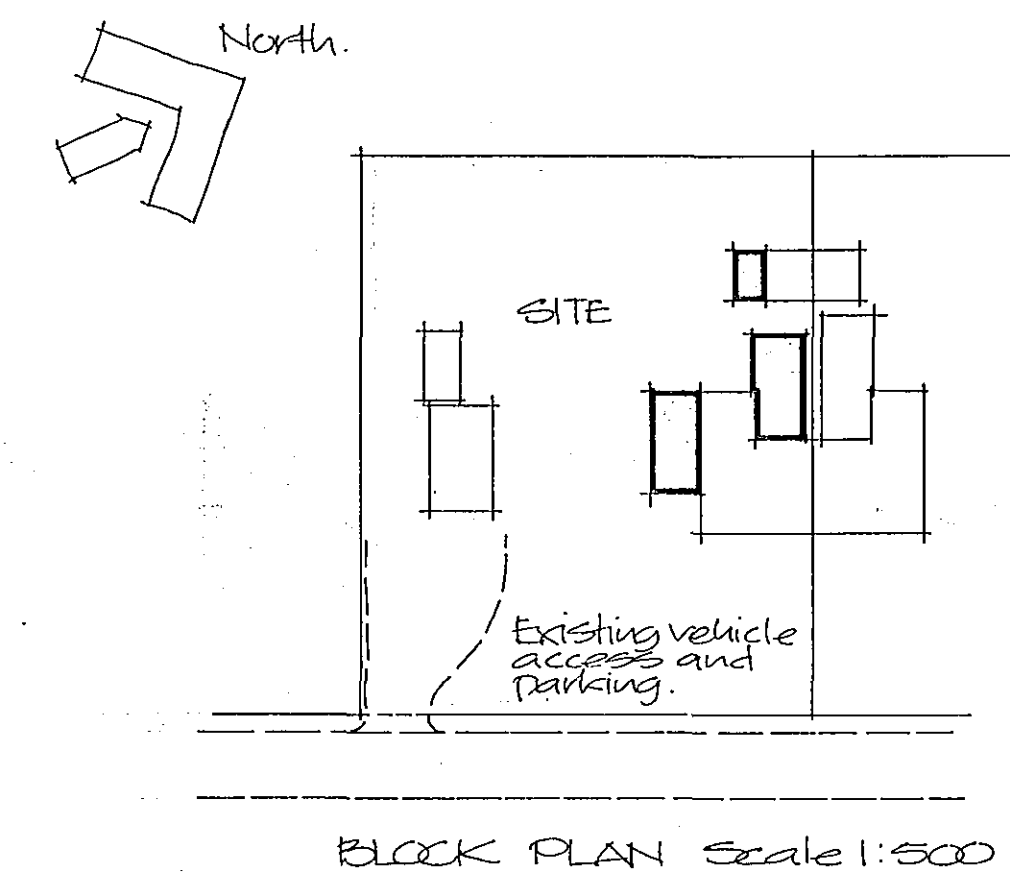
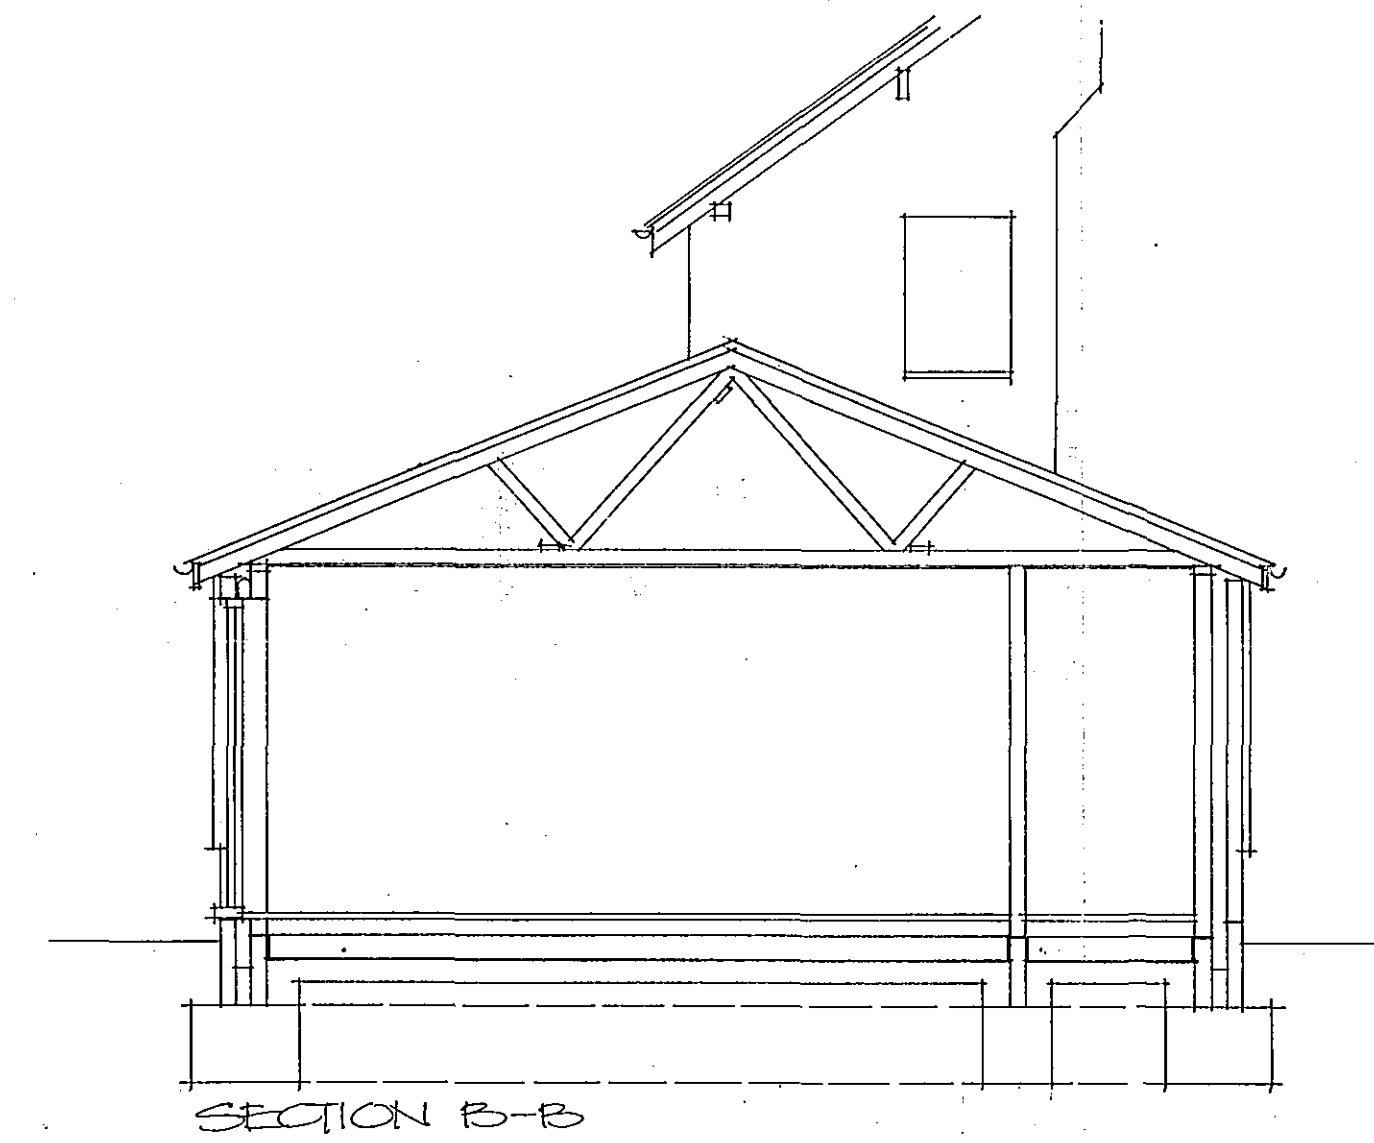
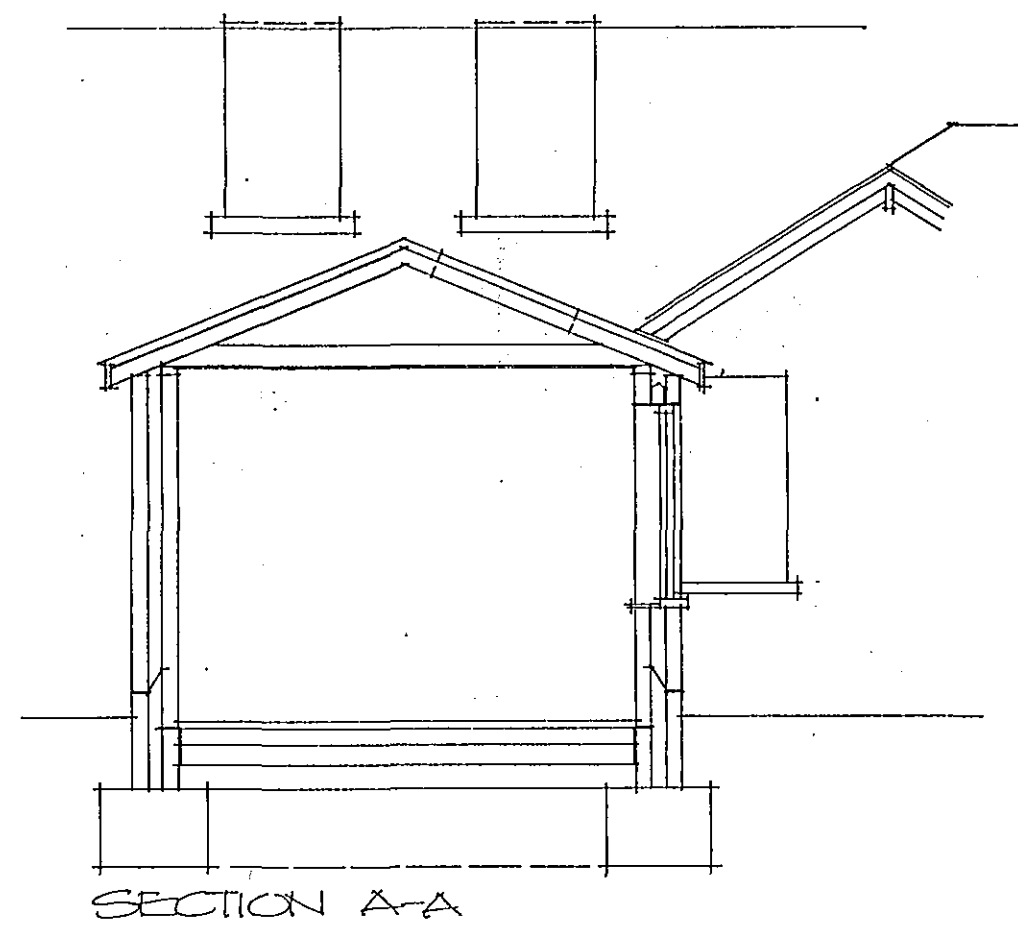
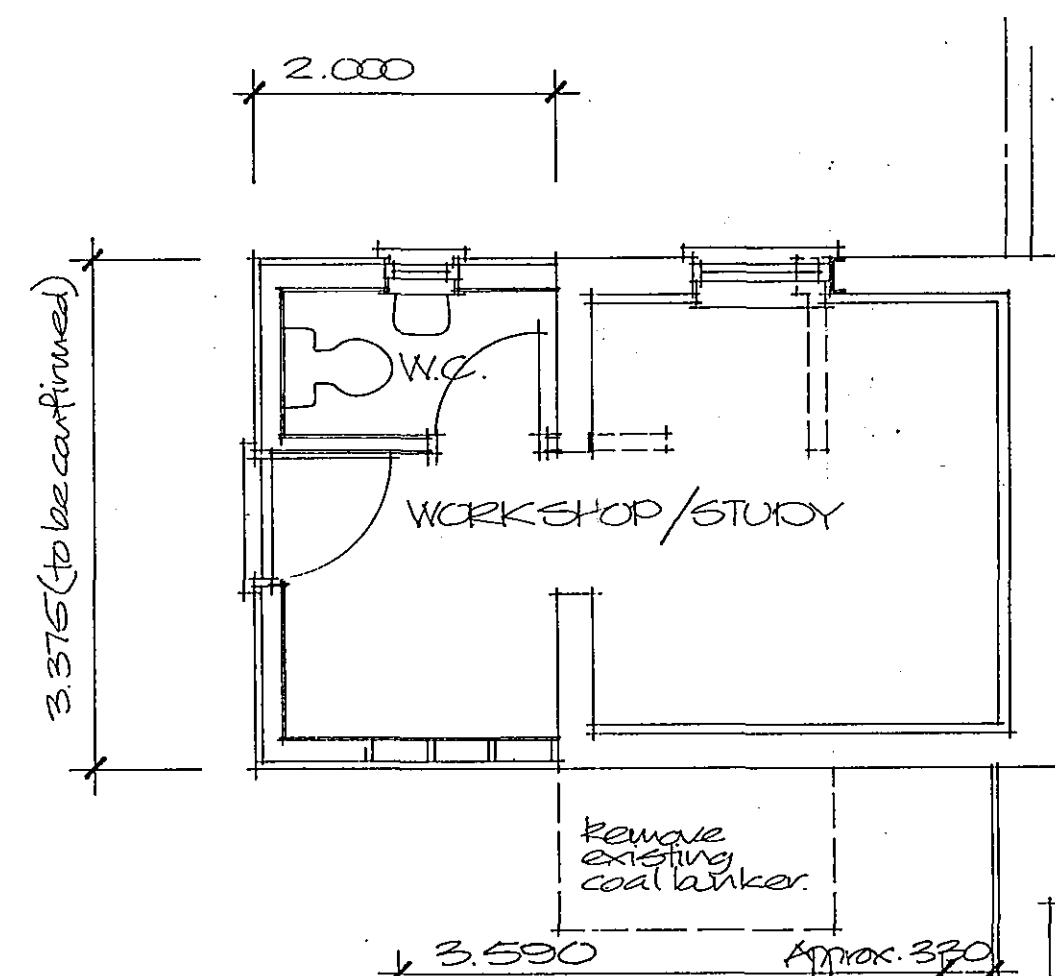
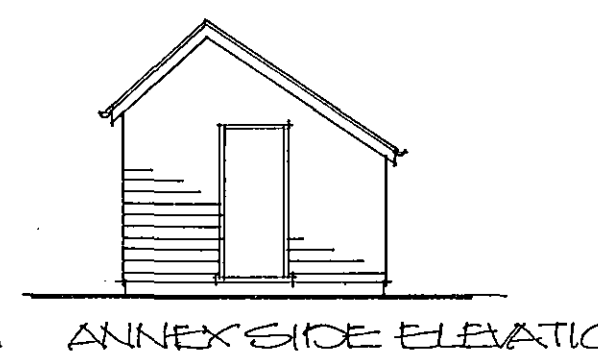
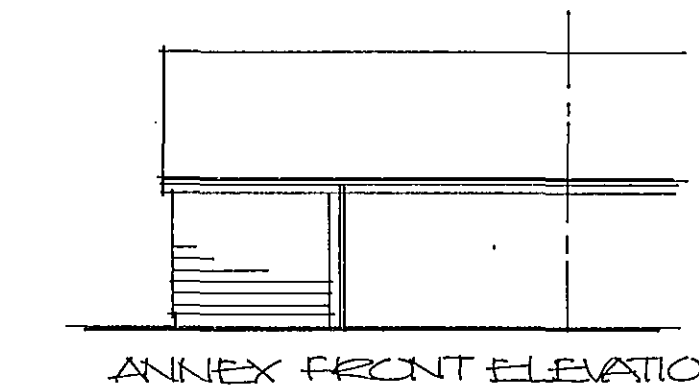
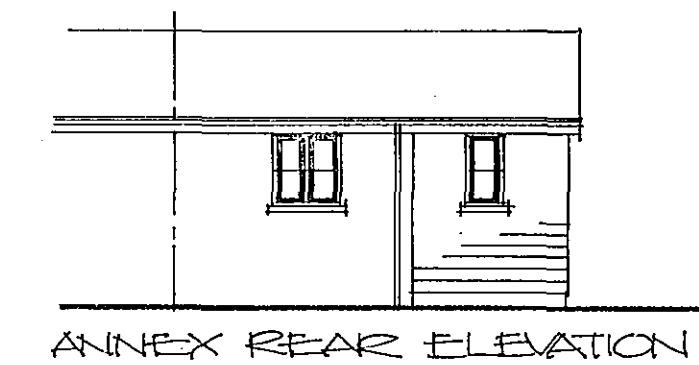


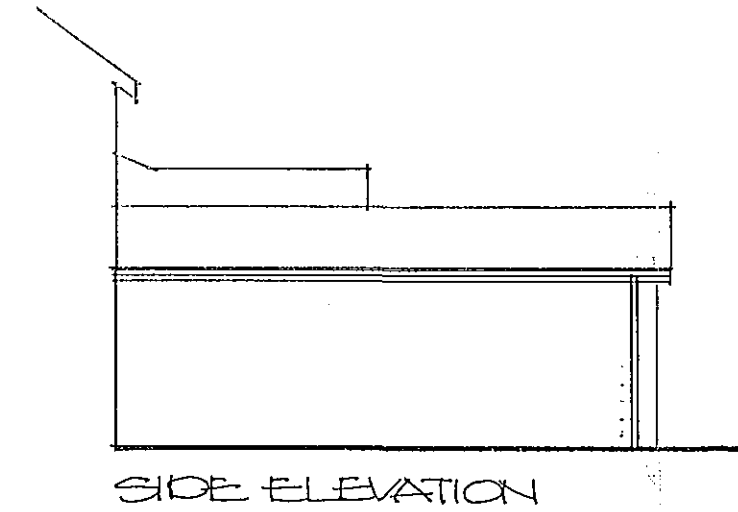

DETERMINED PLAN

SHDC
PLANNING & DEVELOPMENT
22 DEC 2006
Ref. 1766/06

Finishes:

Roof: To be either Sandtoft Neo Pantile colour natural red or Sandtoft Double Pantile of similar colour. Roof pitch to be 22.5 degrees.

Walls: Facing brickwork to match existing and timber feather edged weather board cladding to kitchen/lobby extension and outbuilding extension.

Samples of bricks and roof tiles to be agreed.

Windows and external doors and frames to be timber framed.

Project
PROPOSED EXTENSIONS AND ALTERATIONS TO EXISTING COTTAGE,
1 CROWN COTTAGE,
OXCROFT BANK, MOULTON
CHALEL, SPALDING.

Client
MR & MRS P SQUIRE

ALAN HORNSBY
ARCHITECTURAL SERVICES LTD
"Little Acre"
Peak Hill, Cowbit,
Spalding, Lincs PE12 6AW
Tel. Holbeach (01406) 380591

Scale 1:50 & 1:100 Drg. no. 06/60/02
Date December 2006