


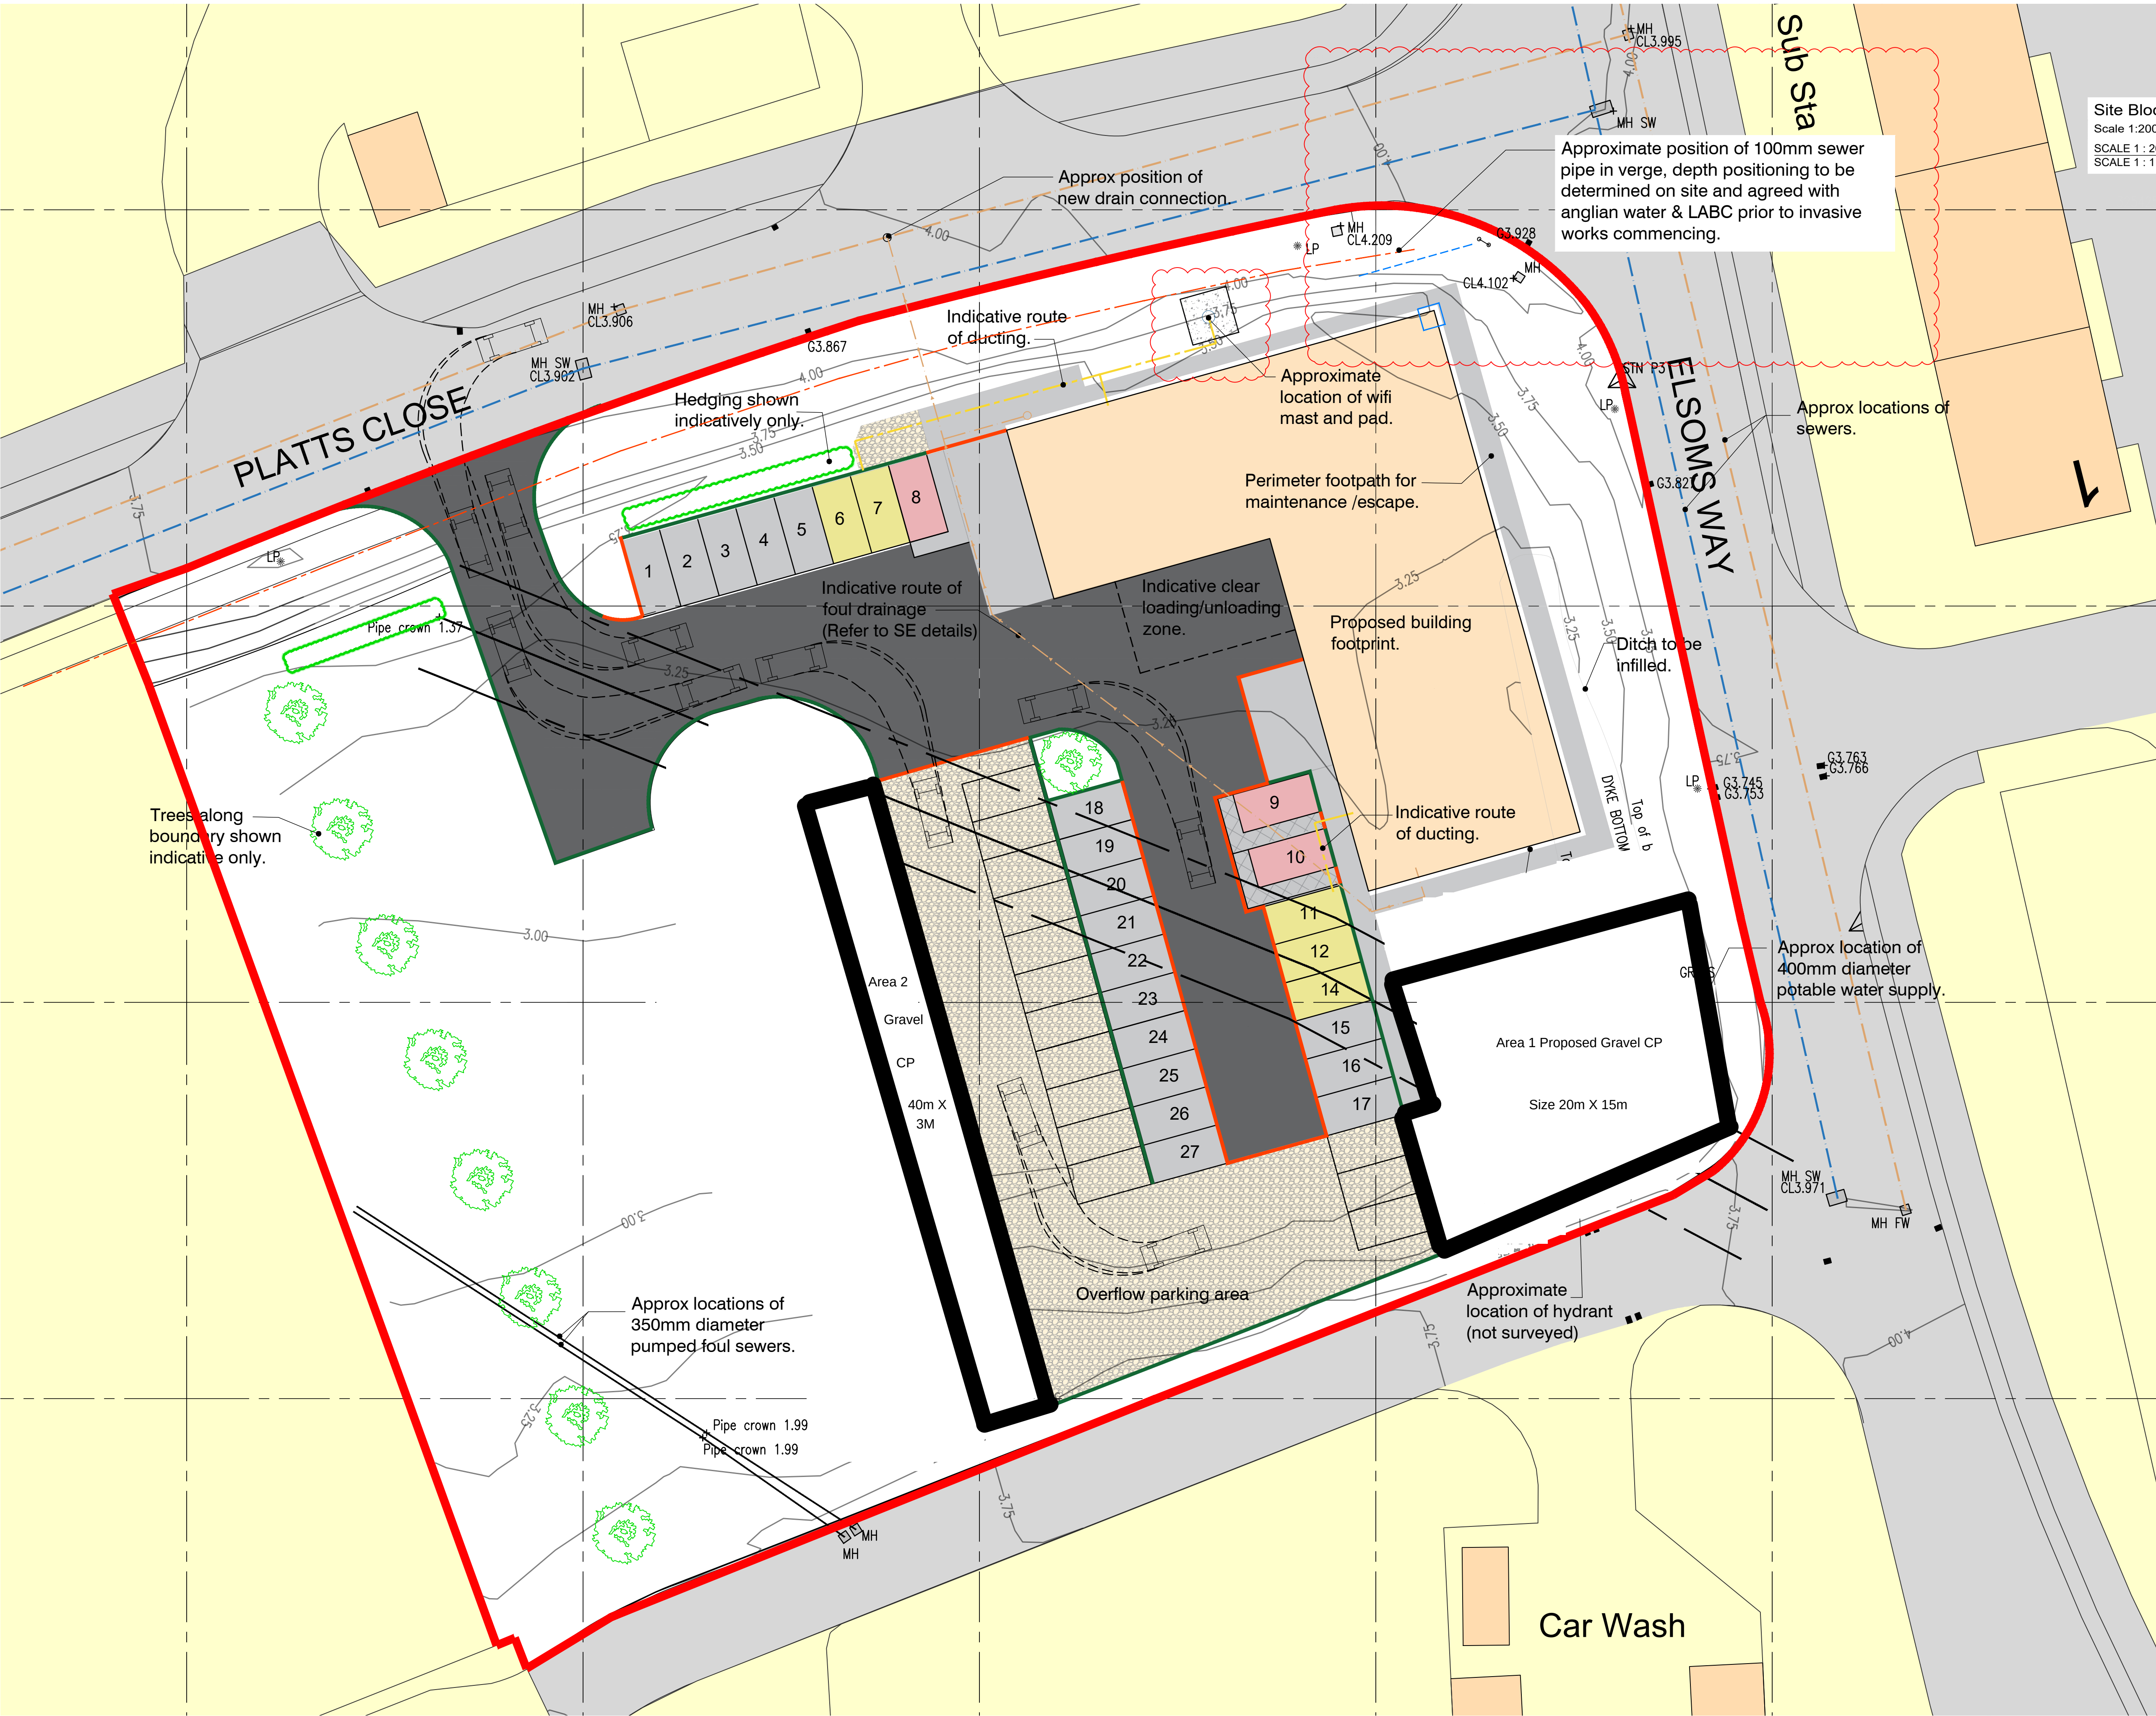

DO NOT SCALE THIS DRAWING. THE CONTRACTOR IS DEEMED TO HAVE CHECKED ALL DIMENSIONS ON SITE AND REPORT ANY DISCREPANCIES TO OGLESBY & LIMB LTD. THE CONTENTS OF THIS DRAWING ARE COVERED BY COPYRIGHT AND REMAIN THE PROPERTY OF OGLESBY & LIMB LTD. WRITTEN APPROVAL MUST BE OBTAINED FROM OGLESBY & LIMB LTD PRIOR TO DUPLICATION OR REPRODUCTION OF THIS DRAWING OR ITS CONTENTS. ANY DIMENSIONS NOT SHOWN ARE TO BE CHECKED AND AGREED WITH OGLESBY & LIMB LTD.

Site Block Plan as proposed

Scale 1:200 @ A1

SCALE 1 : 200

SCALE 1 : 1

- Services duct
- Foul
- Surface
- Tarmac.
- Building.
- Gravel.
- Grass.
- Block paving/slabs.
- Dropped Kerb.
- Kerb.
- Fencing.
- Electric charging.
- Disabled Parking.

C1	XX.07.21	Drawing status updated to construction issue with the following amendments: - Annotation added regarding the 100mm sewer pipe that existing in the site verge and what has agreed with the LABC and anglian water. - Concrete pad to wifi mast now shown on plan. - As existing topographical levels omitted for clarity. - Drawing re-sheeted at A1.	RDL
----	----------	---	-----

Ref.	Date	Description	Initial
Oglesby & Limb Ltd Chartered Architect Suite 1 Market Chambers 12 Market Place, Spalding, Lincs PE11 1SL Tel: 01775 761196 e-mail: design@o-l-ltd.co.uk			

Client:

ARK ICT Ltd.

Project:

Proposed HQ for Ark ICT Ltd comprising offices, storage, coffee bar & ancillary areas.

Drawing Title:

Site Block Plan as proposed

CONSTRUCTION ISSUE

Date:	JAN 2021	Scale:	as shown @ A1
Drawn by:	RDL	Checked by:	AJO

Drawing Number:	A1412 - 120	Rev:	C1
-----------------	--------------------	------	-----------