
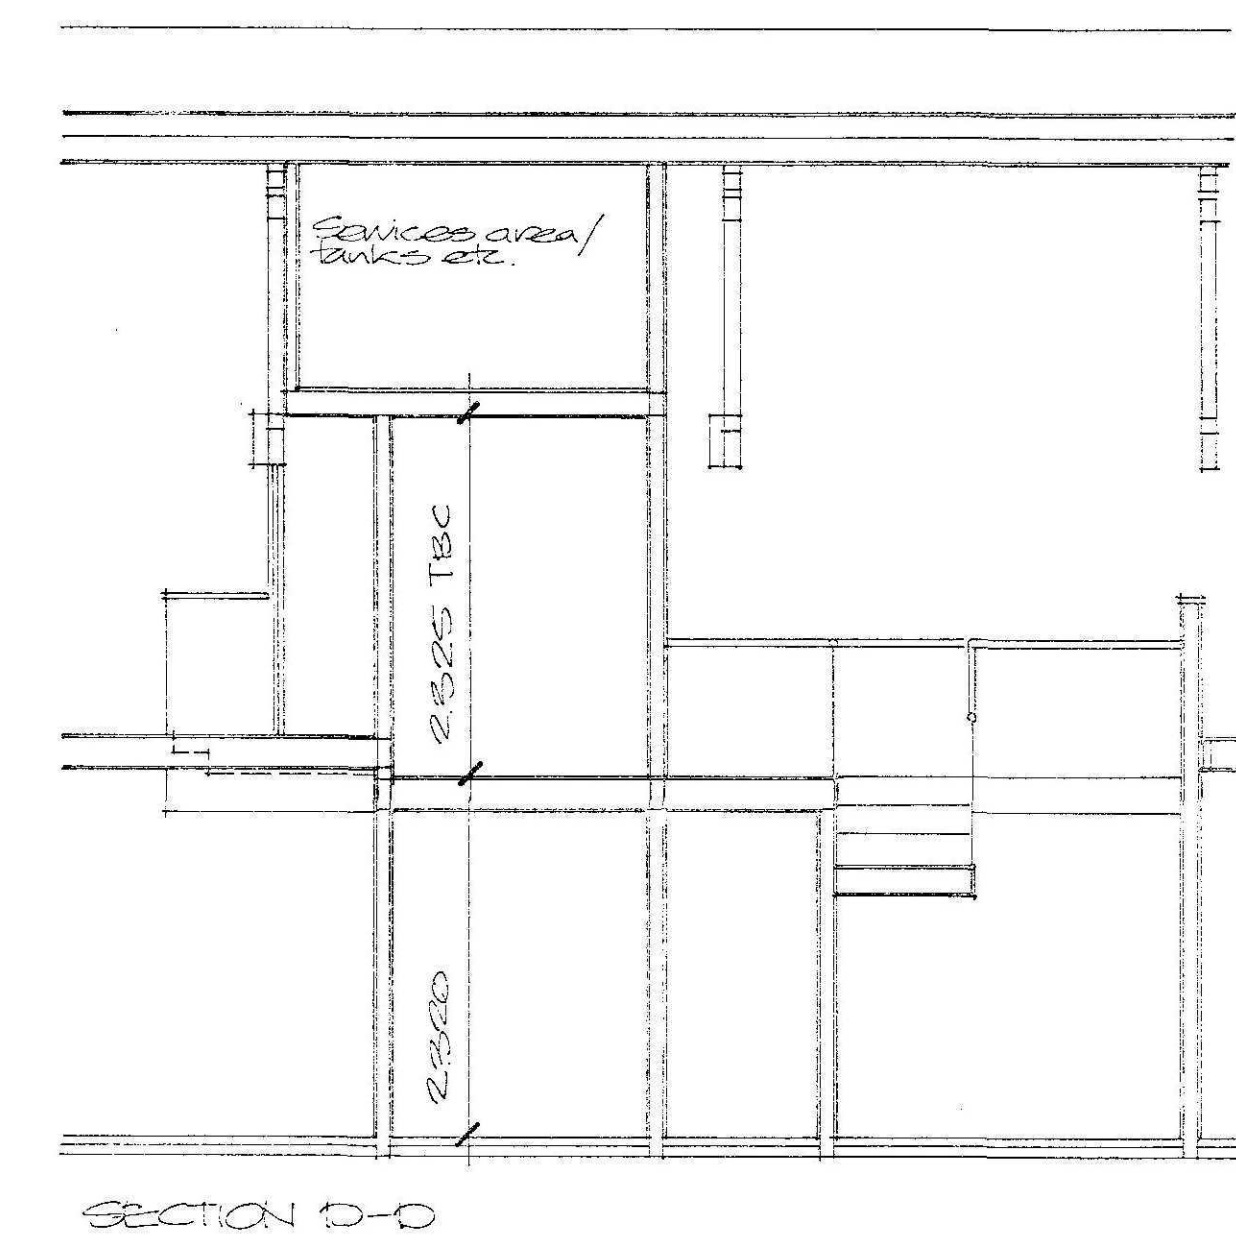


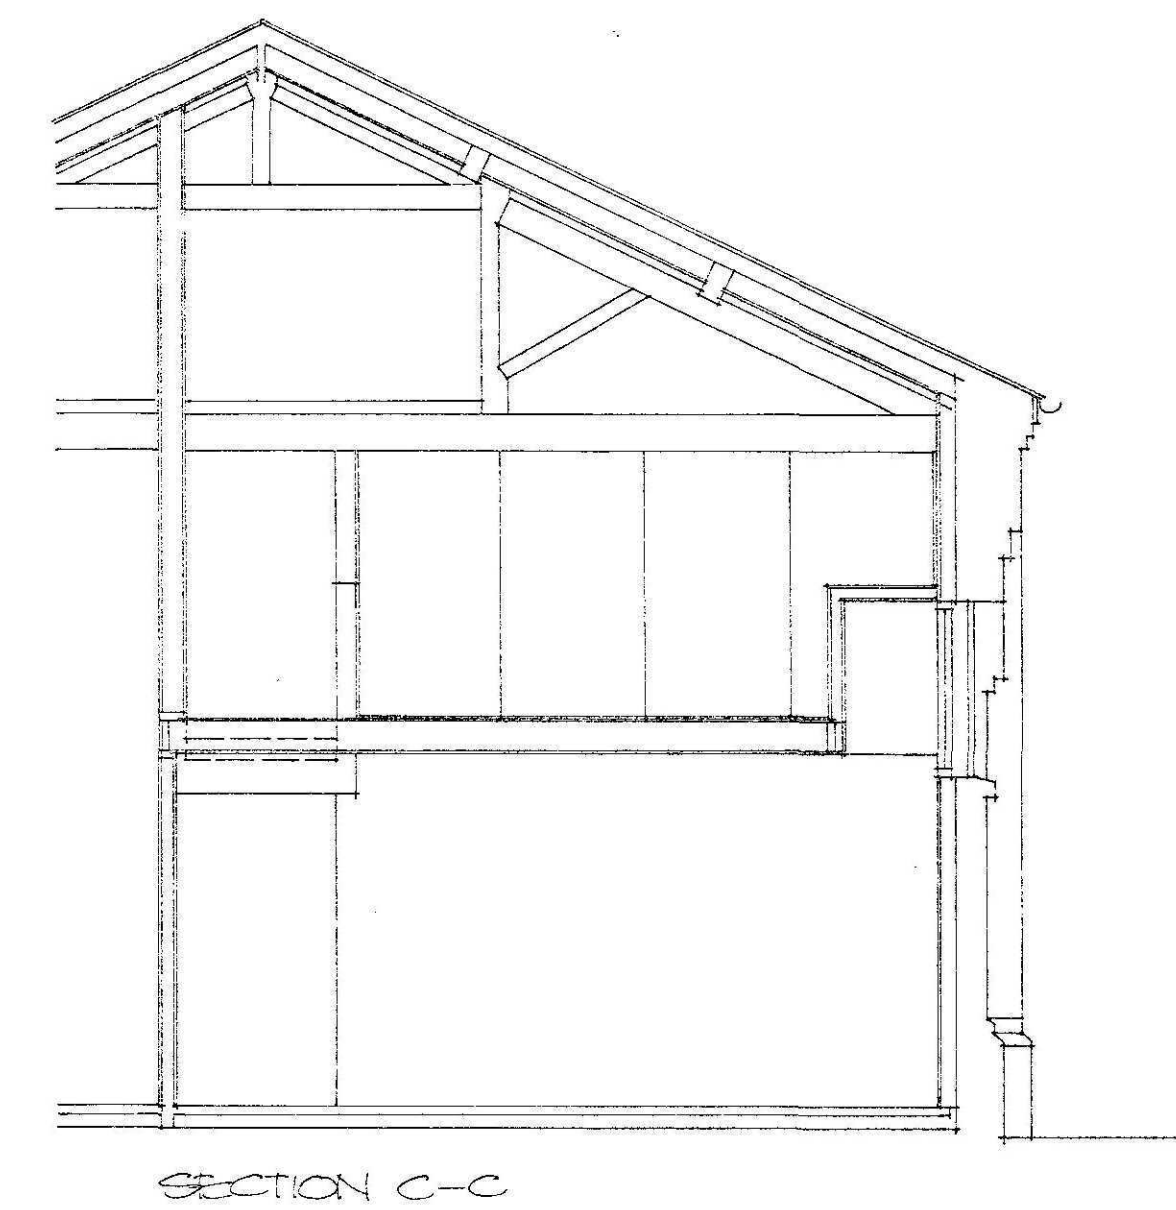

CC 12-12

Scale 1:50 Drg. no. 11/23/08
Date November 2011