
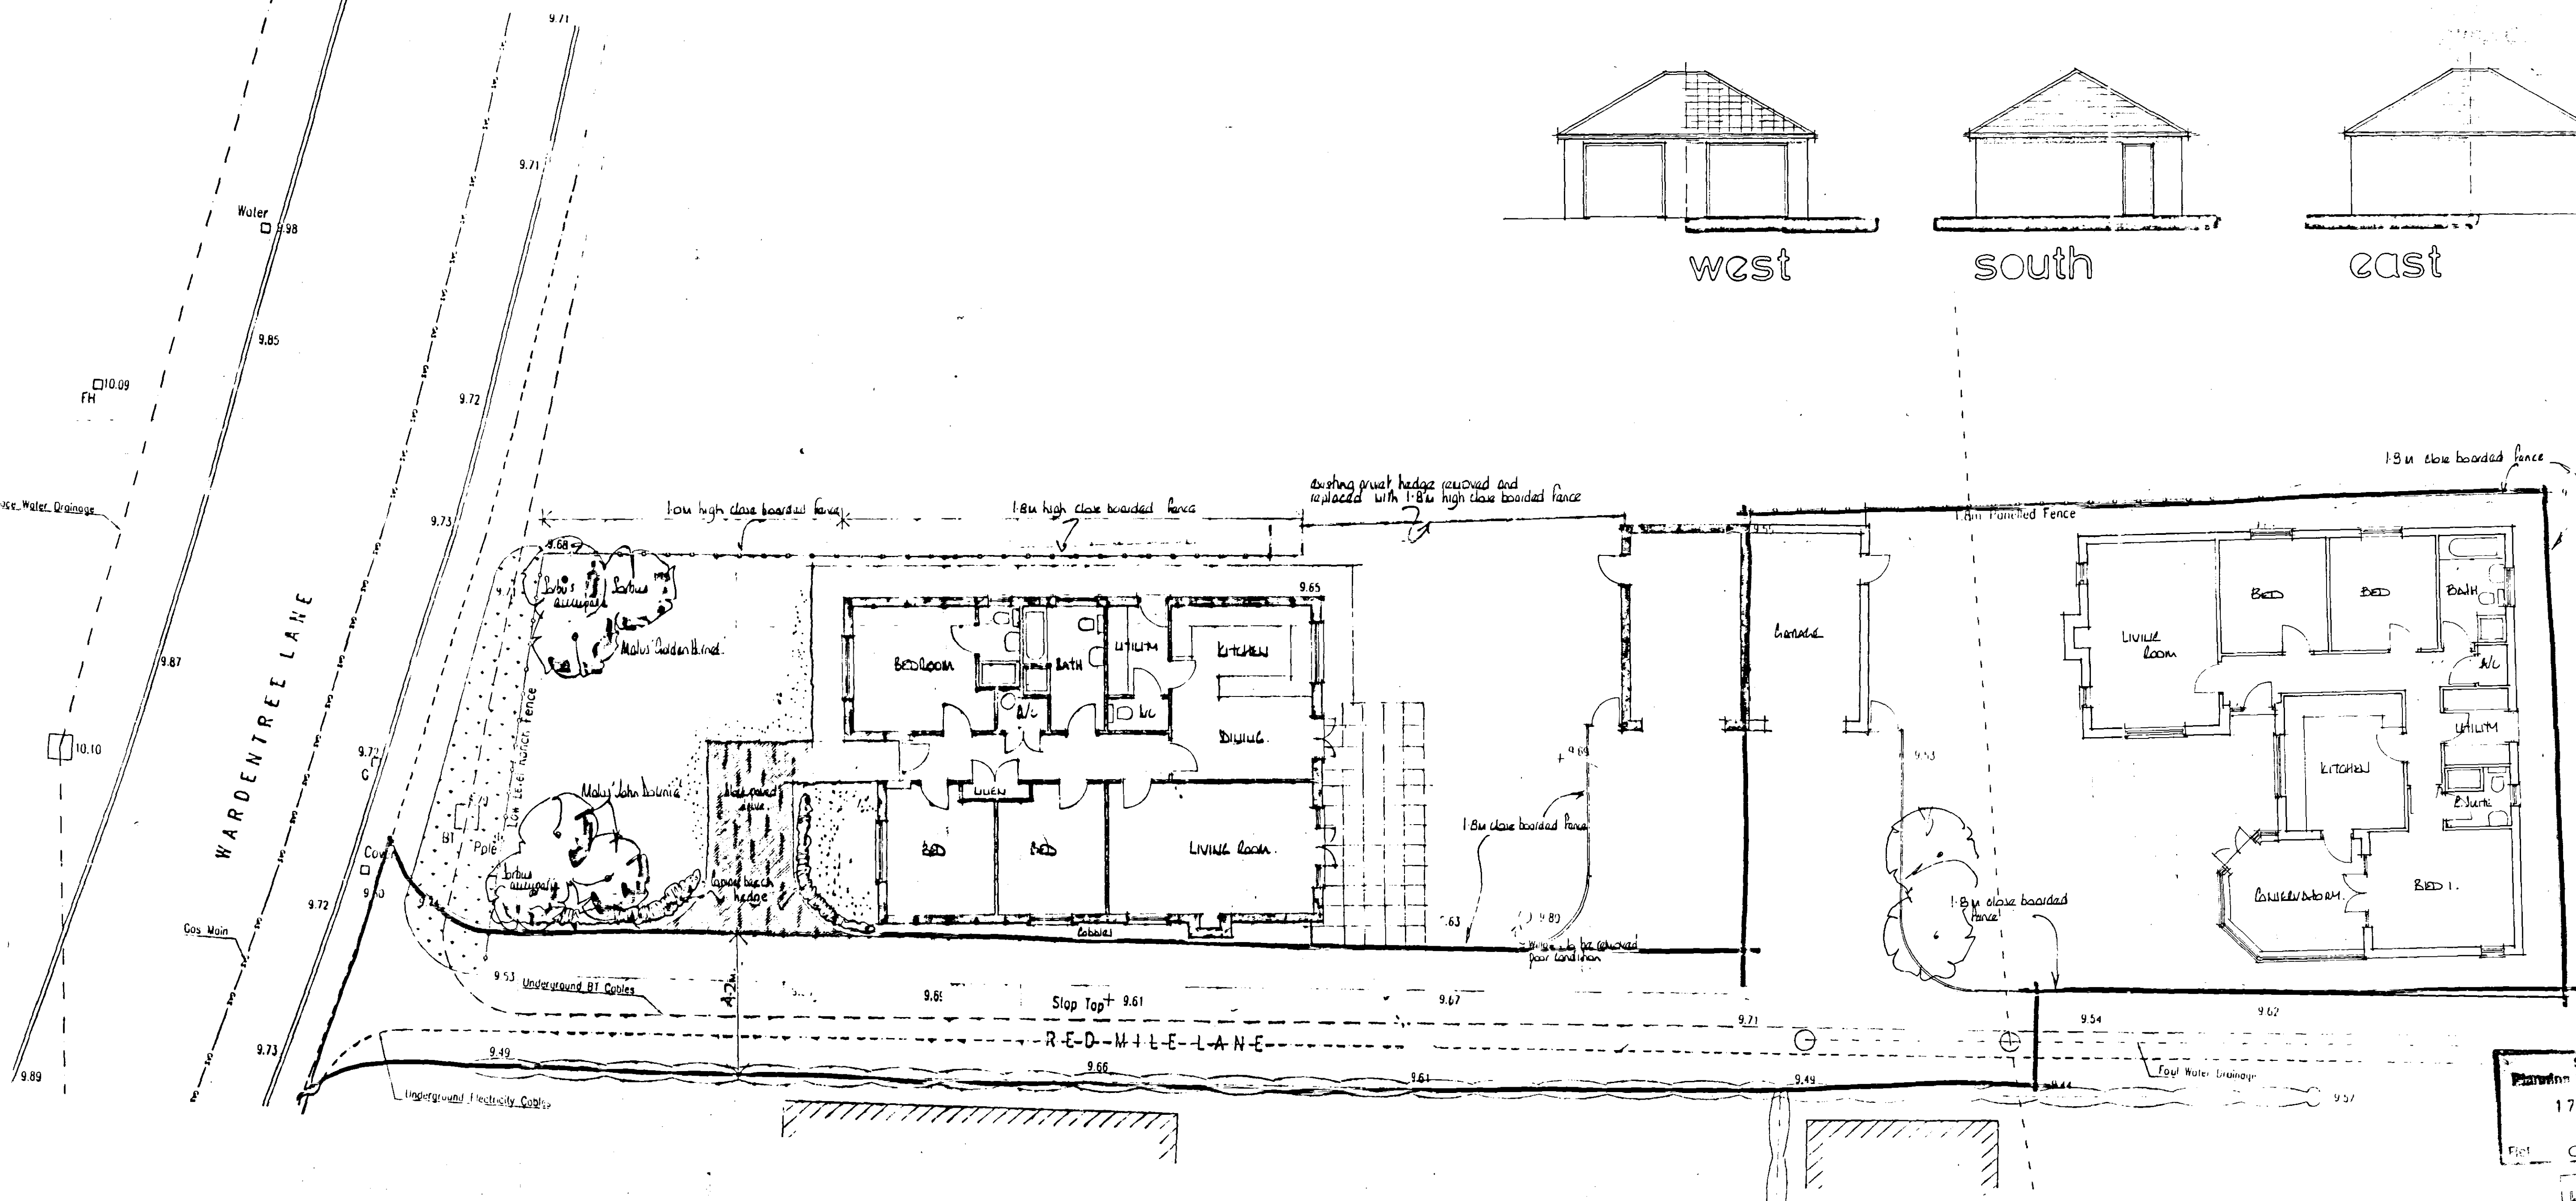
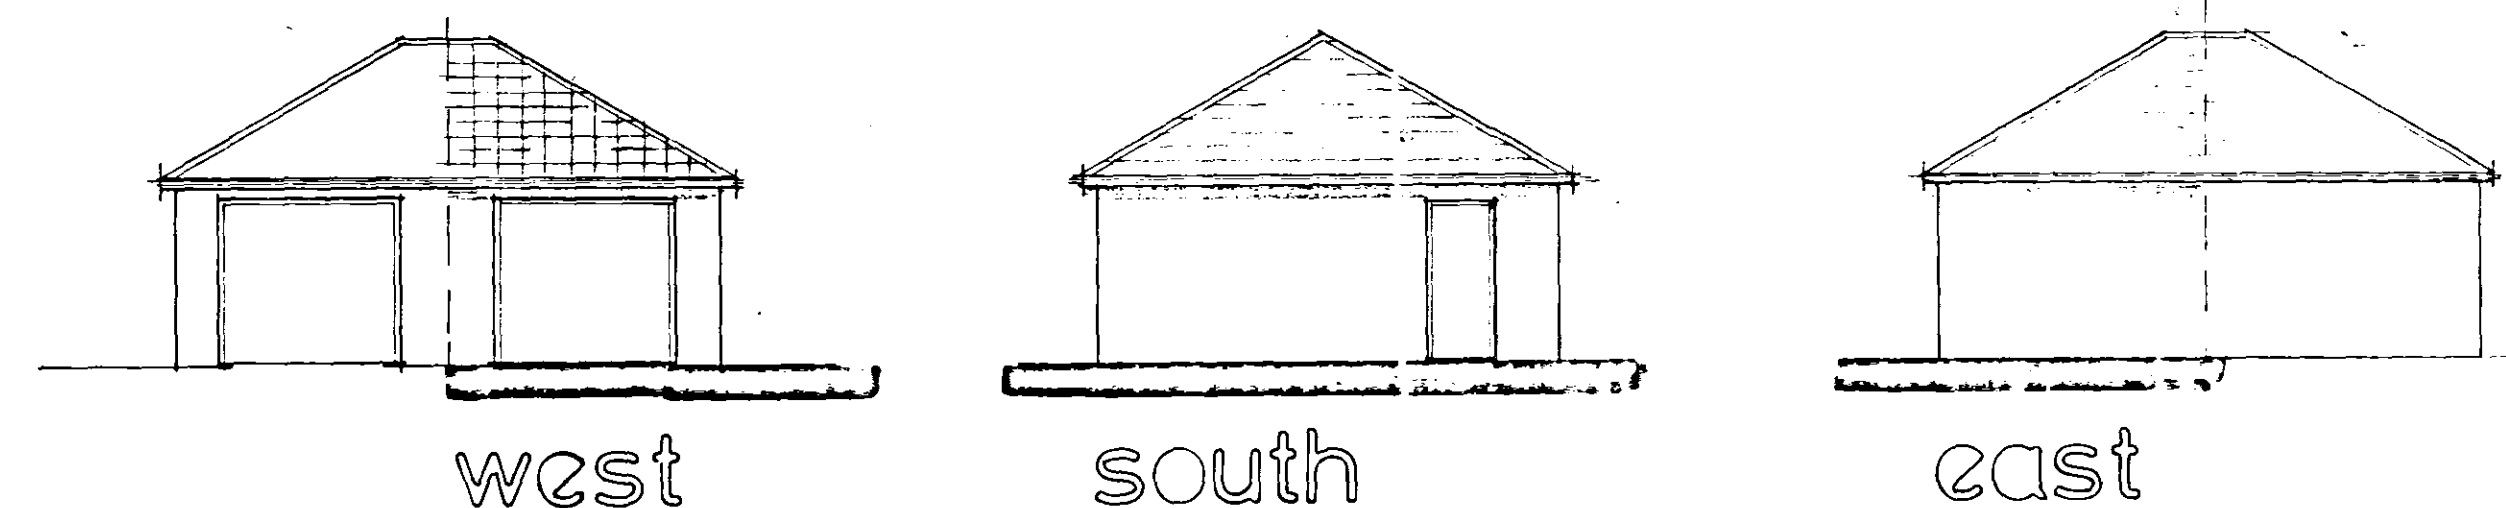


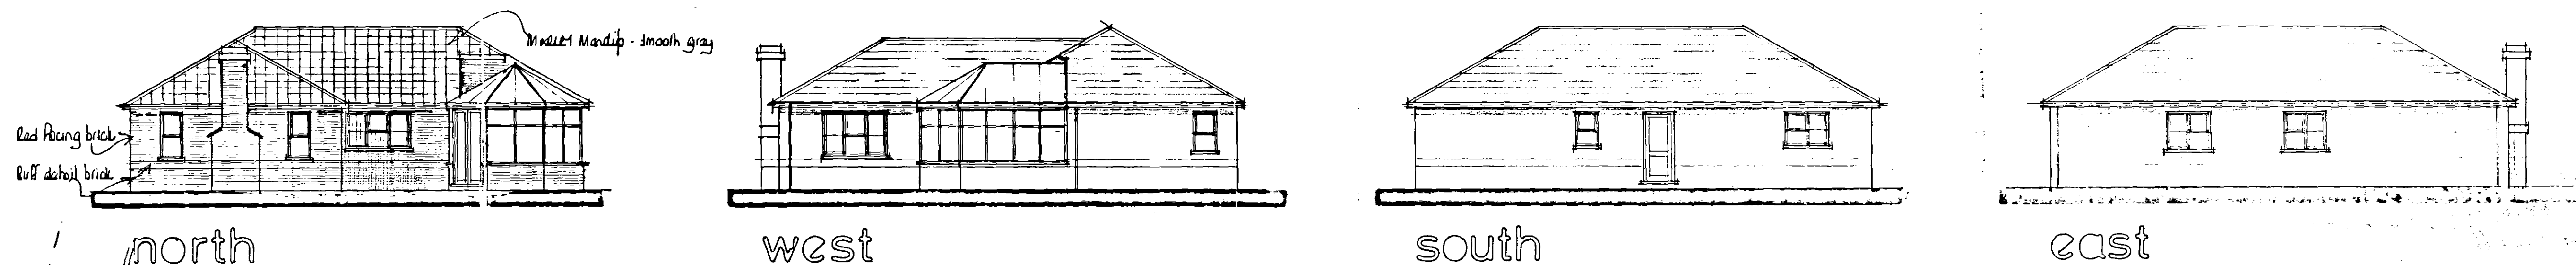

17/07/01
Determined Plan

PROPOSED DWELLING AT REDMILE LANE, PINCHBECK

WL/07/01

Scale 1:100