


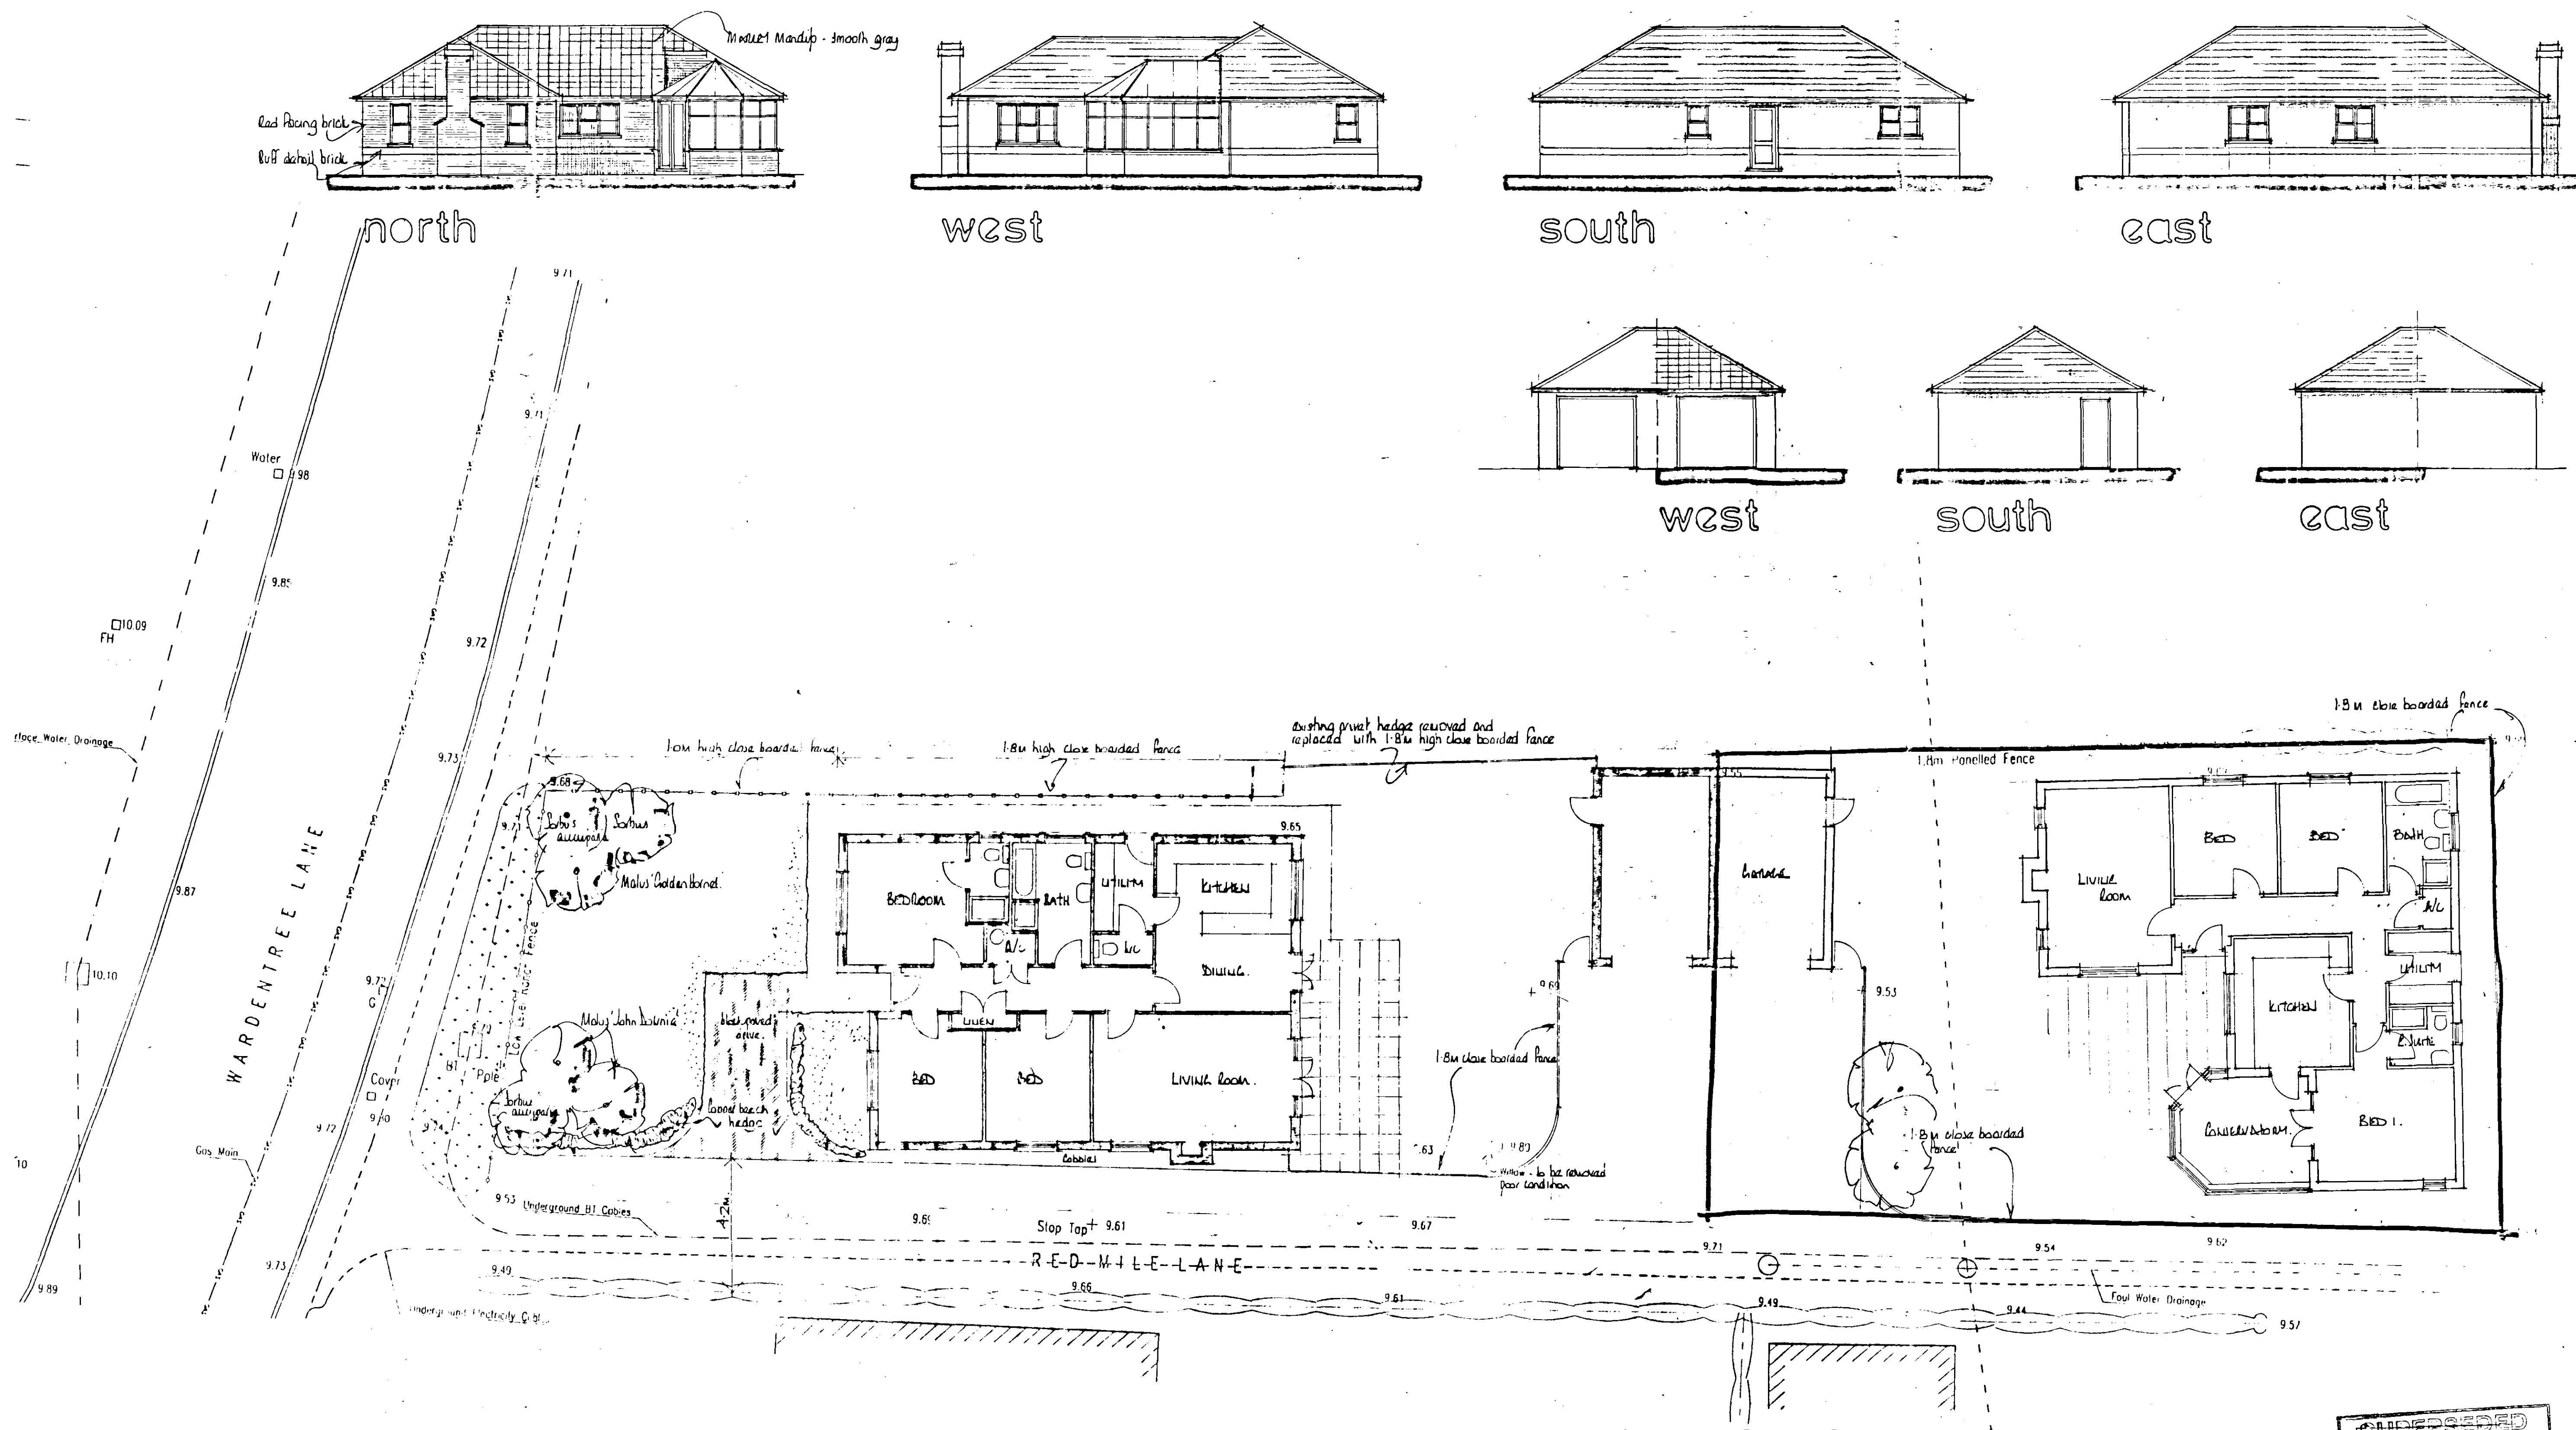

PROPOSED DWELLING AT REDMILE LANE, PINCHBECK

Scale 1:100

RECEIVED
RECEIVED

WL/07/01

SHDC
Planning & Development
- 7 JAN 2005
Ref: 007105