



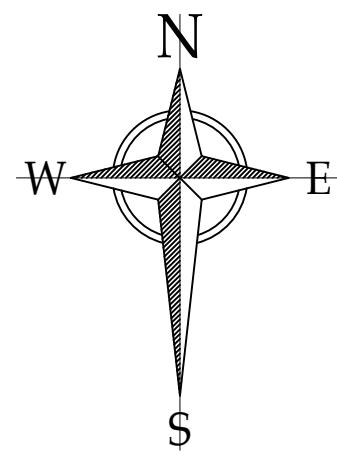

ALL WORKS IS TO BE IN STRICT ACCORDANCE WITH SPECIALIST MANUFACTURERS RECOMMENDATIONS AND INSTRUCTIONS.

ALL WORKS TO BE IN ACCORDANCE WITH ACOUSTIC ASSOCIATES REPORT "Recommendations on glazing and ventilation for Yew Tree Farm " REPORT No SS/J3575/18103, DATED DECEMBER 2021.

LEGEND	
	FIRST FLOOR - BEDROOM WINDOWS ONLY
	2.1m HIGH ACOUSTIC FENCE

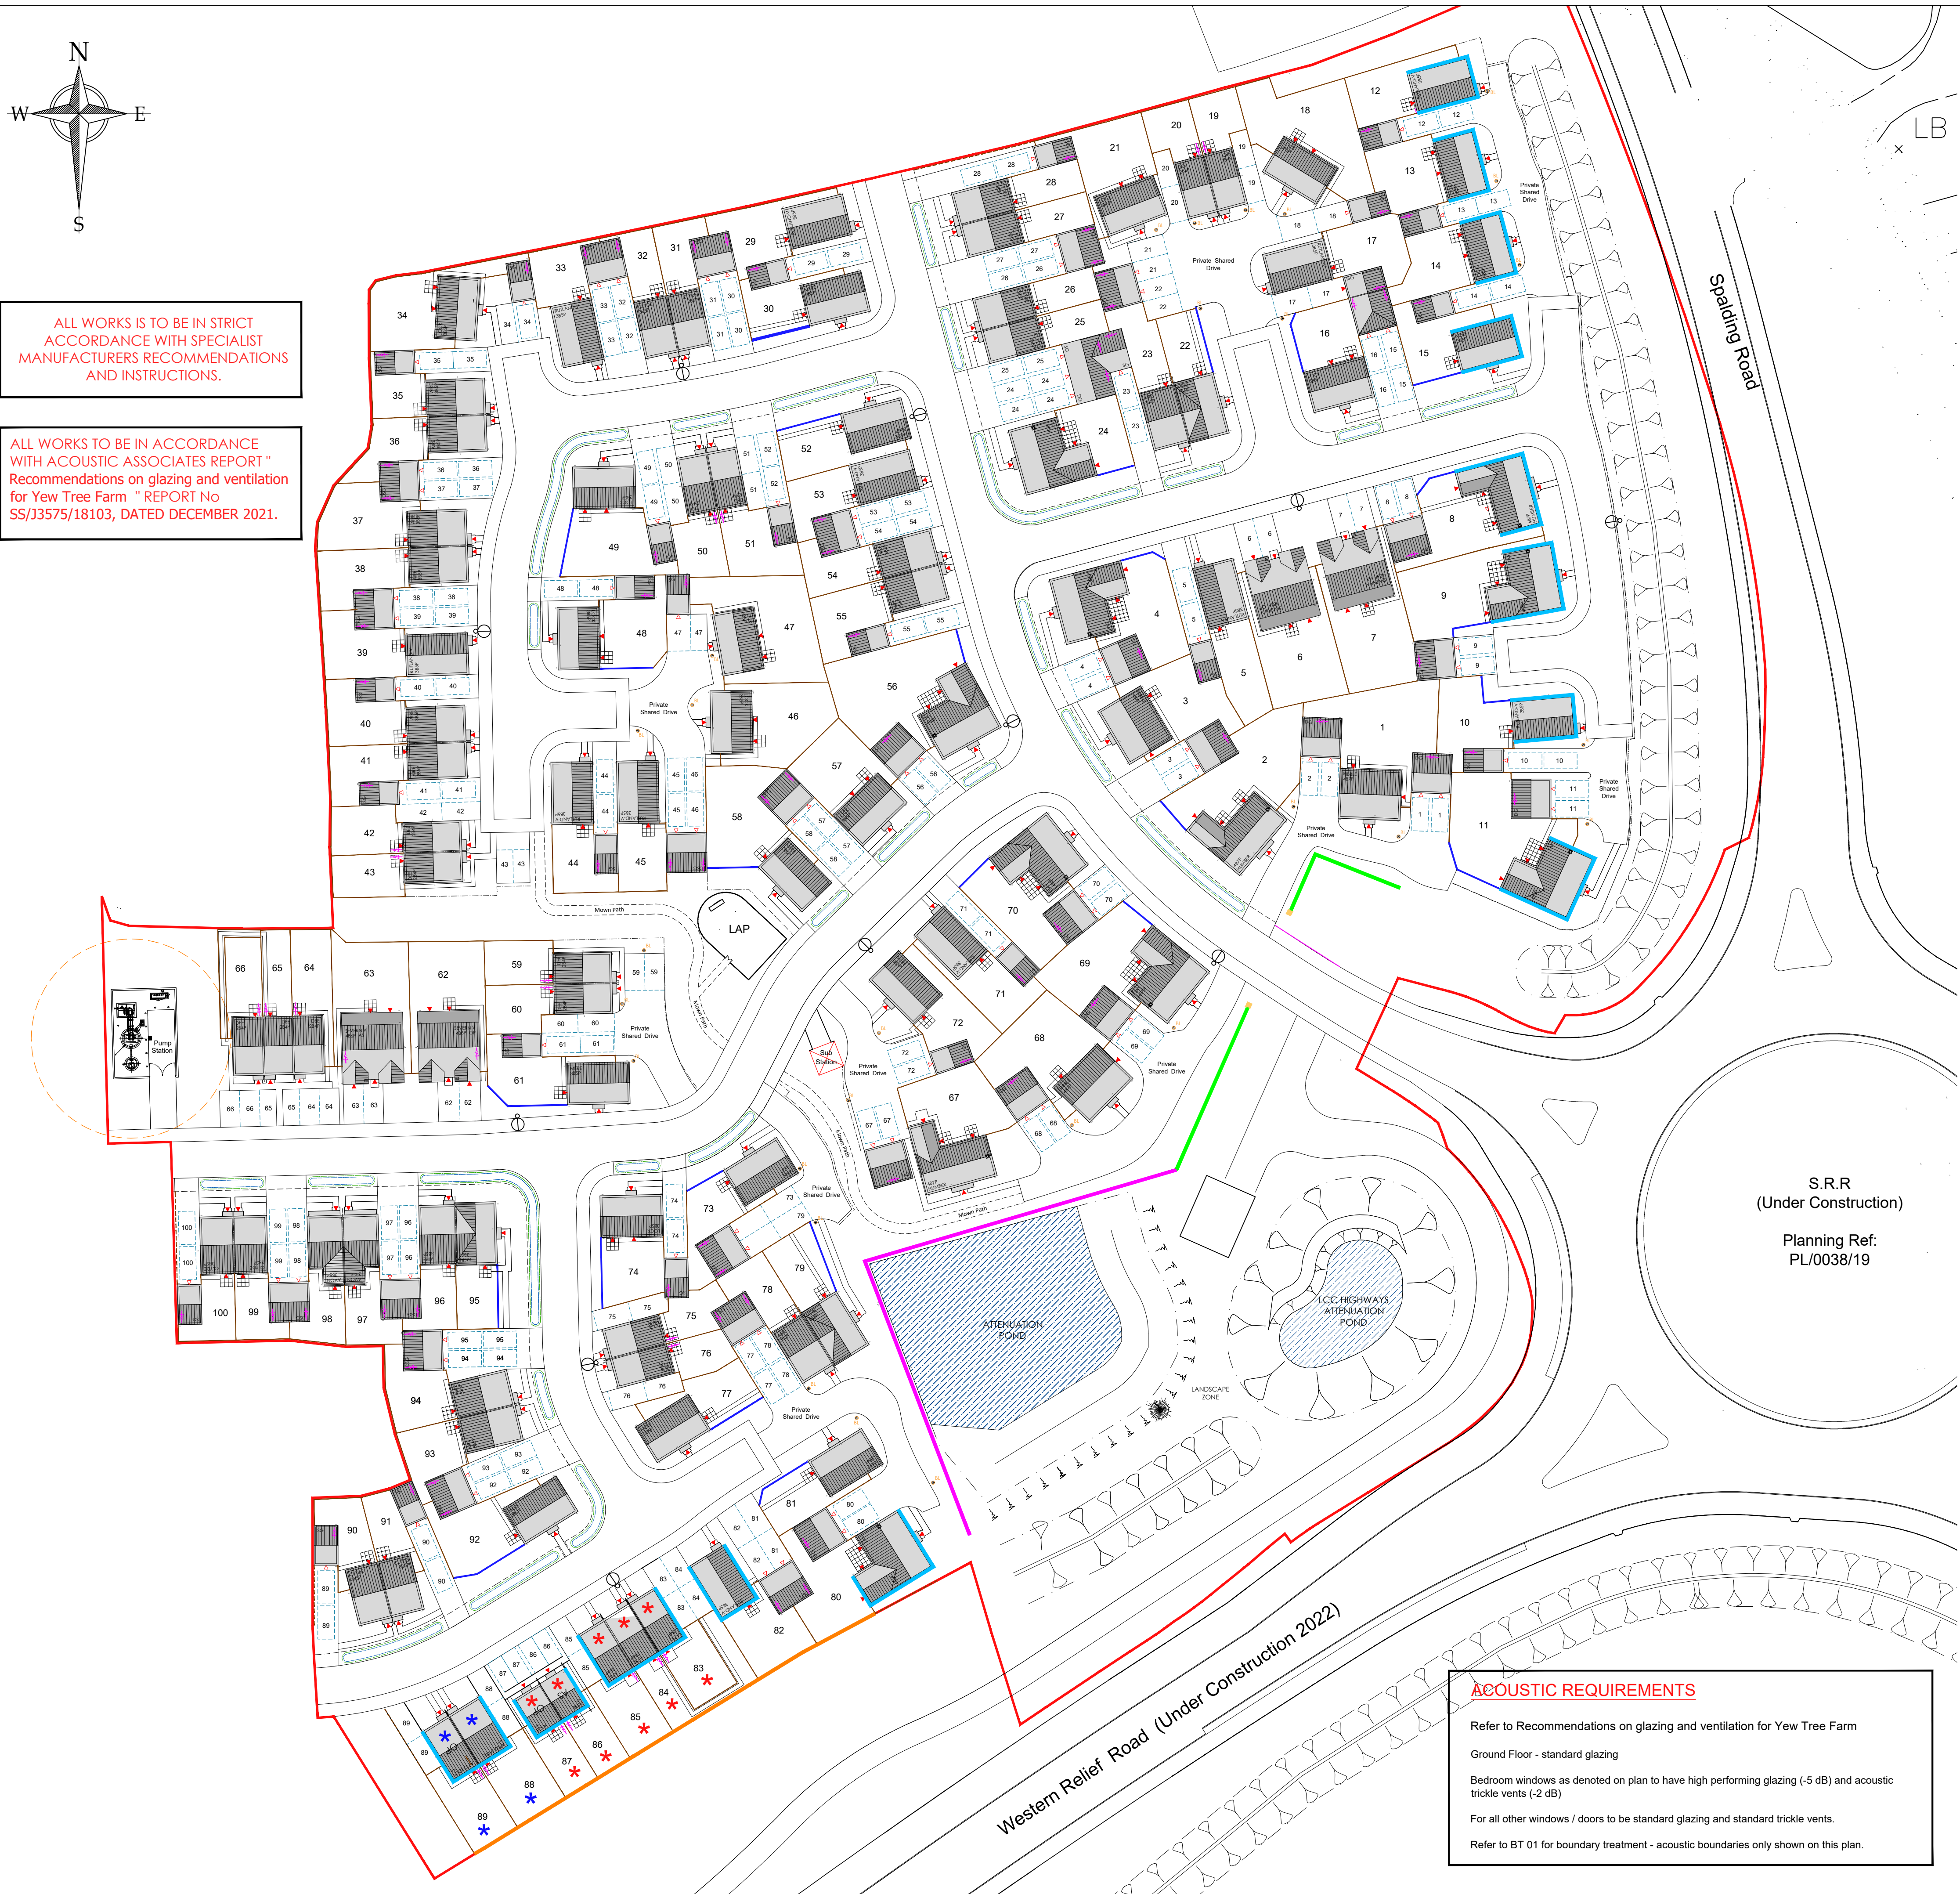

ACOUSTIC REQUIREMENTS

Refer to Recommendations on glazing and ventilation for Yew Tree Farm

Ground Floor - standard glazing

Bedroom windows as denoted on plan to have high performing glazing (-5 dB) and acoustic trickle vents (-2 dB)

For all other windows / doors to be standard glazing and standard trickle vents.

Refer to BT 01 for boundary treatment - acoustic boundaries only shown on this plan.

Rev.	Date	Description



1 Goodison Road, Lincs Gateway Business Park,
Spalding, Lincs, PE12 6FY T: 01406 490590

PROJECT:	
Proposed Residential Development at Vernatt's Strategic Urban Extension Phase 1	
DRAWING:	
Acoustic Measures Plan Parcel 1 - Yews Farm 100 Plots	
SCALE:	1:500@A1
DATE:	DEC.2023
DRAWING No:	074-AMP-01