
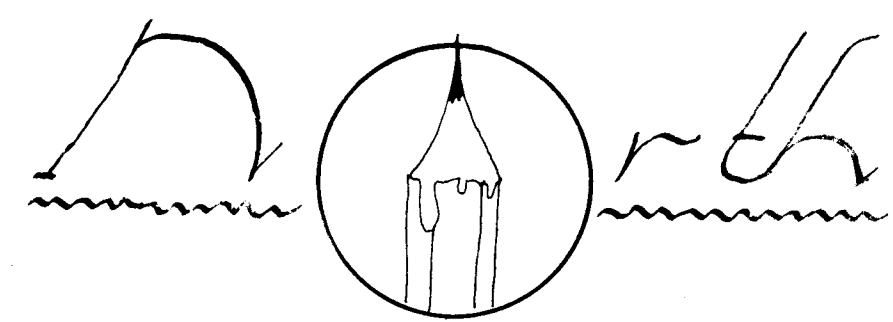


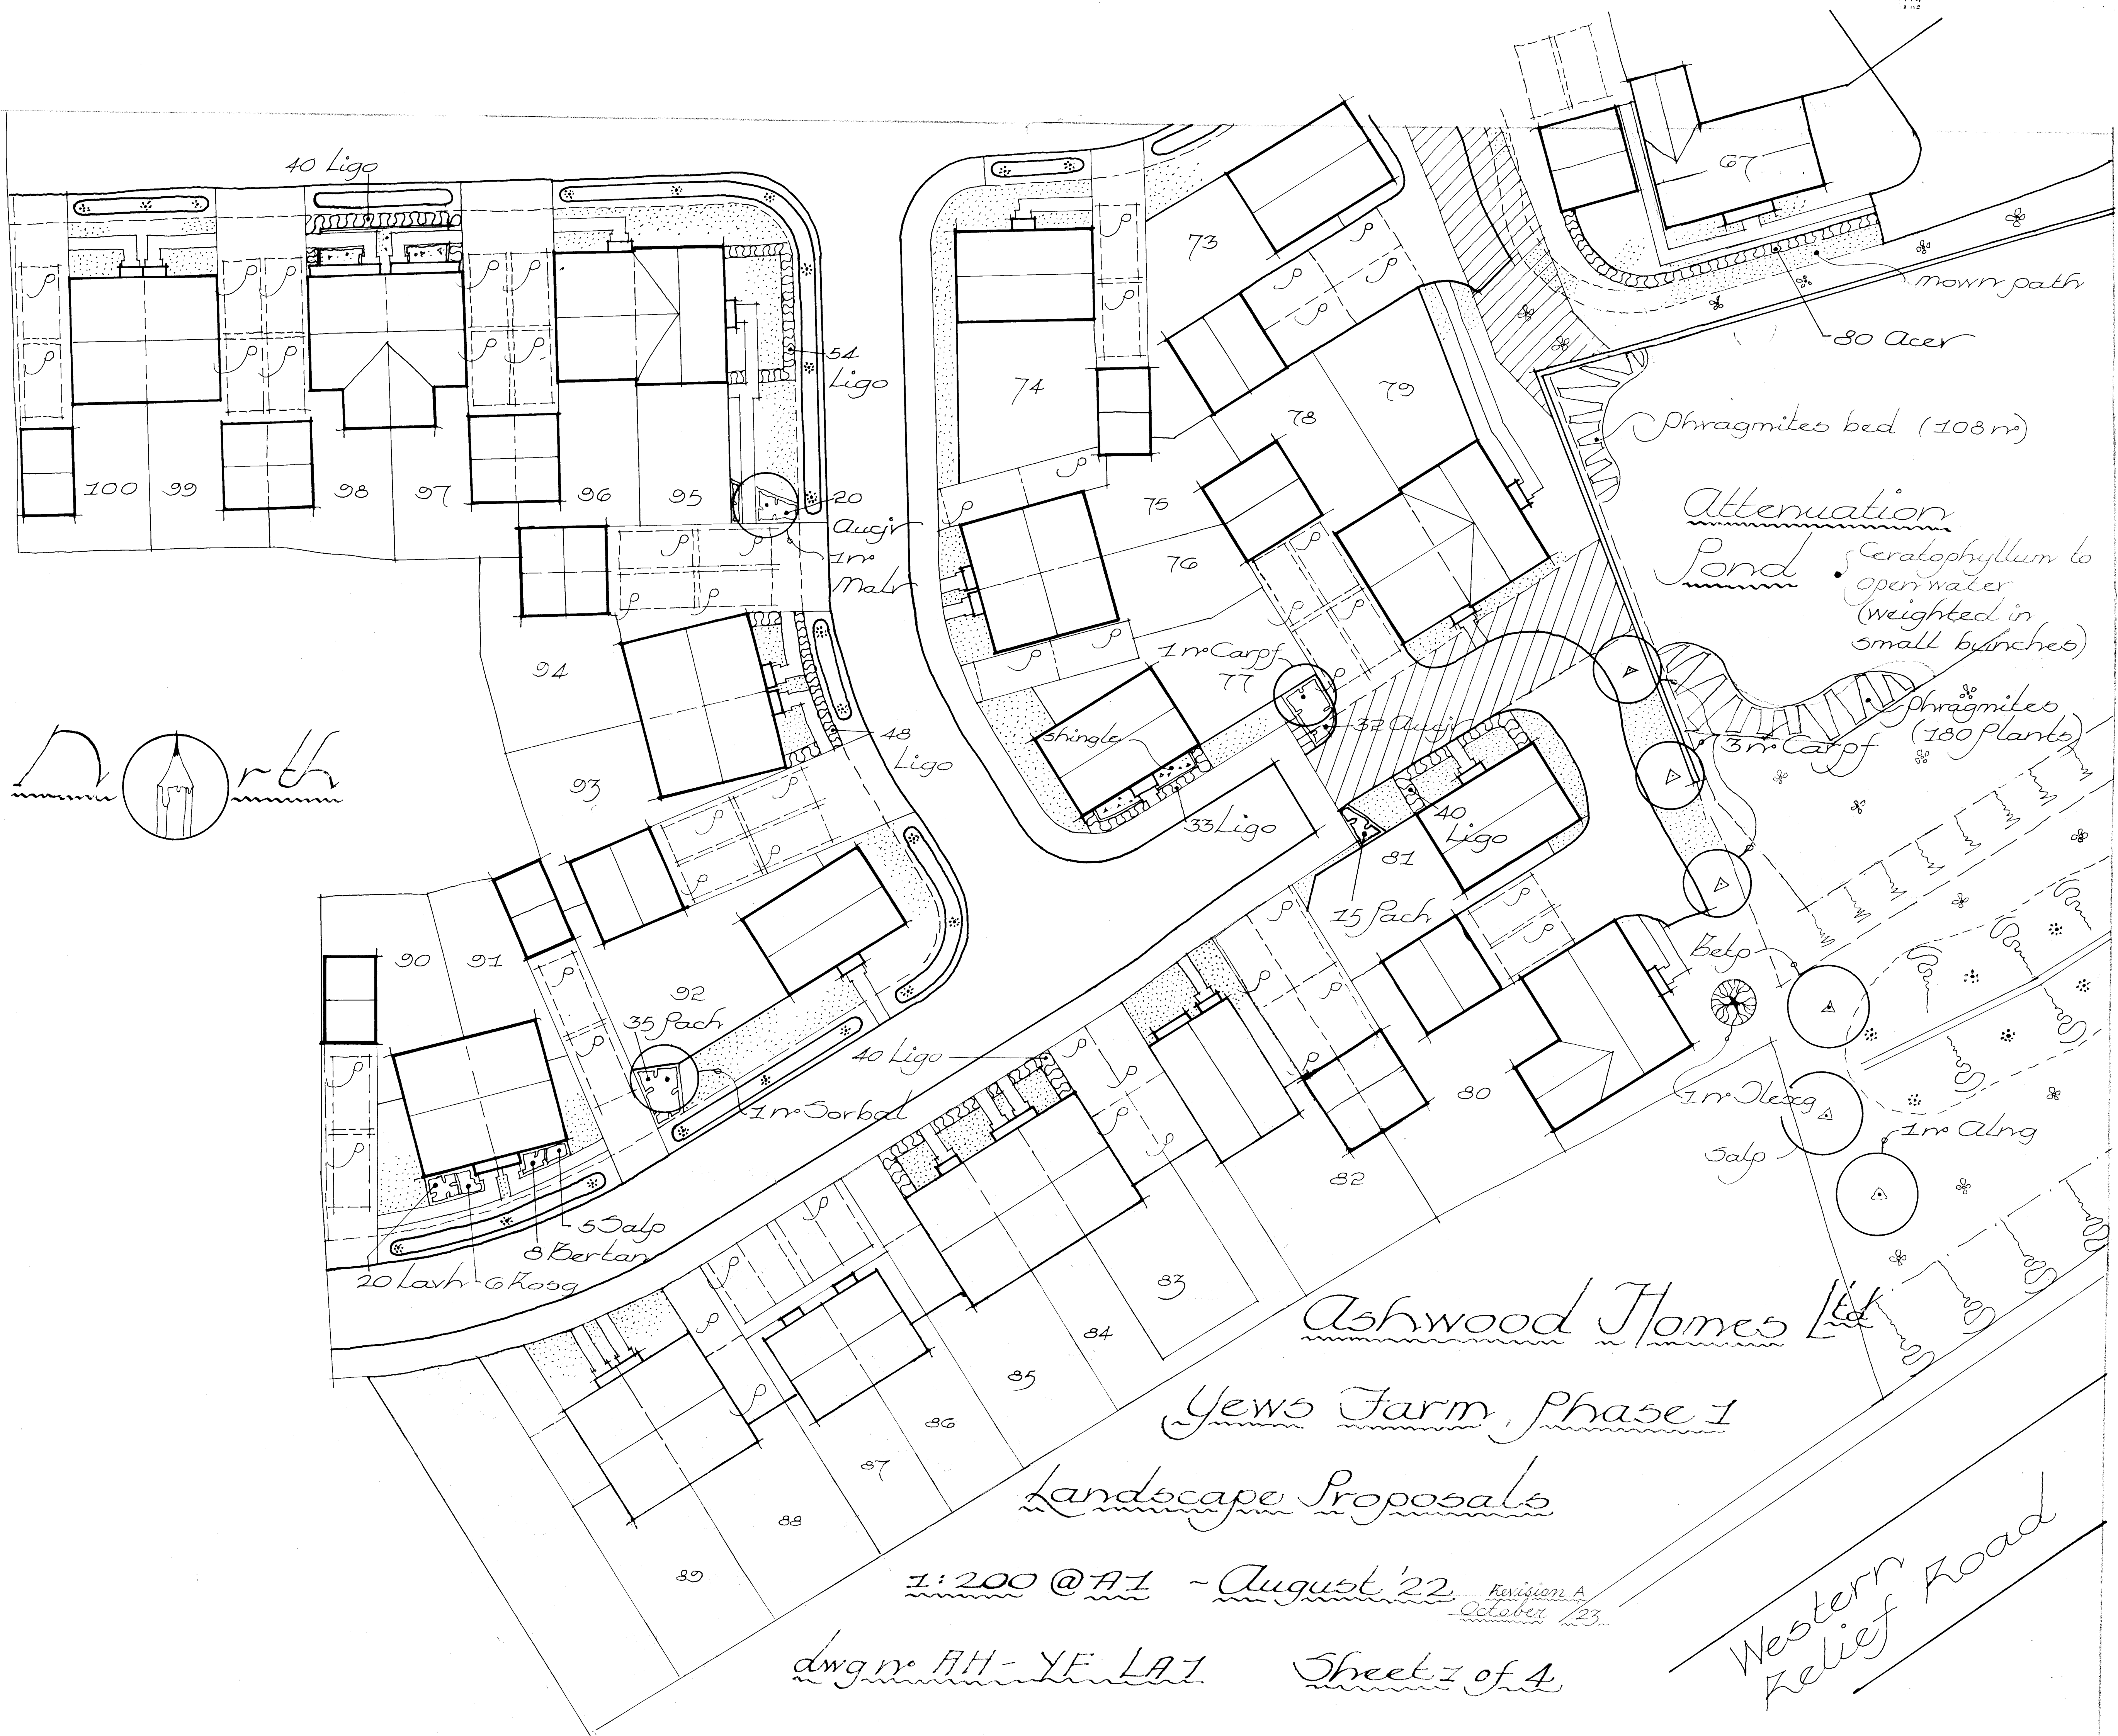

Ashwood Homes Ltd

Yews Farm Phase 1

Landscape Proposals

1:200 @ A1 - August '22
Revision A
October '23

dwg no AH-YF LA1 Sheet 1 of 4

Western Relief Road