



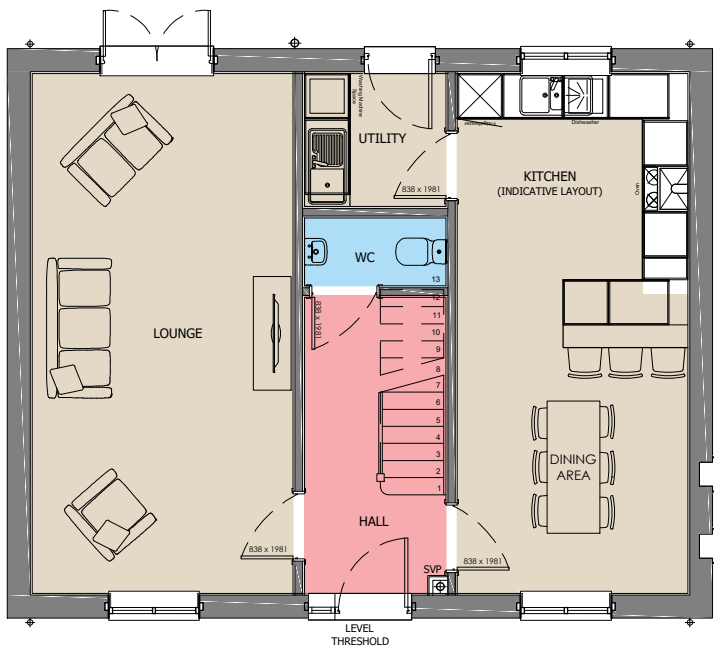

GROUND FLOOR

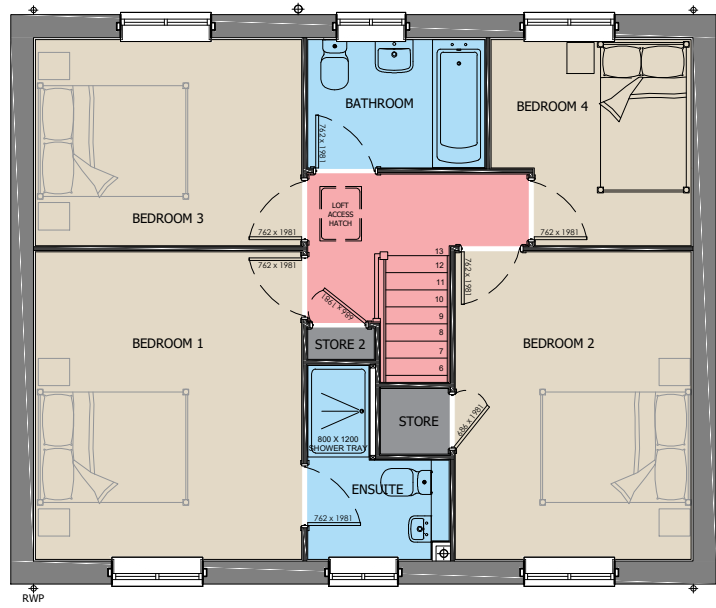

FIRST FLOOR




Standard Tay




Canopy Design Chosen


Plots - 1,68

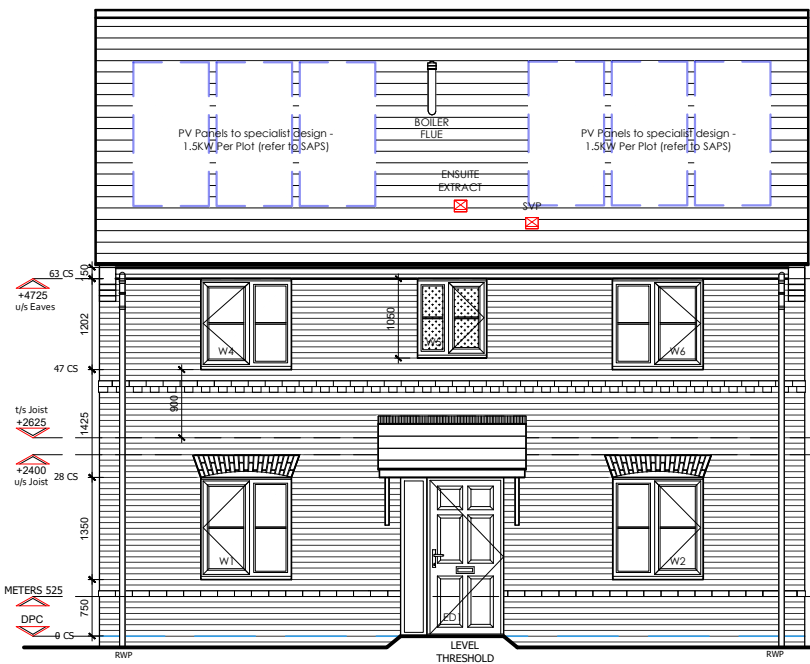

FRONT ELEVATION

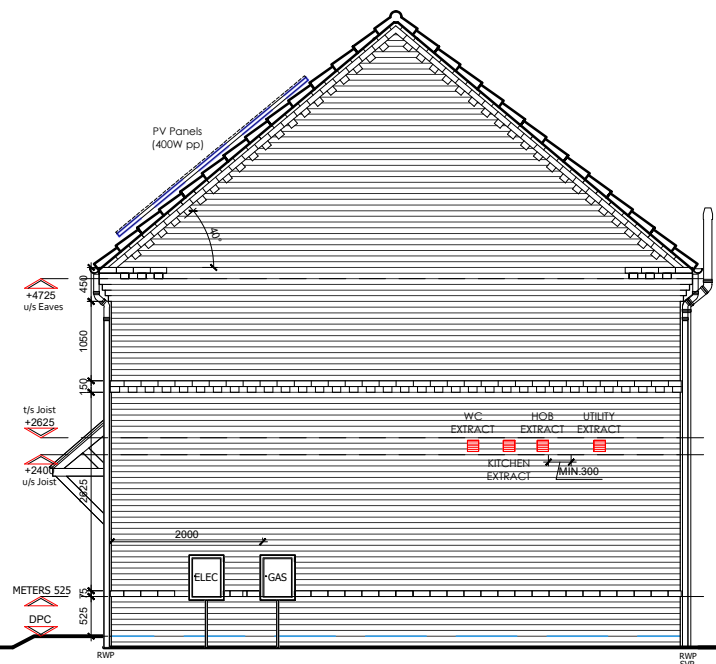

SIDE ELEVATION

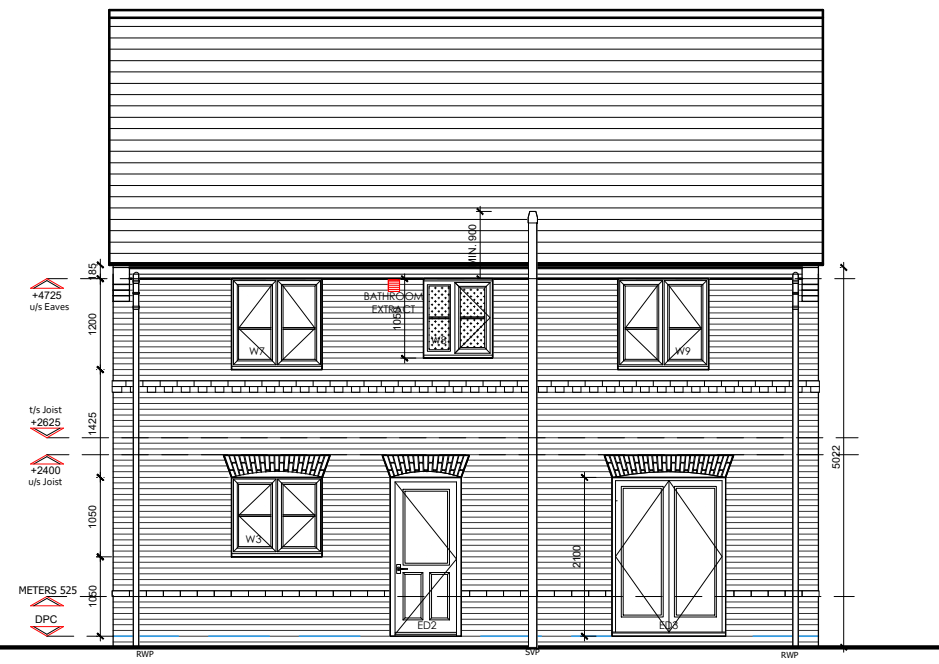

REAR ELEVATION



HOUSE TYPE:	Ribble (1283 FT ²)
DRAWING TITLE:	DESIGN SHEET
DRAWING NUMBER:	Ribble - 001 - 183

