



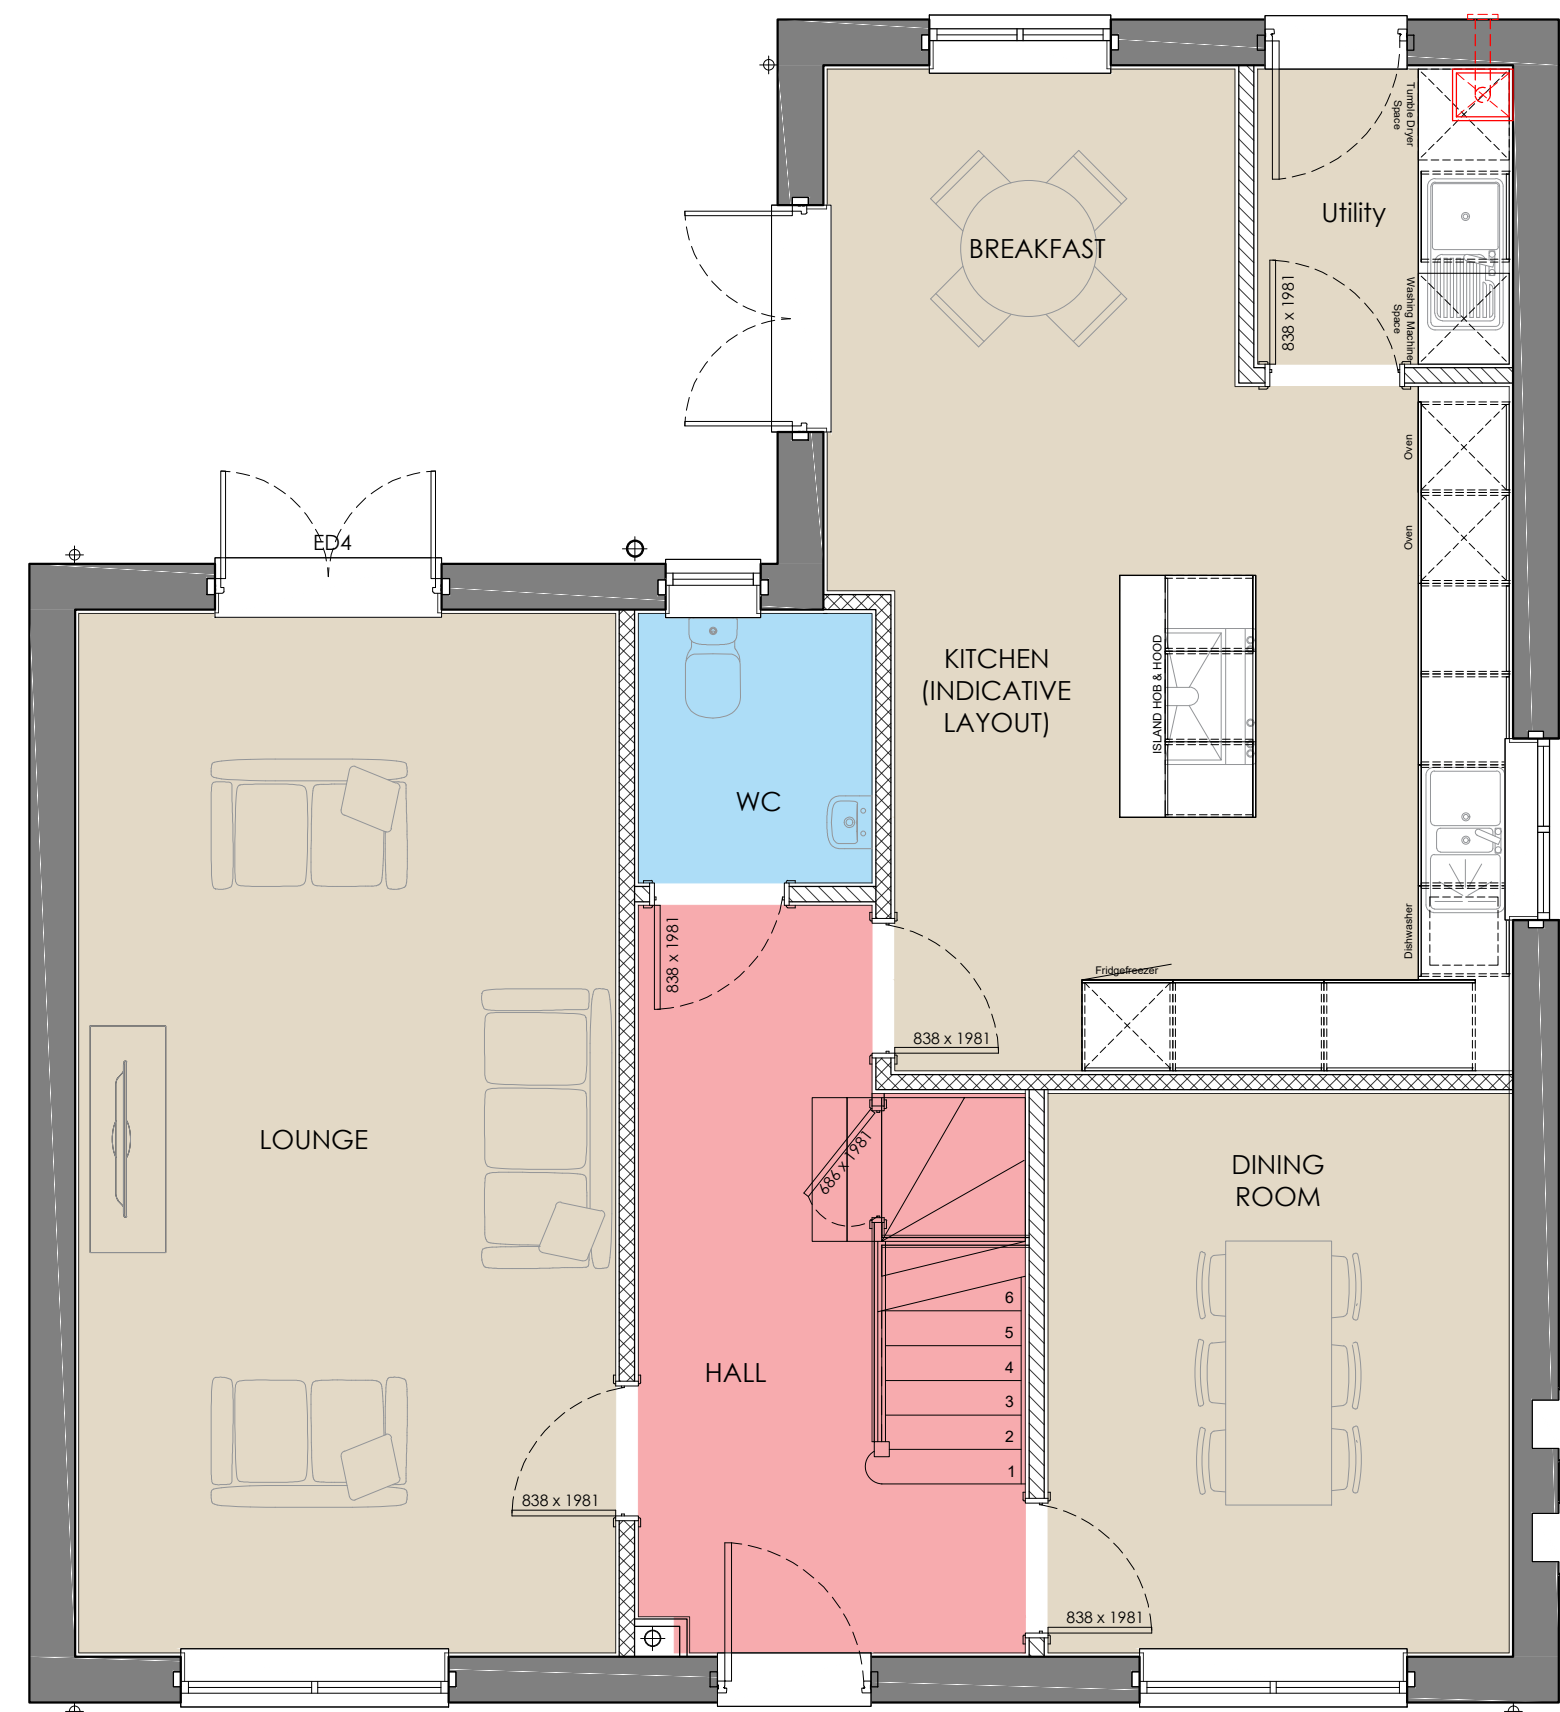

GROUND FLOOR

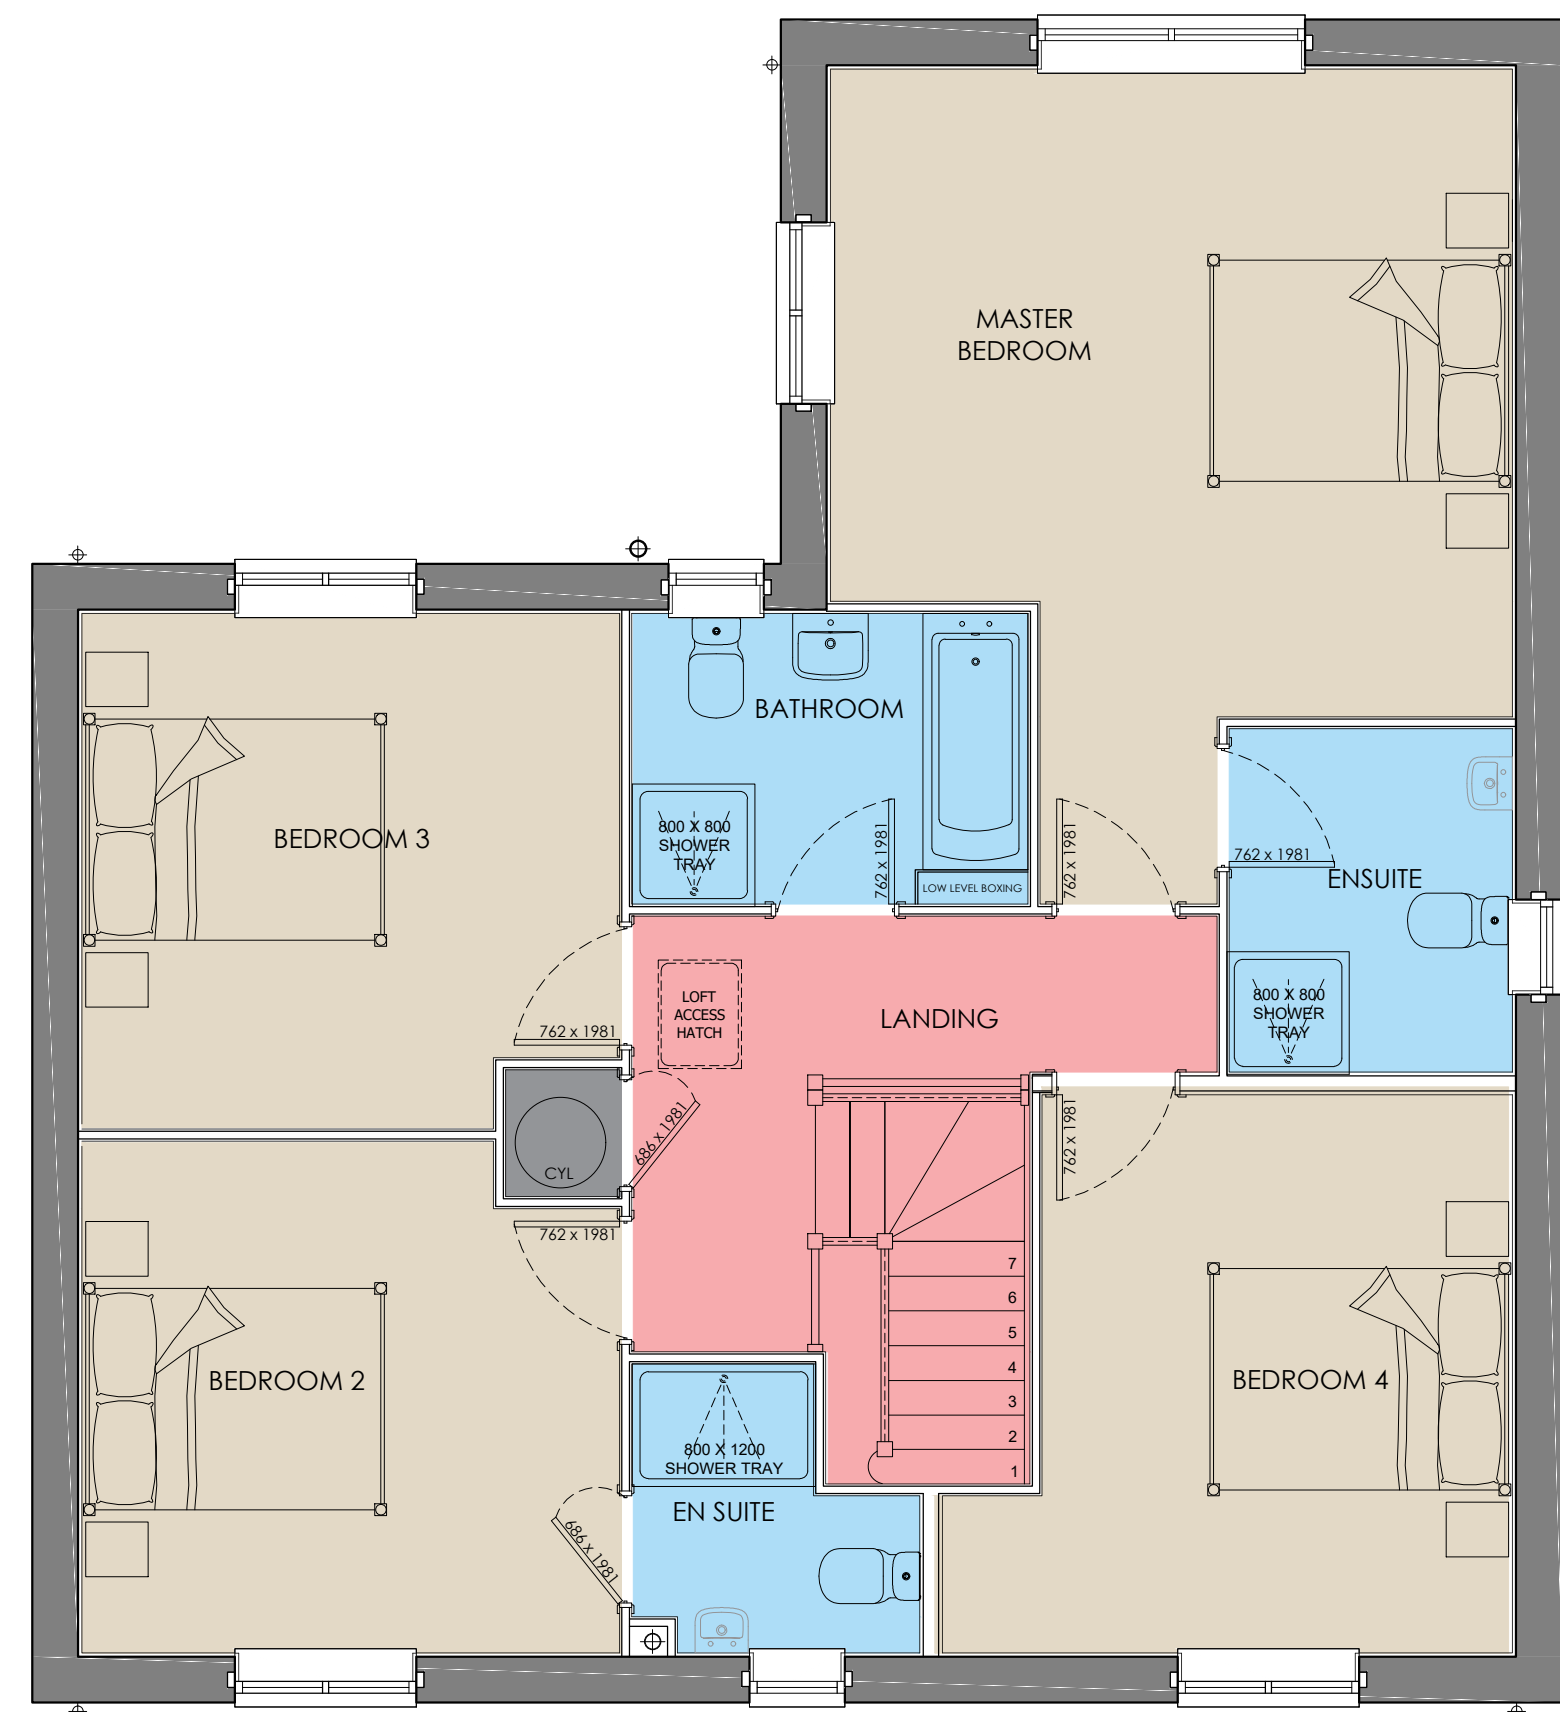


FIRST FLOOR



Plots - 11,69



FRONT ELEVATION

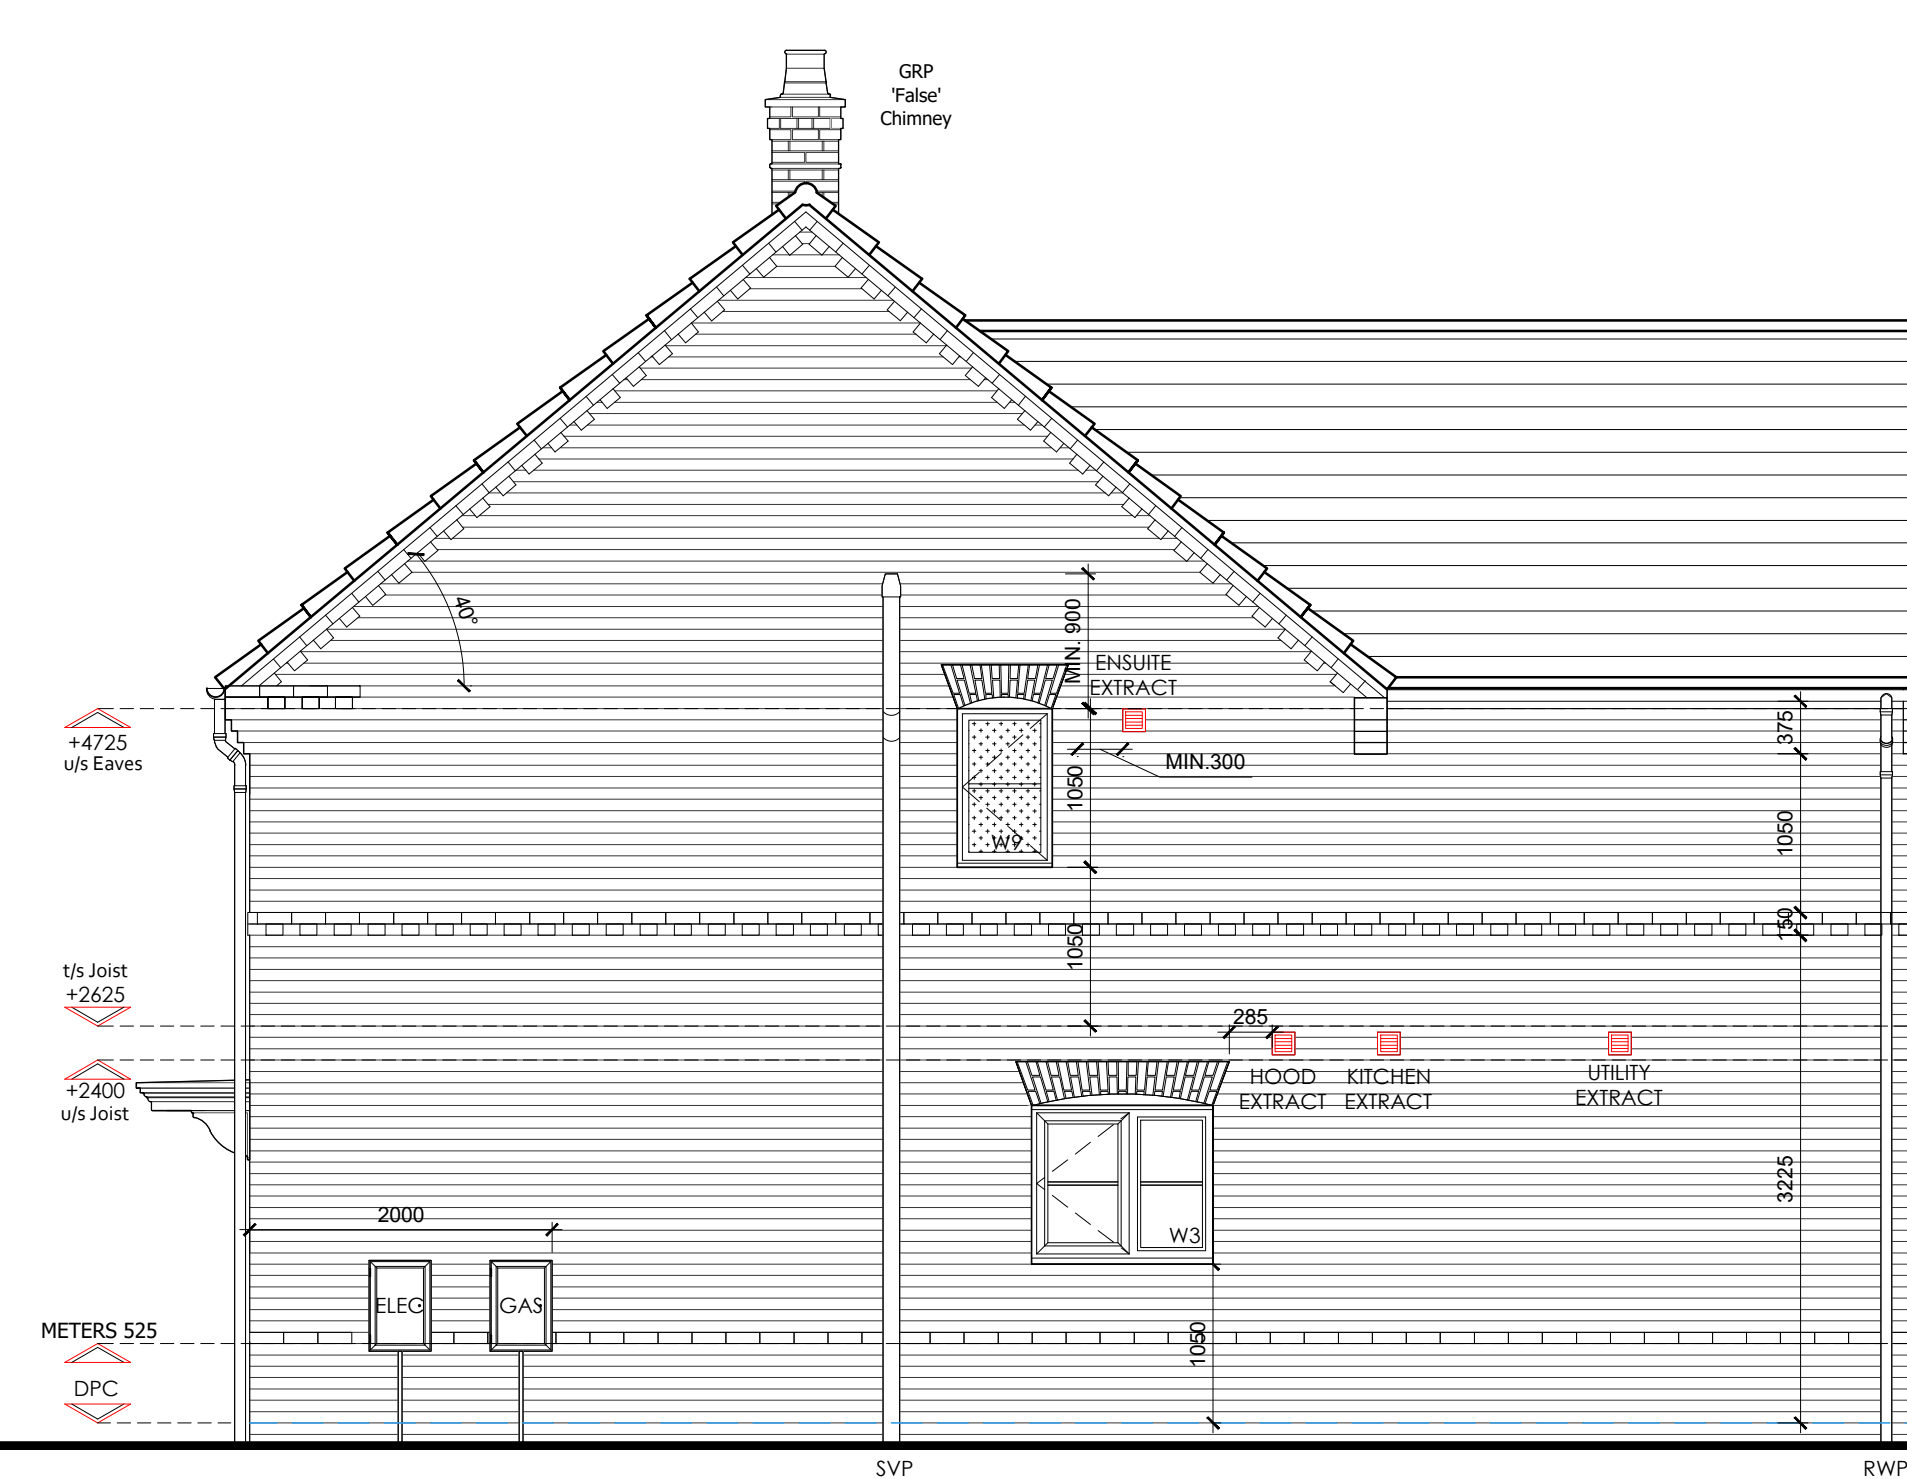

SIDE ELEVATION



REAR ELEVATION



1 Goodison Road, Lincs Gateway Business Park,
Spalding, Lincs, PE12 6FY T: 01406 490590

HOUSE TYPE:
Tay - DS - 001
(1770 sq ft)