
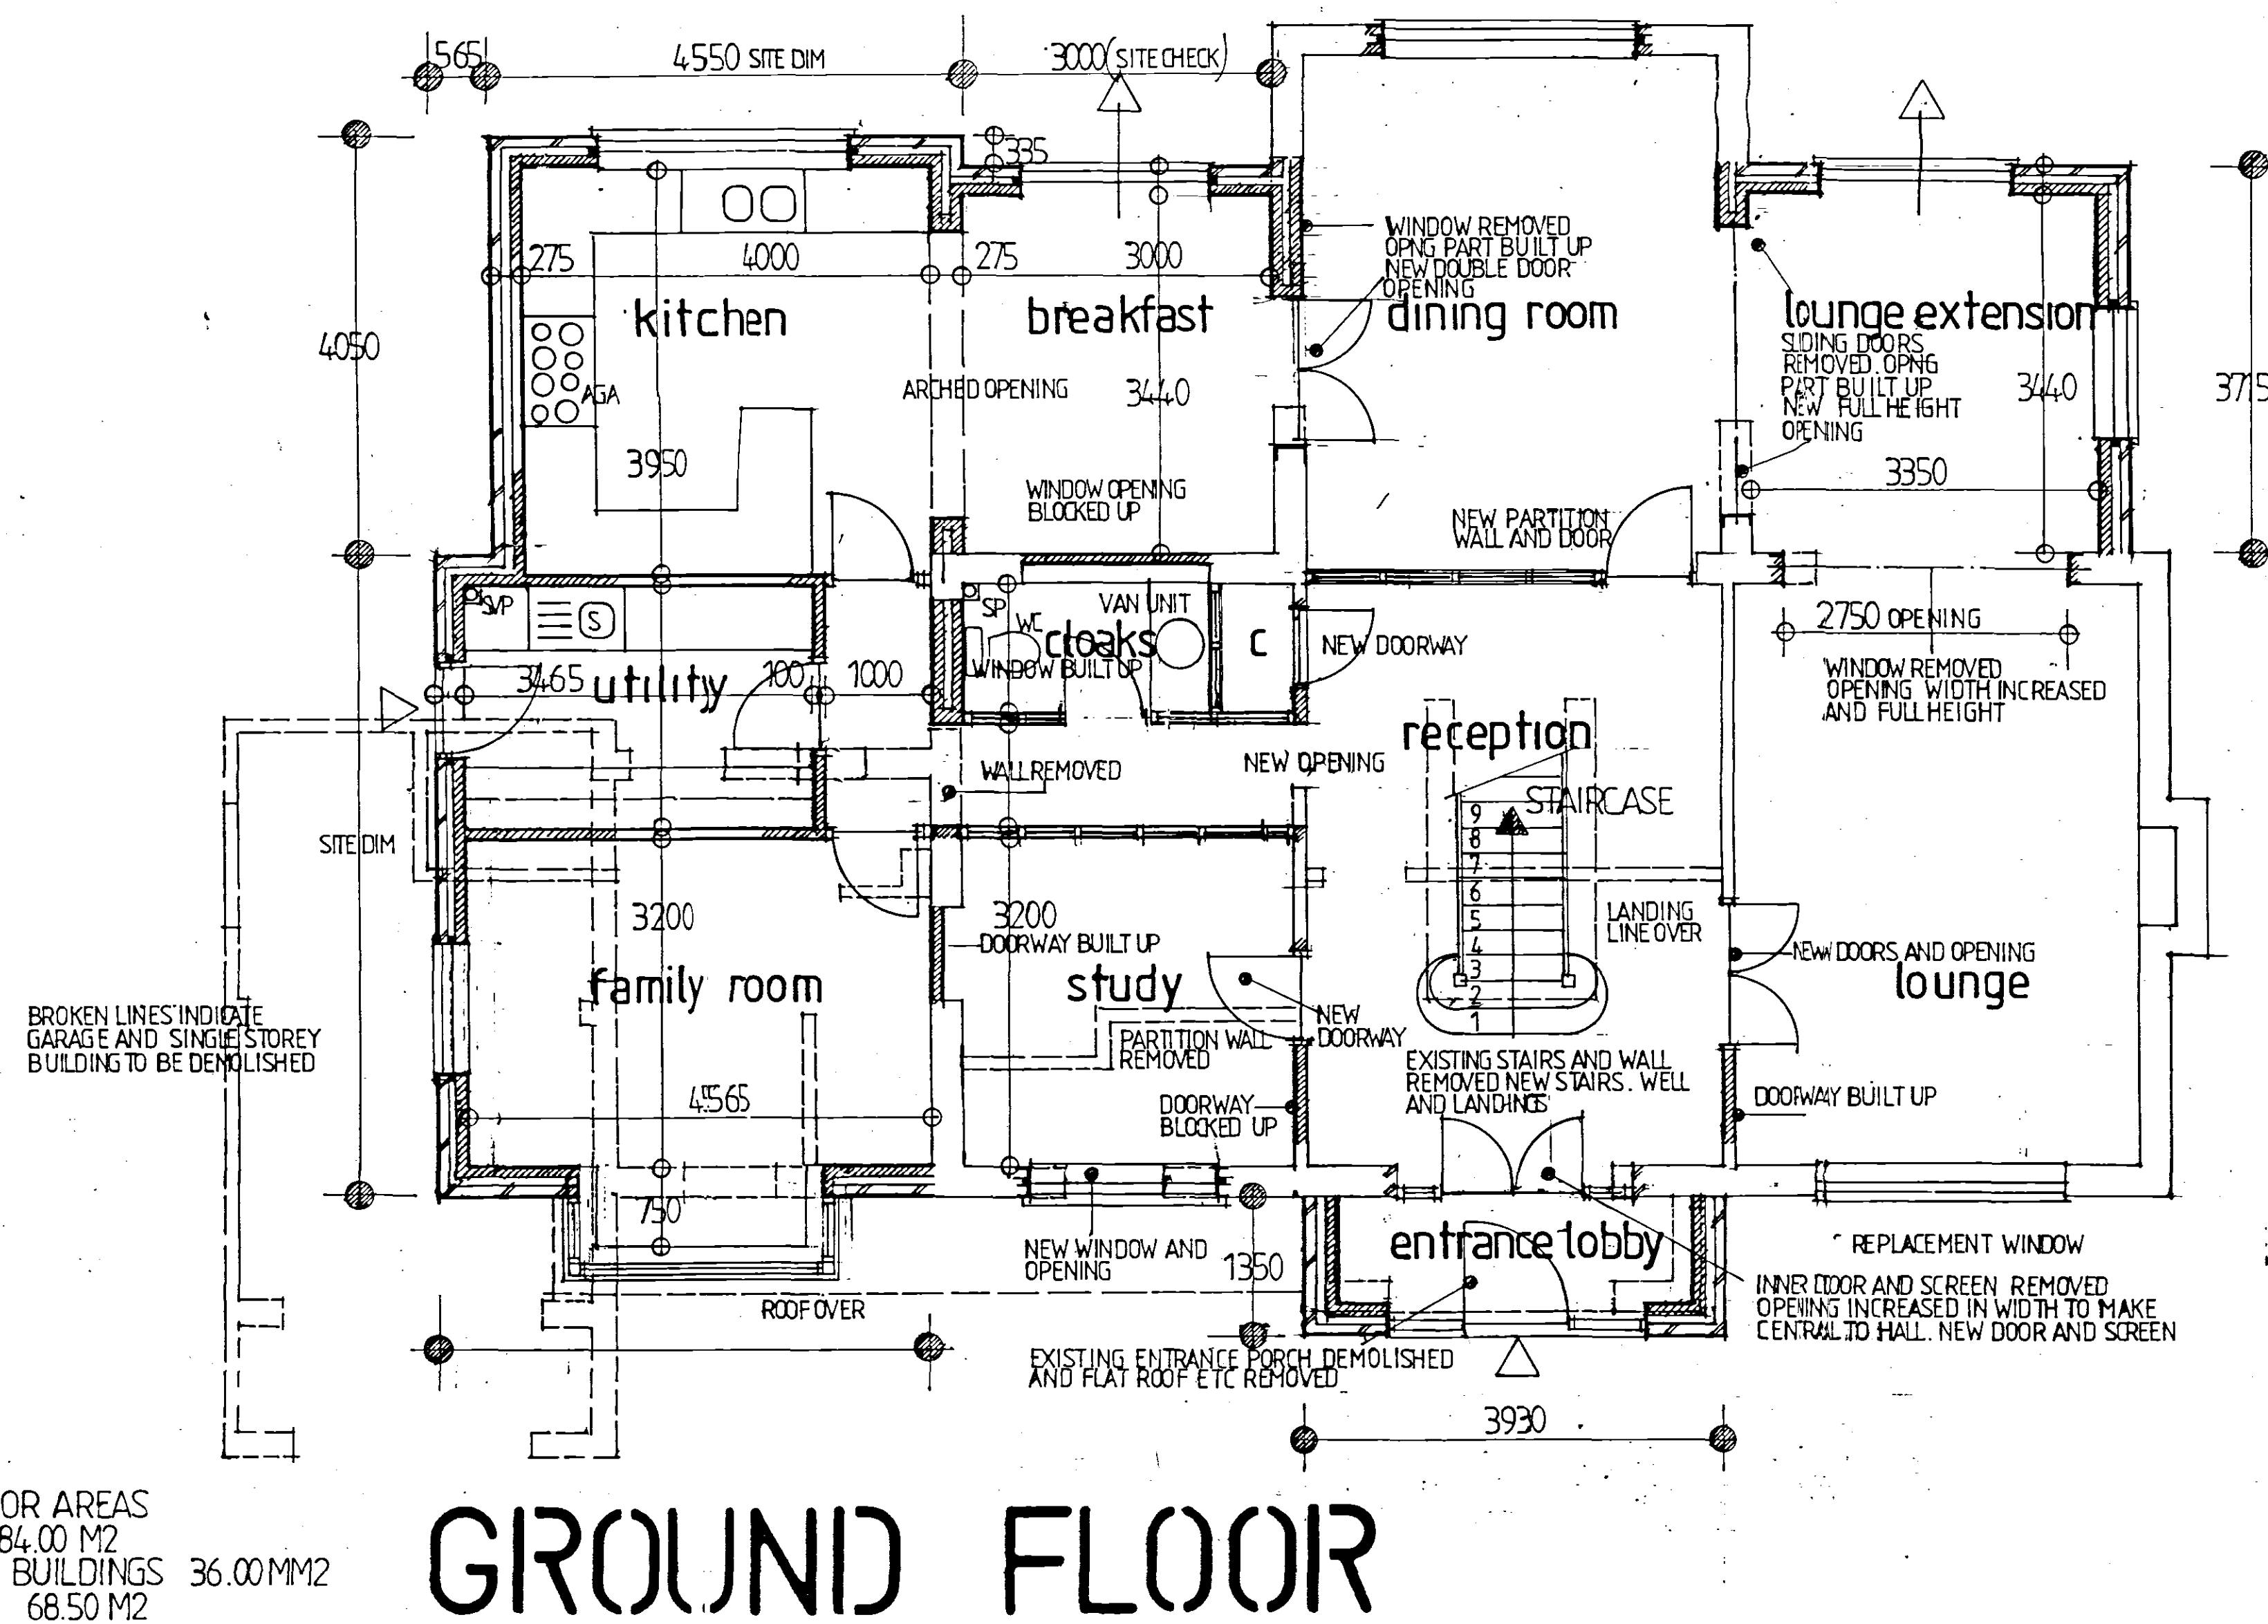


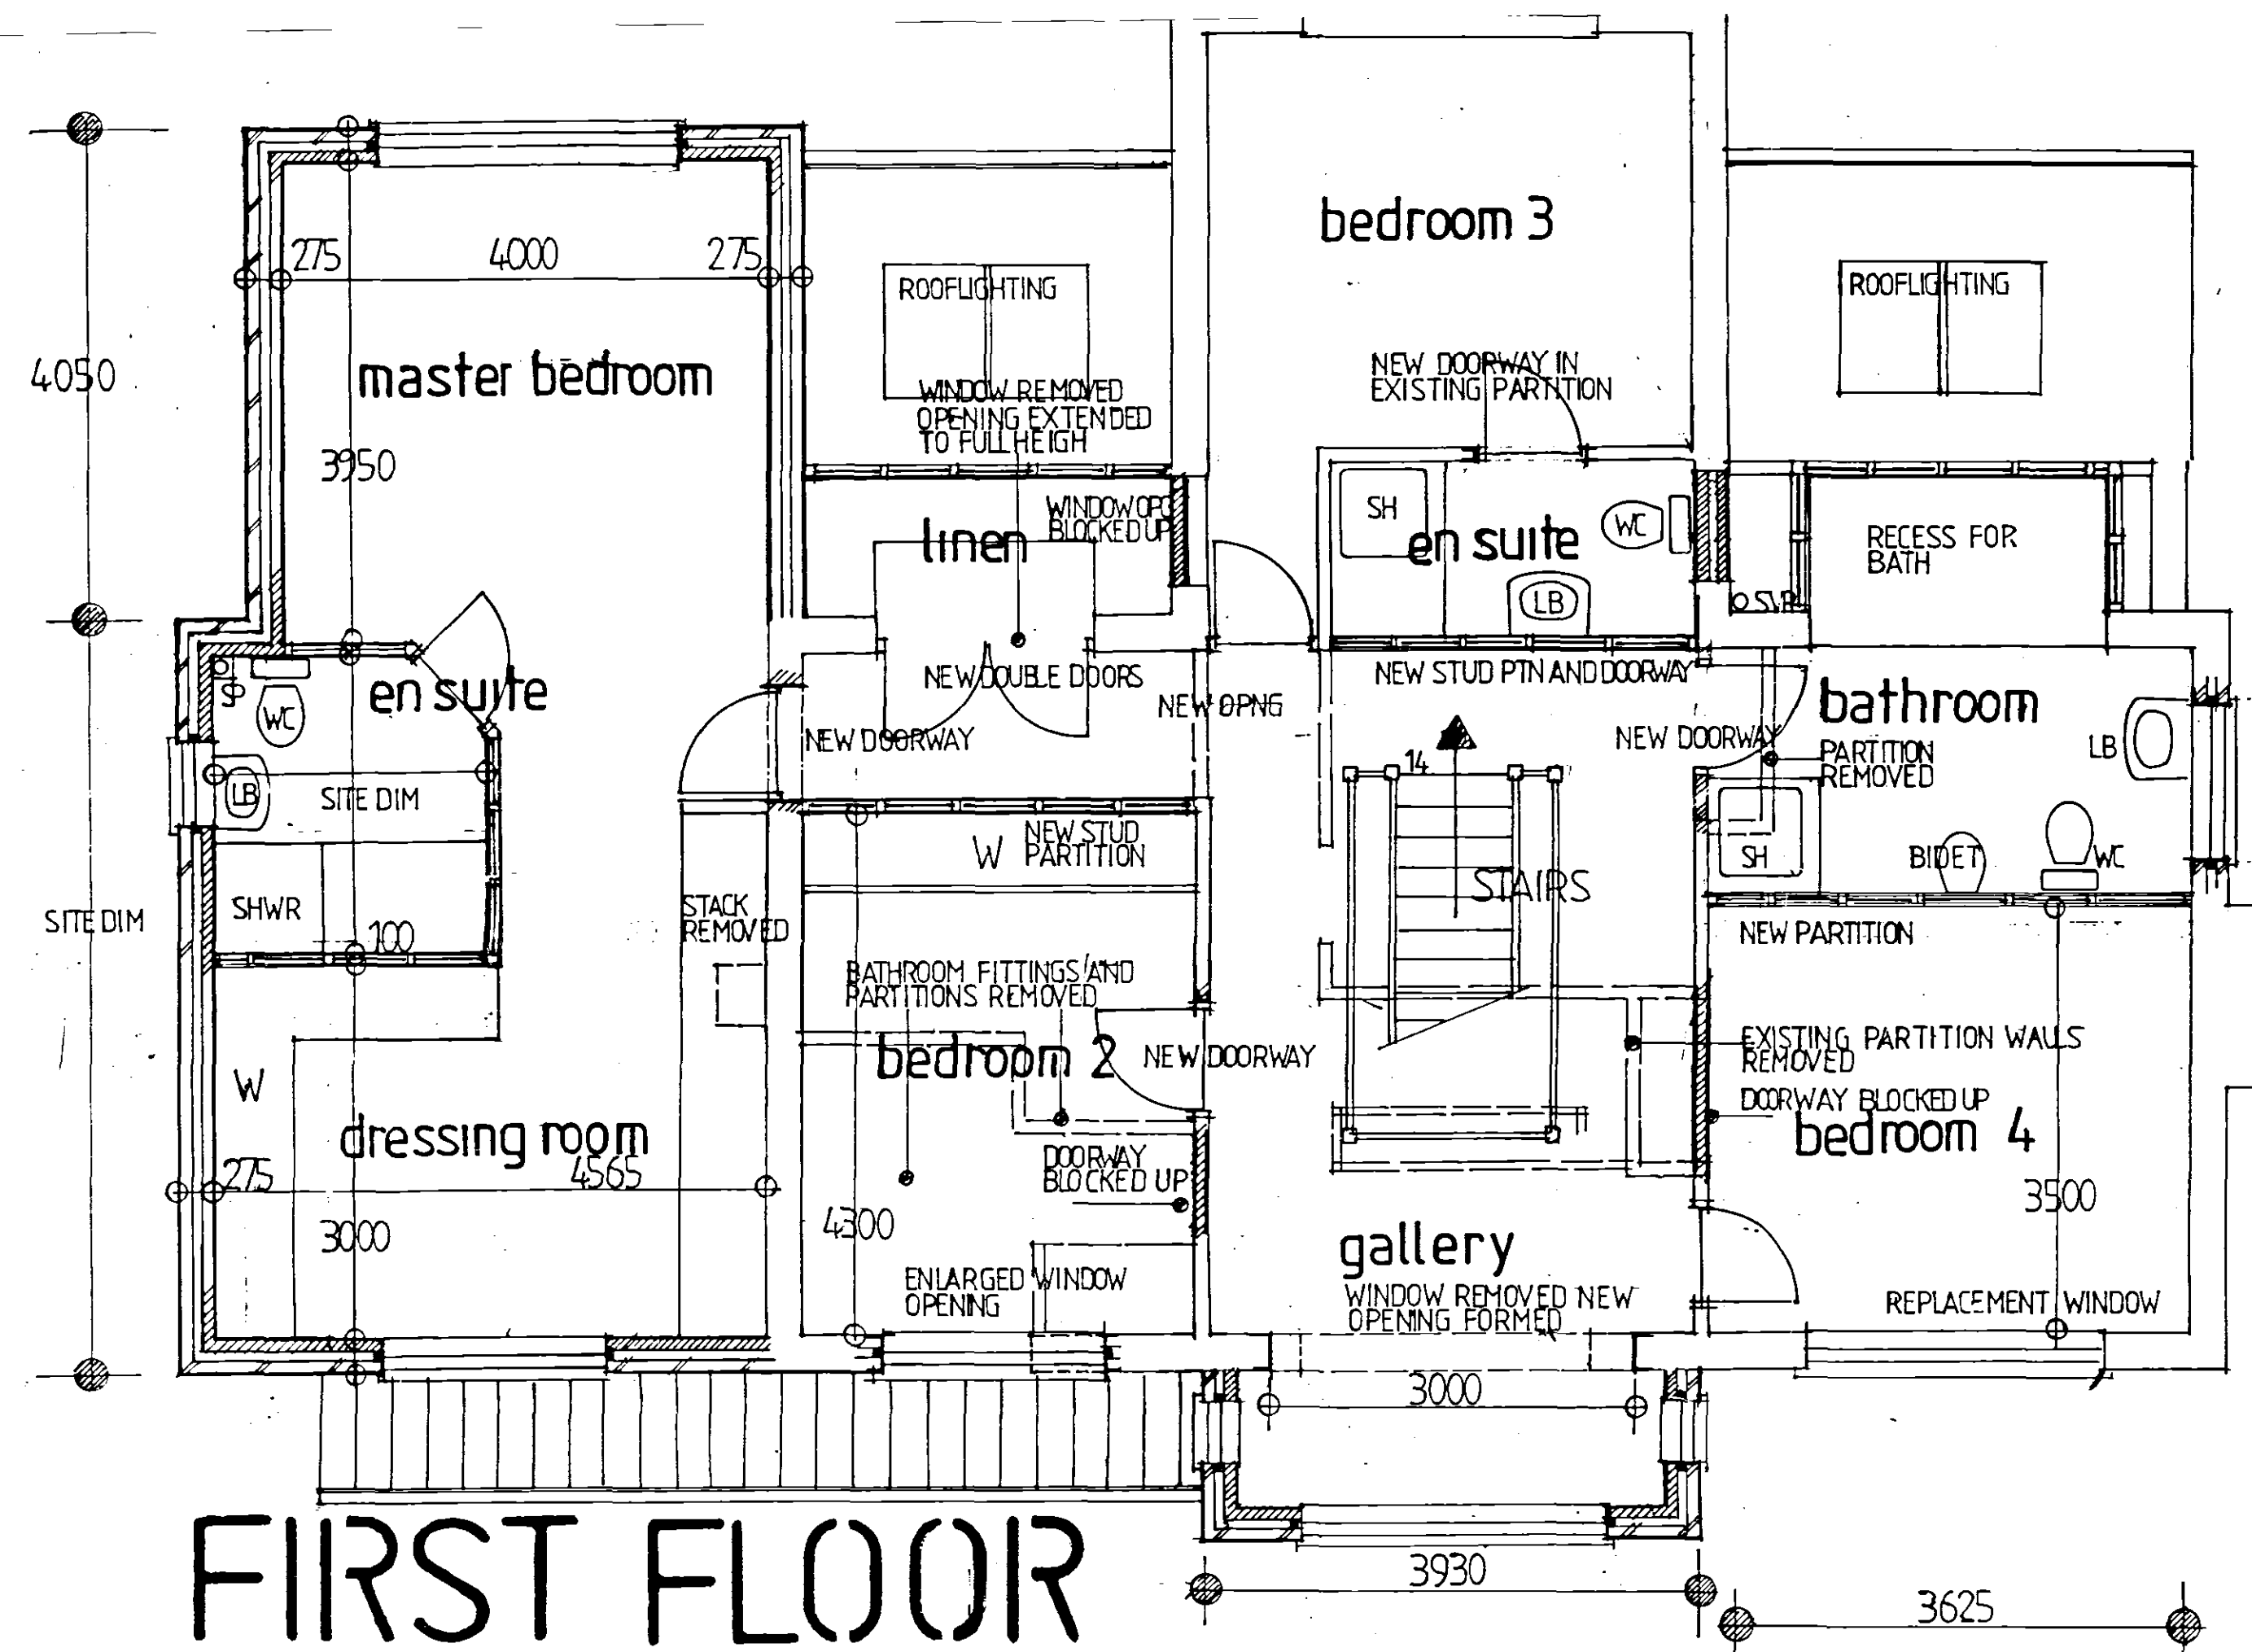

REVISIONS

CB

DESIGN GROUP

**ARCHITECTURAL &
PLANNING SERVICES**

CLIENT	MR. MRS. P HULL		
PROJECT	ALTERATIONS AND EXTENSIONS HIGHFIELD HOUSE PINCHBECK		
DRAWING	PLANS		
DATE MAY 06 SCALE 1:50	DRAWING NO. 107806-5		

NFU Buildings, Camelgate,
Spalding, Lincolnshire PE12 6ET.

Tel: 01775 722241
Fax: 01775 769986
Email: enquiries@cbnewhomes.co.uk
Web: www.cbnewhomes.co.uk