



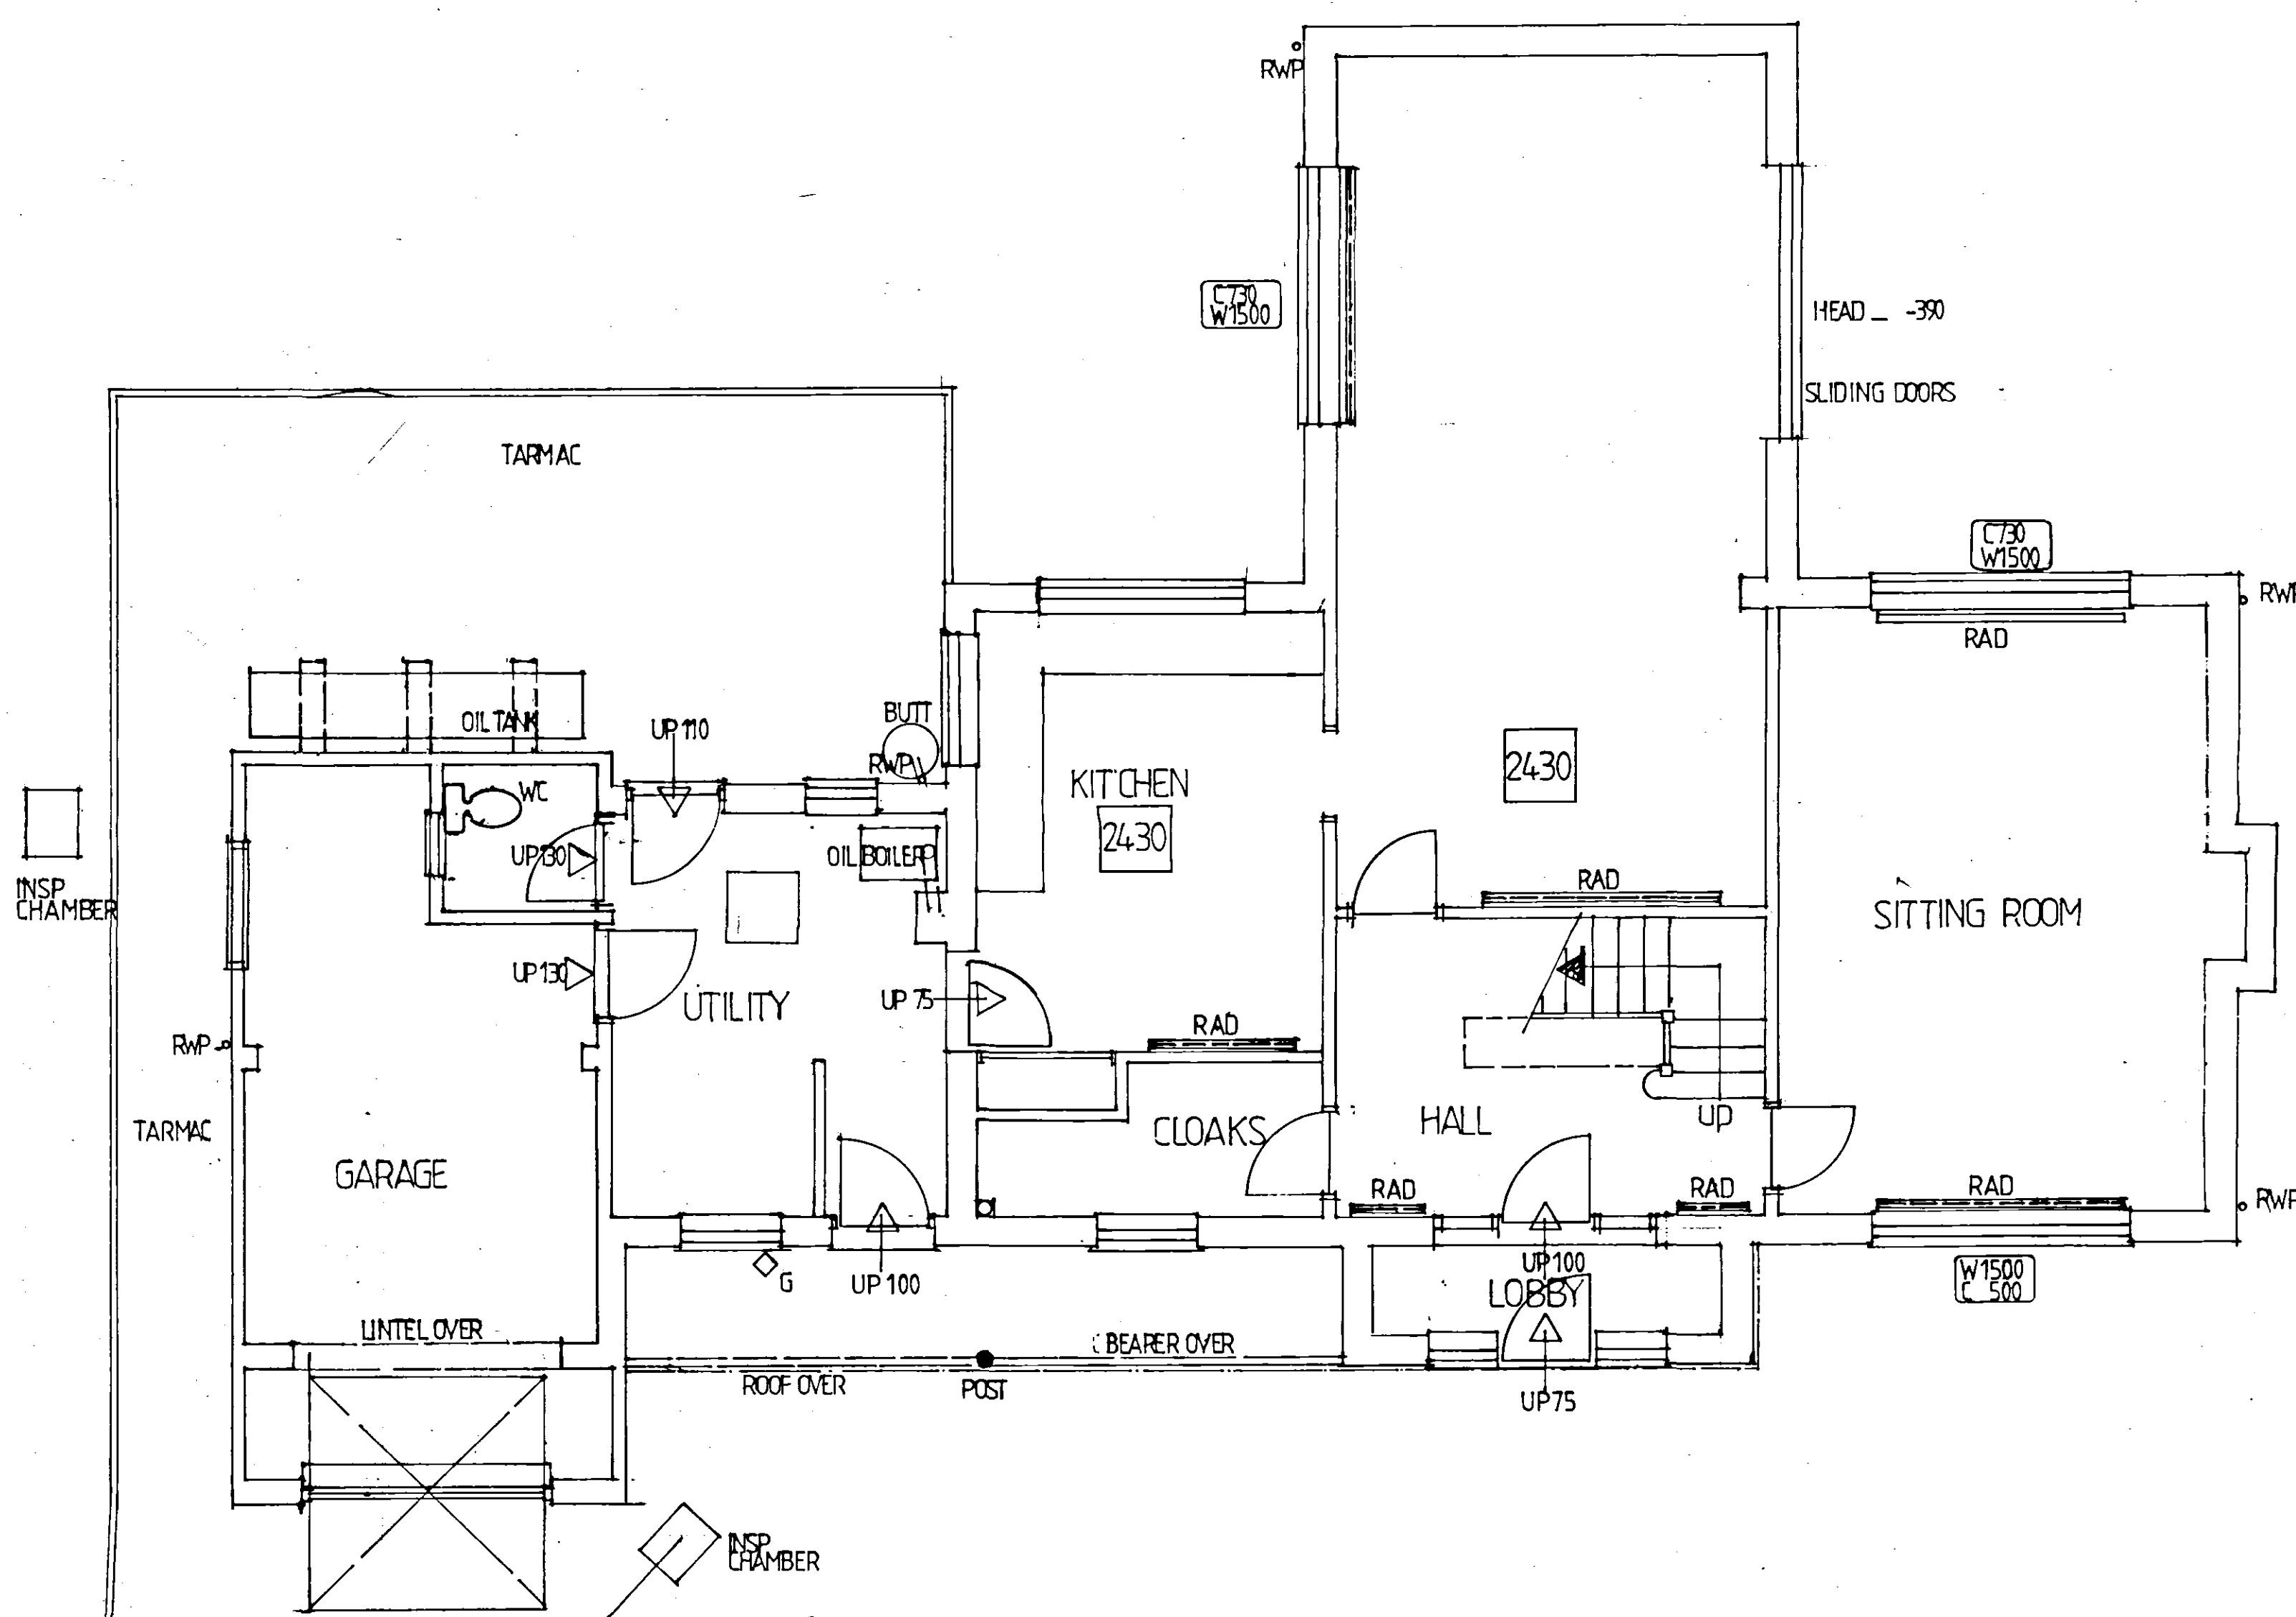

GROUND FLOOR PLAN

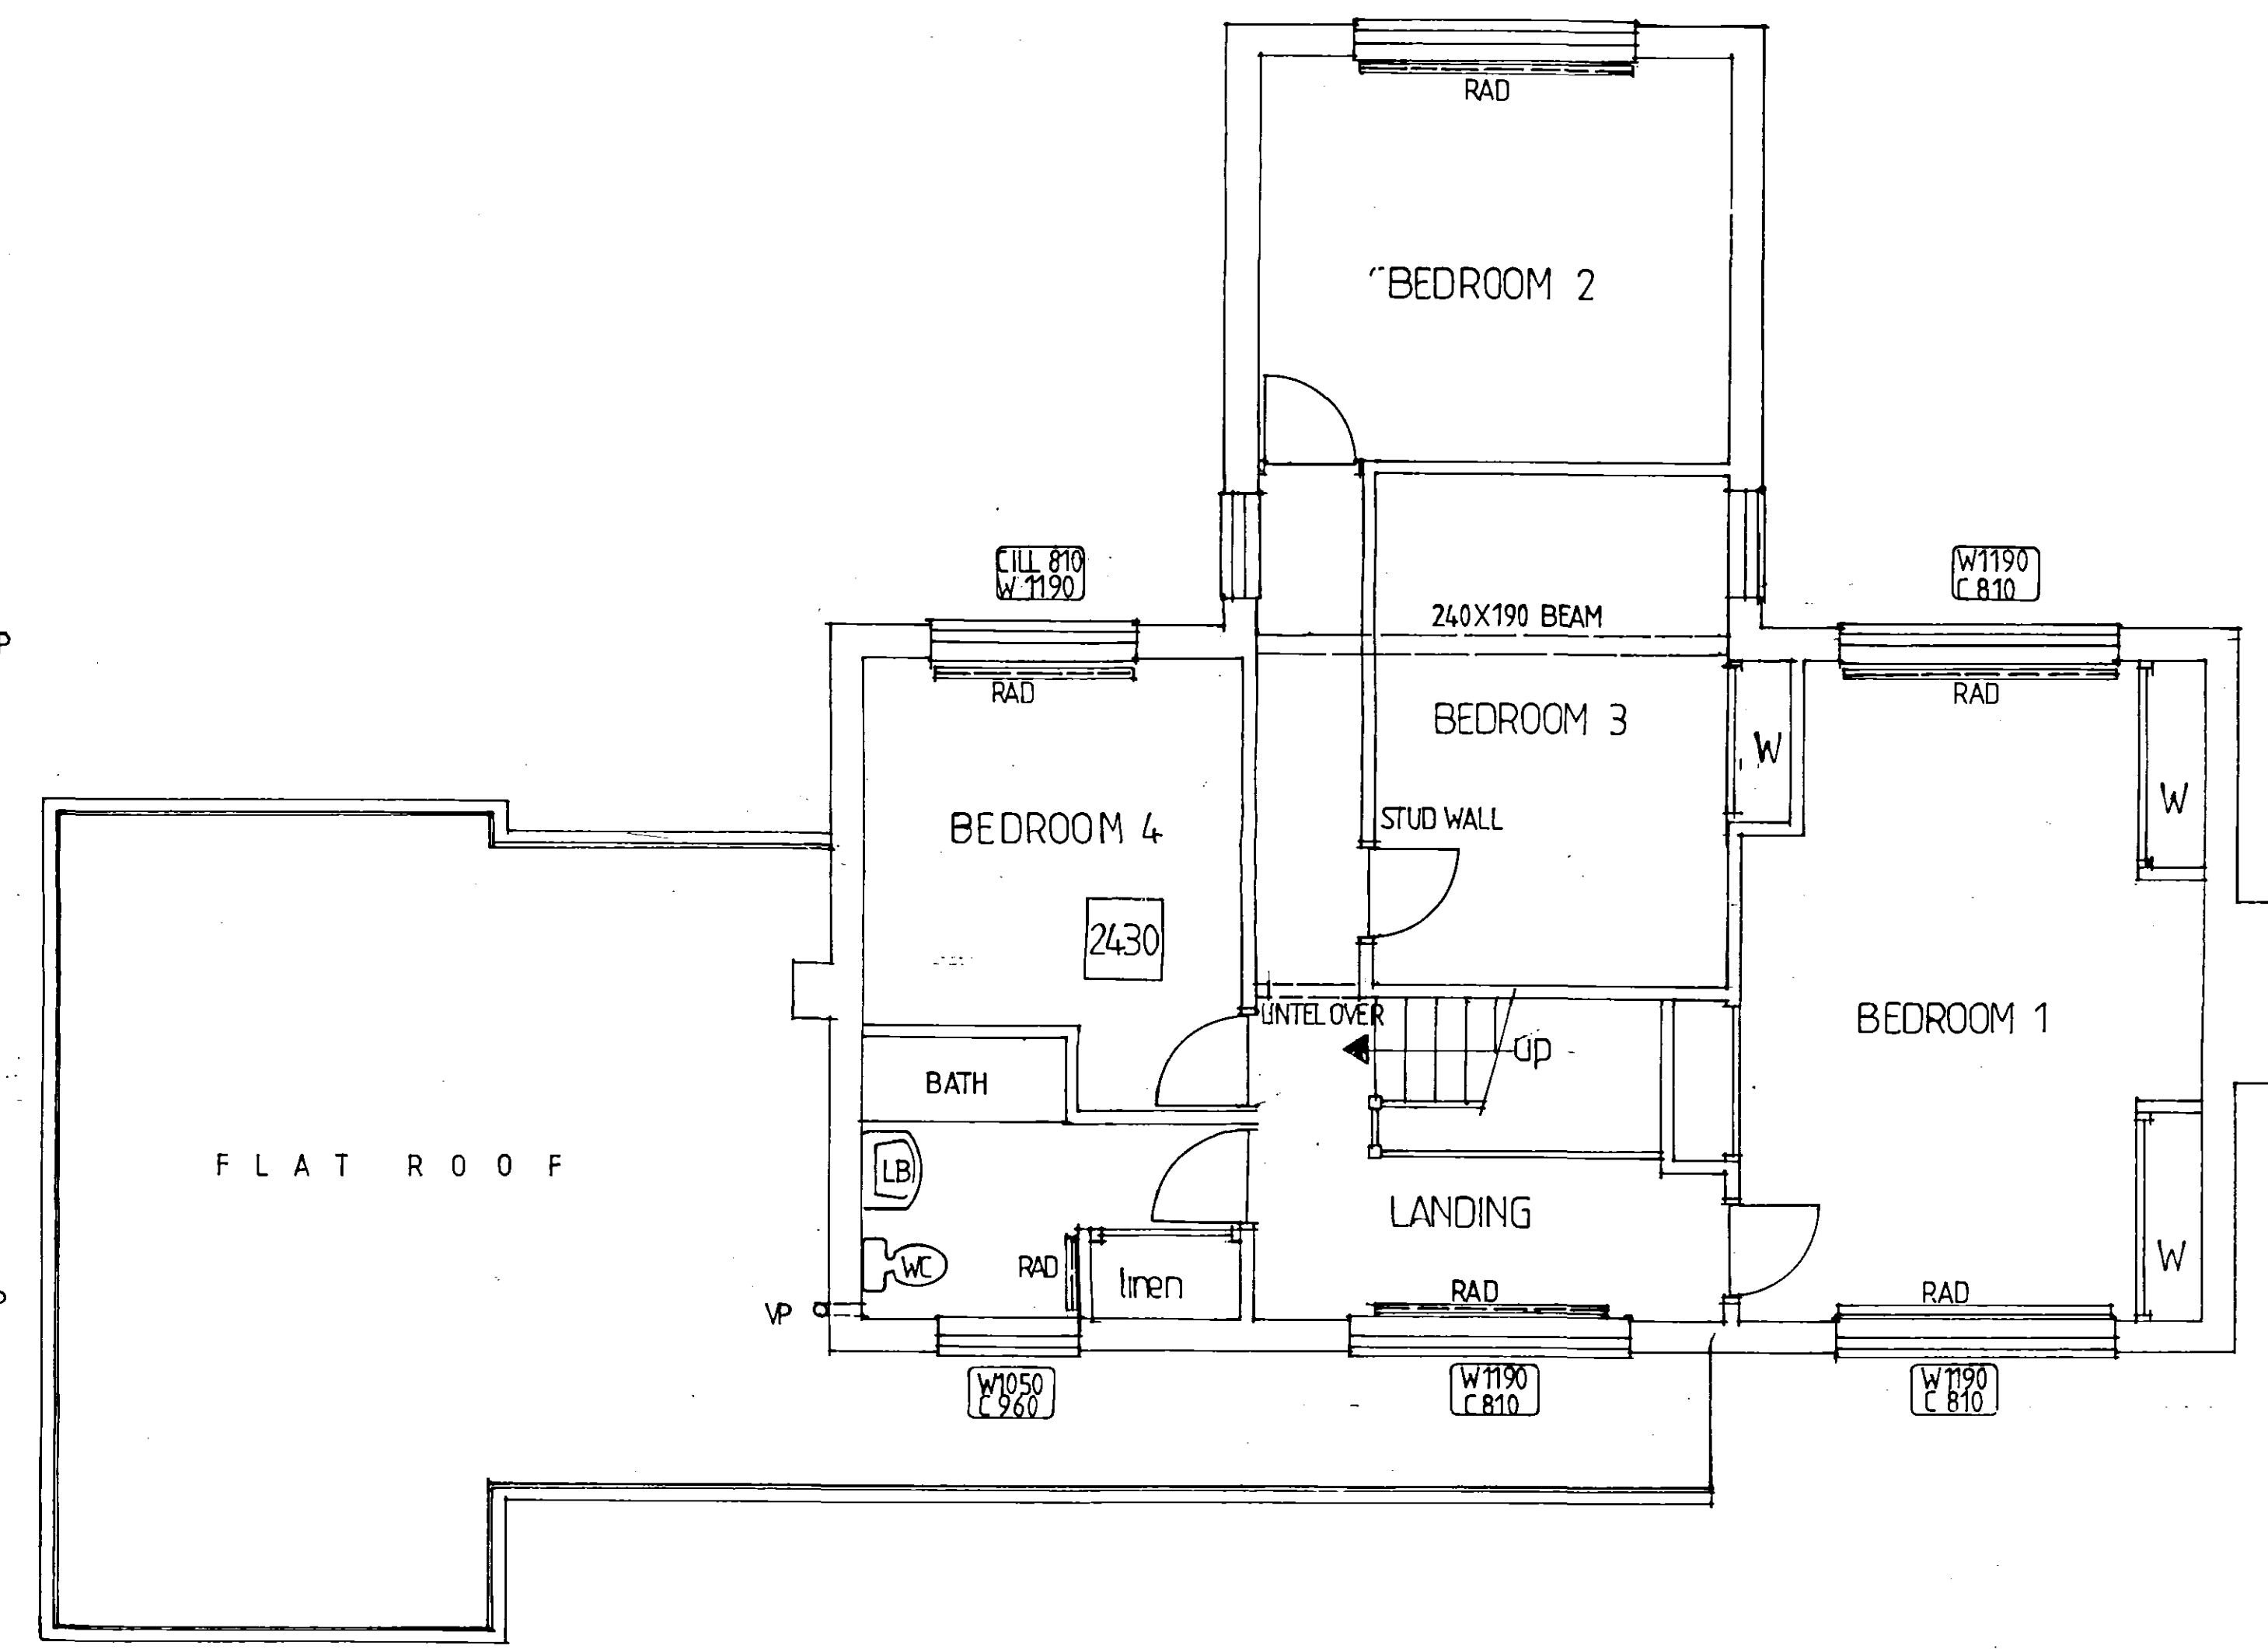

FIRST FLOOR PLAN

SURVEY PLANS

REVISIONS	

CLIENT: MR. MRS. P. HULL

PROJECT: ALTERATIONS AND EXTENSIONS HIGHFIELD HOUSE PINCHBECK

DRAWING: **Survey Plans**

DATE: MAY 06

CB DESIGN GROUP

ARCHITECTURAL & PLANNING SERVICES

NFU Buildings, Camelgate, Spalding, Lincolnshire PE12 6ET.

Tel: 01775 722241

Fax: 01775 769986

Email: enoul@cbnewhomes.co.uk