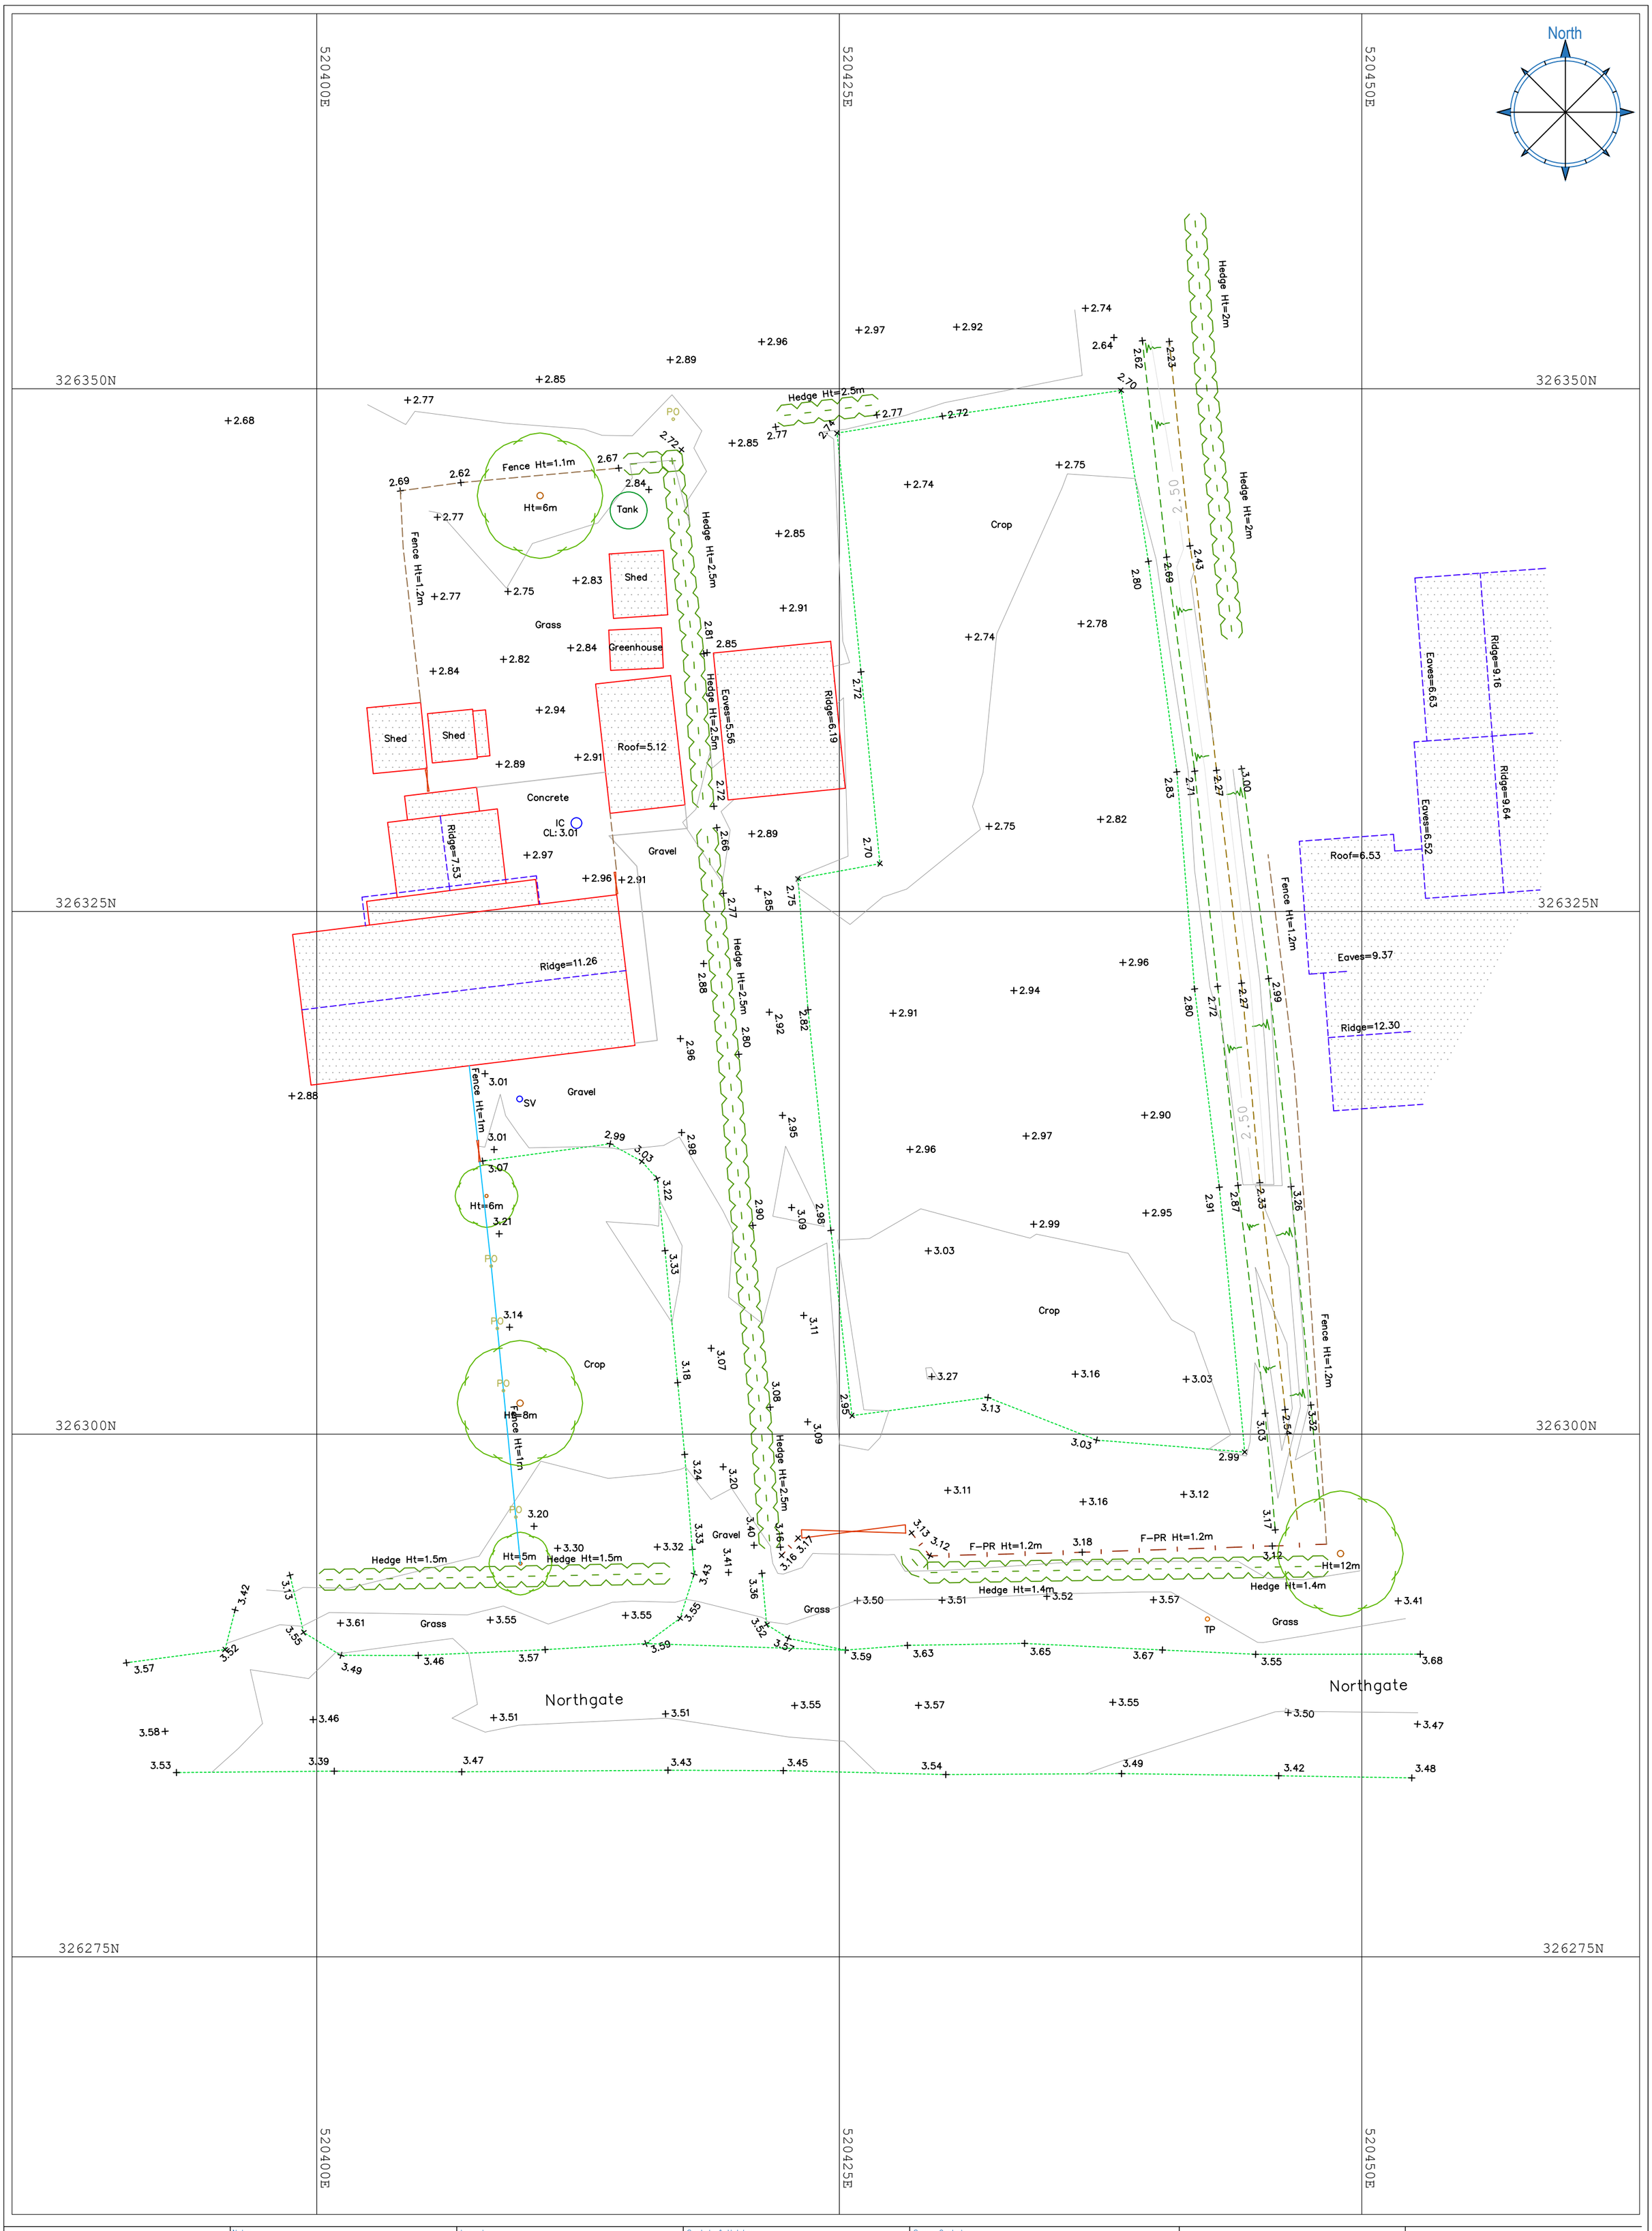

Location	Notes	Legend	Symbols & Hatches	Survey Control
1 Atkinson Cottage, Northgate, Pinchbeck	Position & level fixed to OSGB(15) Grid. Scale factor value 1 applied. All dimensions should be checked on site prior to construction. Where invert levels are shown, depths/pipe sizes have been obtained witout entry. This drawing is subject to Copyright and should not be duplicated or altered without the consent of William Morris Surveys Limited or the 'Client'.	BH Bore Hole BT BT Cover BO Bollard BP Block Paving CAB Cabinet CB Collapsible Bollard CTV Cable TV Cover DK Drop Kerb DP Down Pipe DPC Damp Proof Course EL Eaves Level EP Electricity Pole ER Earth Rod FB Flower Bed F-BW Barbed Wire Fence F-CB Close Boarded Fence F-CL Chain Link Fence F-KR Knee Rail F-H Herrace Fence F-MR Metal Railings F-PI Picket Fence F-PR Post & Rail Fence F-PW Post & Wire Fence F-P Palisade Fence FH Fire Hydrant FL Finish Level GT Gate GY Gully I-B Illuminated Bollard IC-C Inspection Chamber (Combined) IC-F Inspection Chamber (Foul) IC-S Inspection Chamber (Surface Water) KI Kerb Inlet LP Lamp Post MH-C Manhole (Combined) MH-F Manhole (Foul) MH-S Manhole (Surface Water) NP Name Plate PM Parking Meter PO Post SCB Signal Control Box SP Sign Post SV Stop Valve SVG Stop Valve (Gas) TAC Tactile Paving TP Telegraph Pole TS Traffic Signal UL Up Light >150> Flow Direction & Pipe Size	Building Concrete Shrubs/Vegetation Block Paving Wall Spot Level Survey Station Tadpole (Bank Detail) Tree (to scale) & Height Line Types Block Paving Change of Surface Concrete Sewer (Foul) Sewer (Surface) Sewer (Combined) Fence (Close Boarded) Fence (Chain Link) Fence (Post & Rail) Fence (Post & Wire) Fence (Metal Railings) Overhead Cable Vegetation	GNSS Survey
Requirement: Topographical Survey				Revision Notes
Client: LP17 Design	Reference: 2510-061 · Scale: 1:200@A2 · Initial: CM · Date: 15/10/25			

William Morris Surveys Limited
4D Moss Lane
Ripley
Derbyshire
DE5 3LY

Office. 0800 002 5517
www.williammorrissurveys.co.uk

William Morris Surveys