


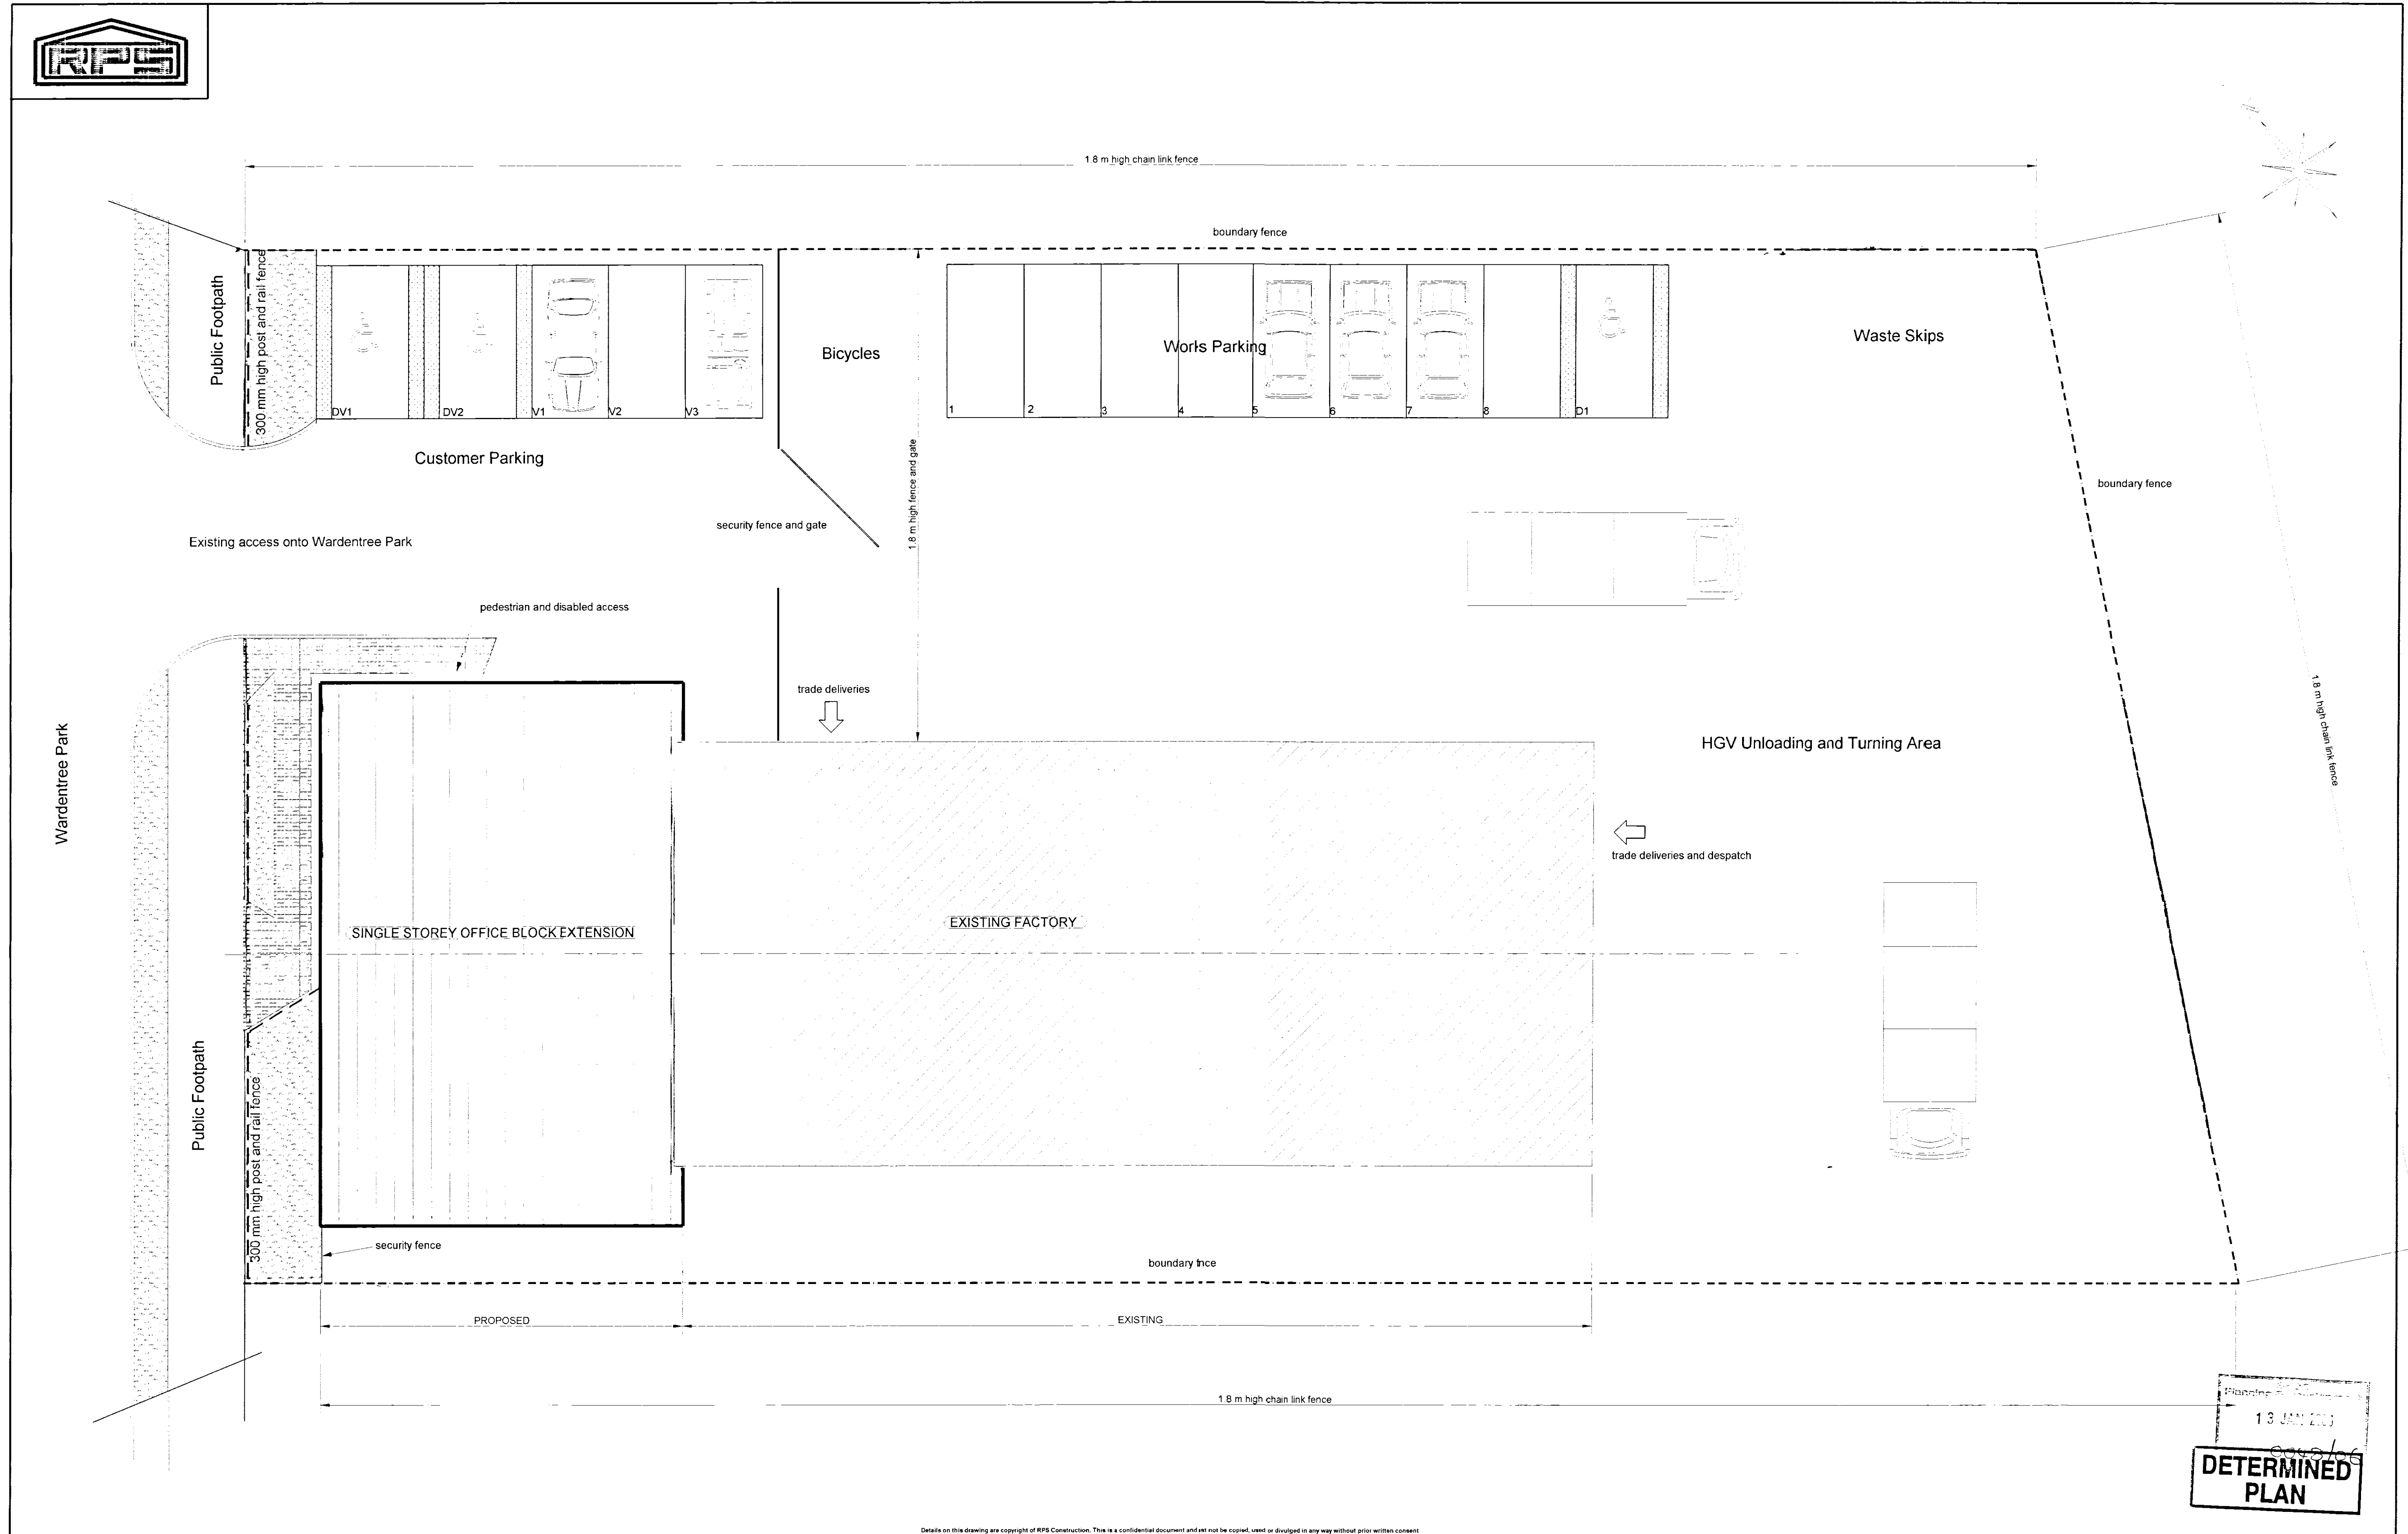

13 JAN 2006
Determined
PLAN

			DRAWING TITLE		Client		Baldwins Glass		Contract No				R P S Construction Ltd			
			Proposed Office Exbnsion at		Address		Unit 5 - Wardentree Park - Pinchbeck						Kingston Lodge, Jekills Gate, Fleet Fen, Holbeach			
			Unit 5 Wardentree Park		Contract				Drawing No		05		Lincolnshire. PE12 8QS			
			BLOCK PLAN		DRAWN		rpsc		DATE		January 2006		Telephone:(01406) 424406 Facsimile:(01406) 426260			
					CHKD				DATE				E-mail Address - rps@rpsconstruction.co.uk			
REVISION			DATE		DESCRIPTION		SCALE		1:100							