


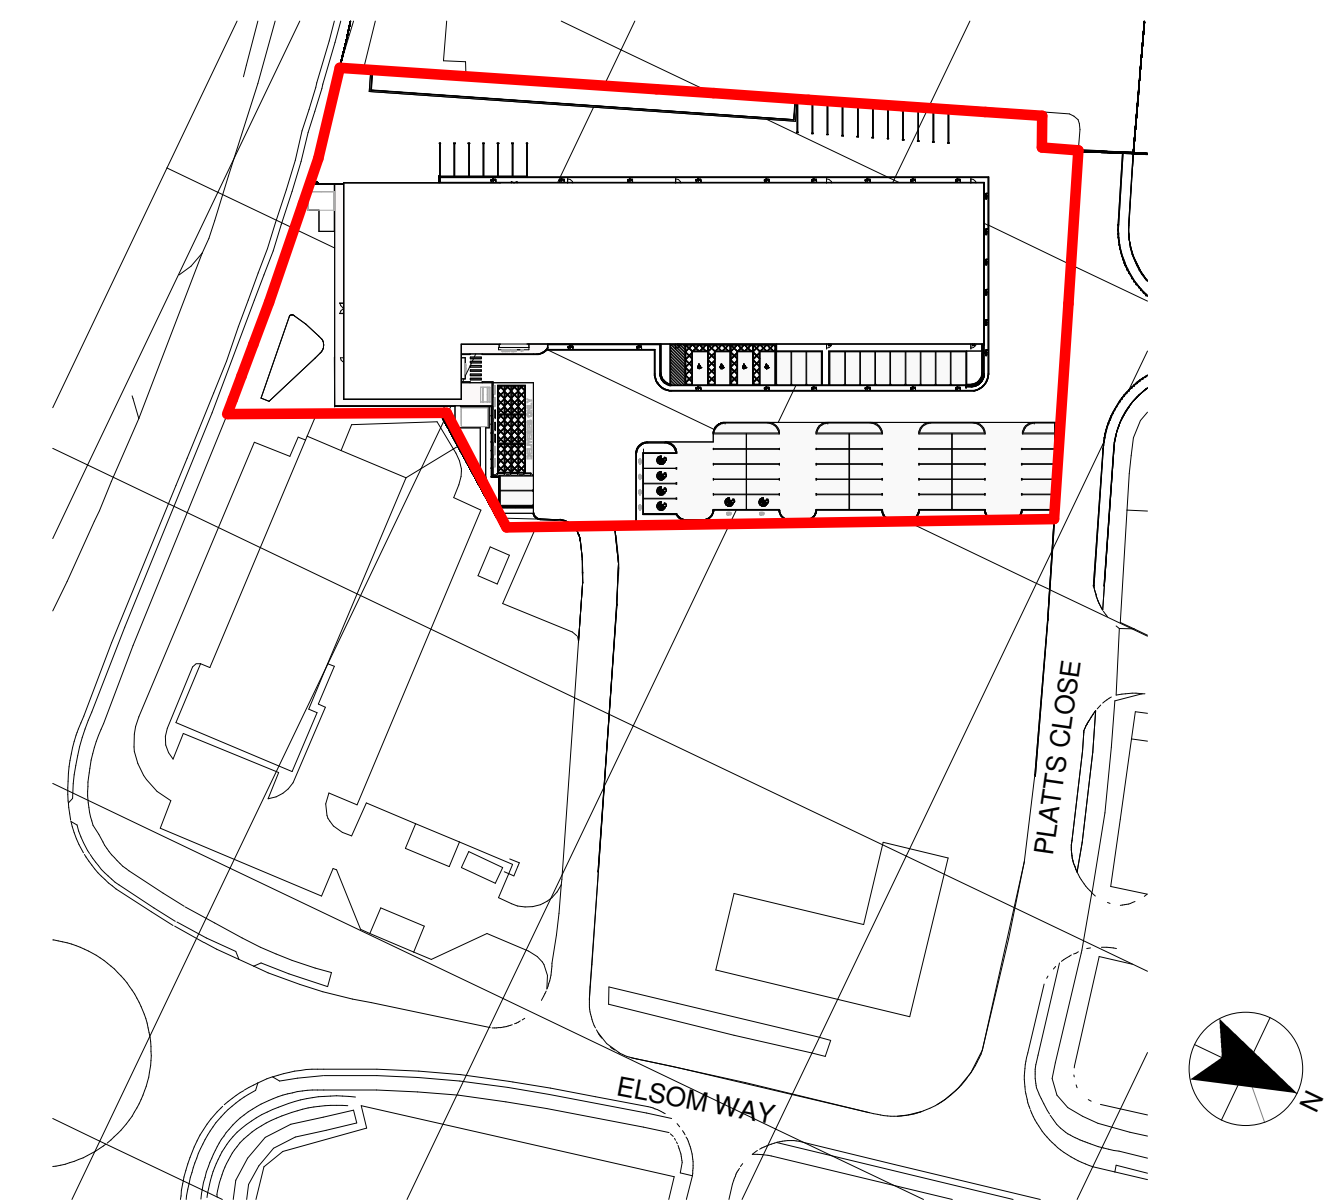
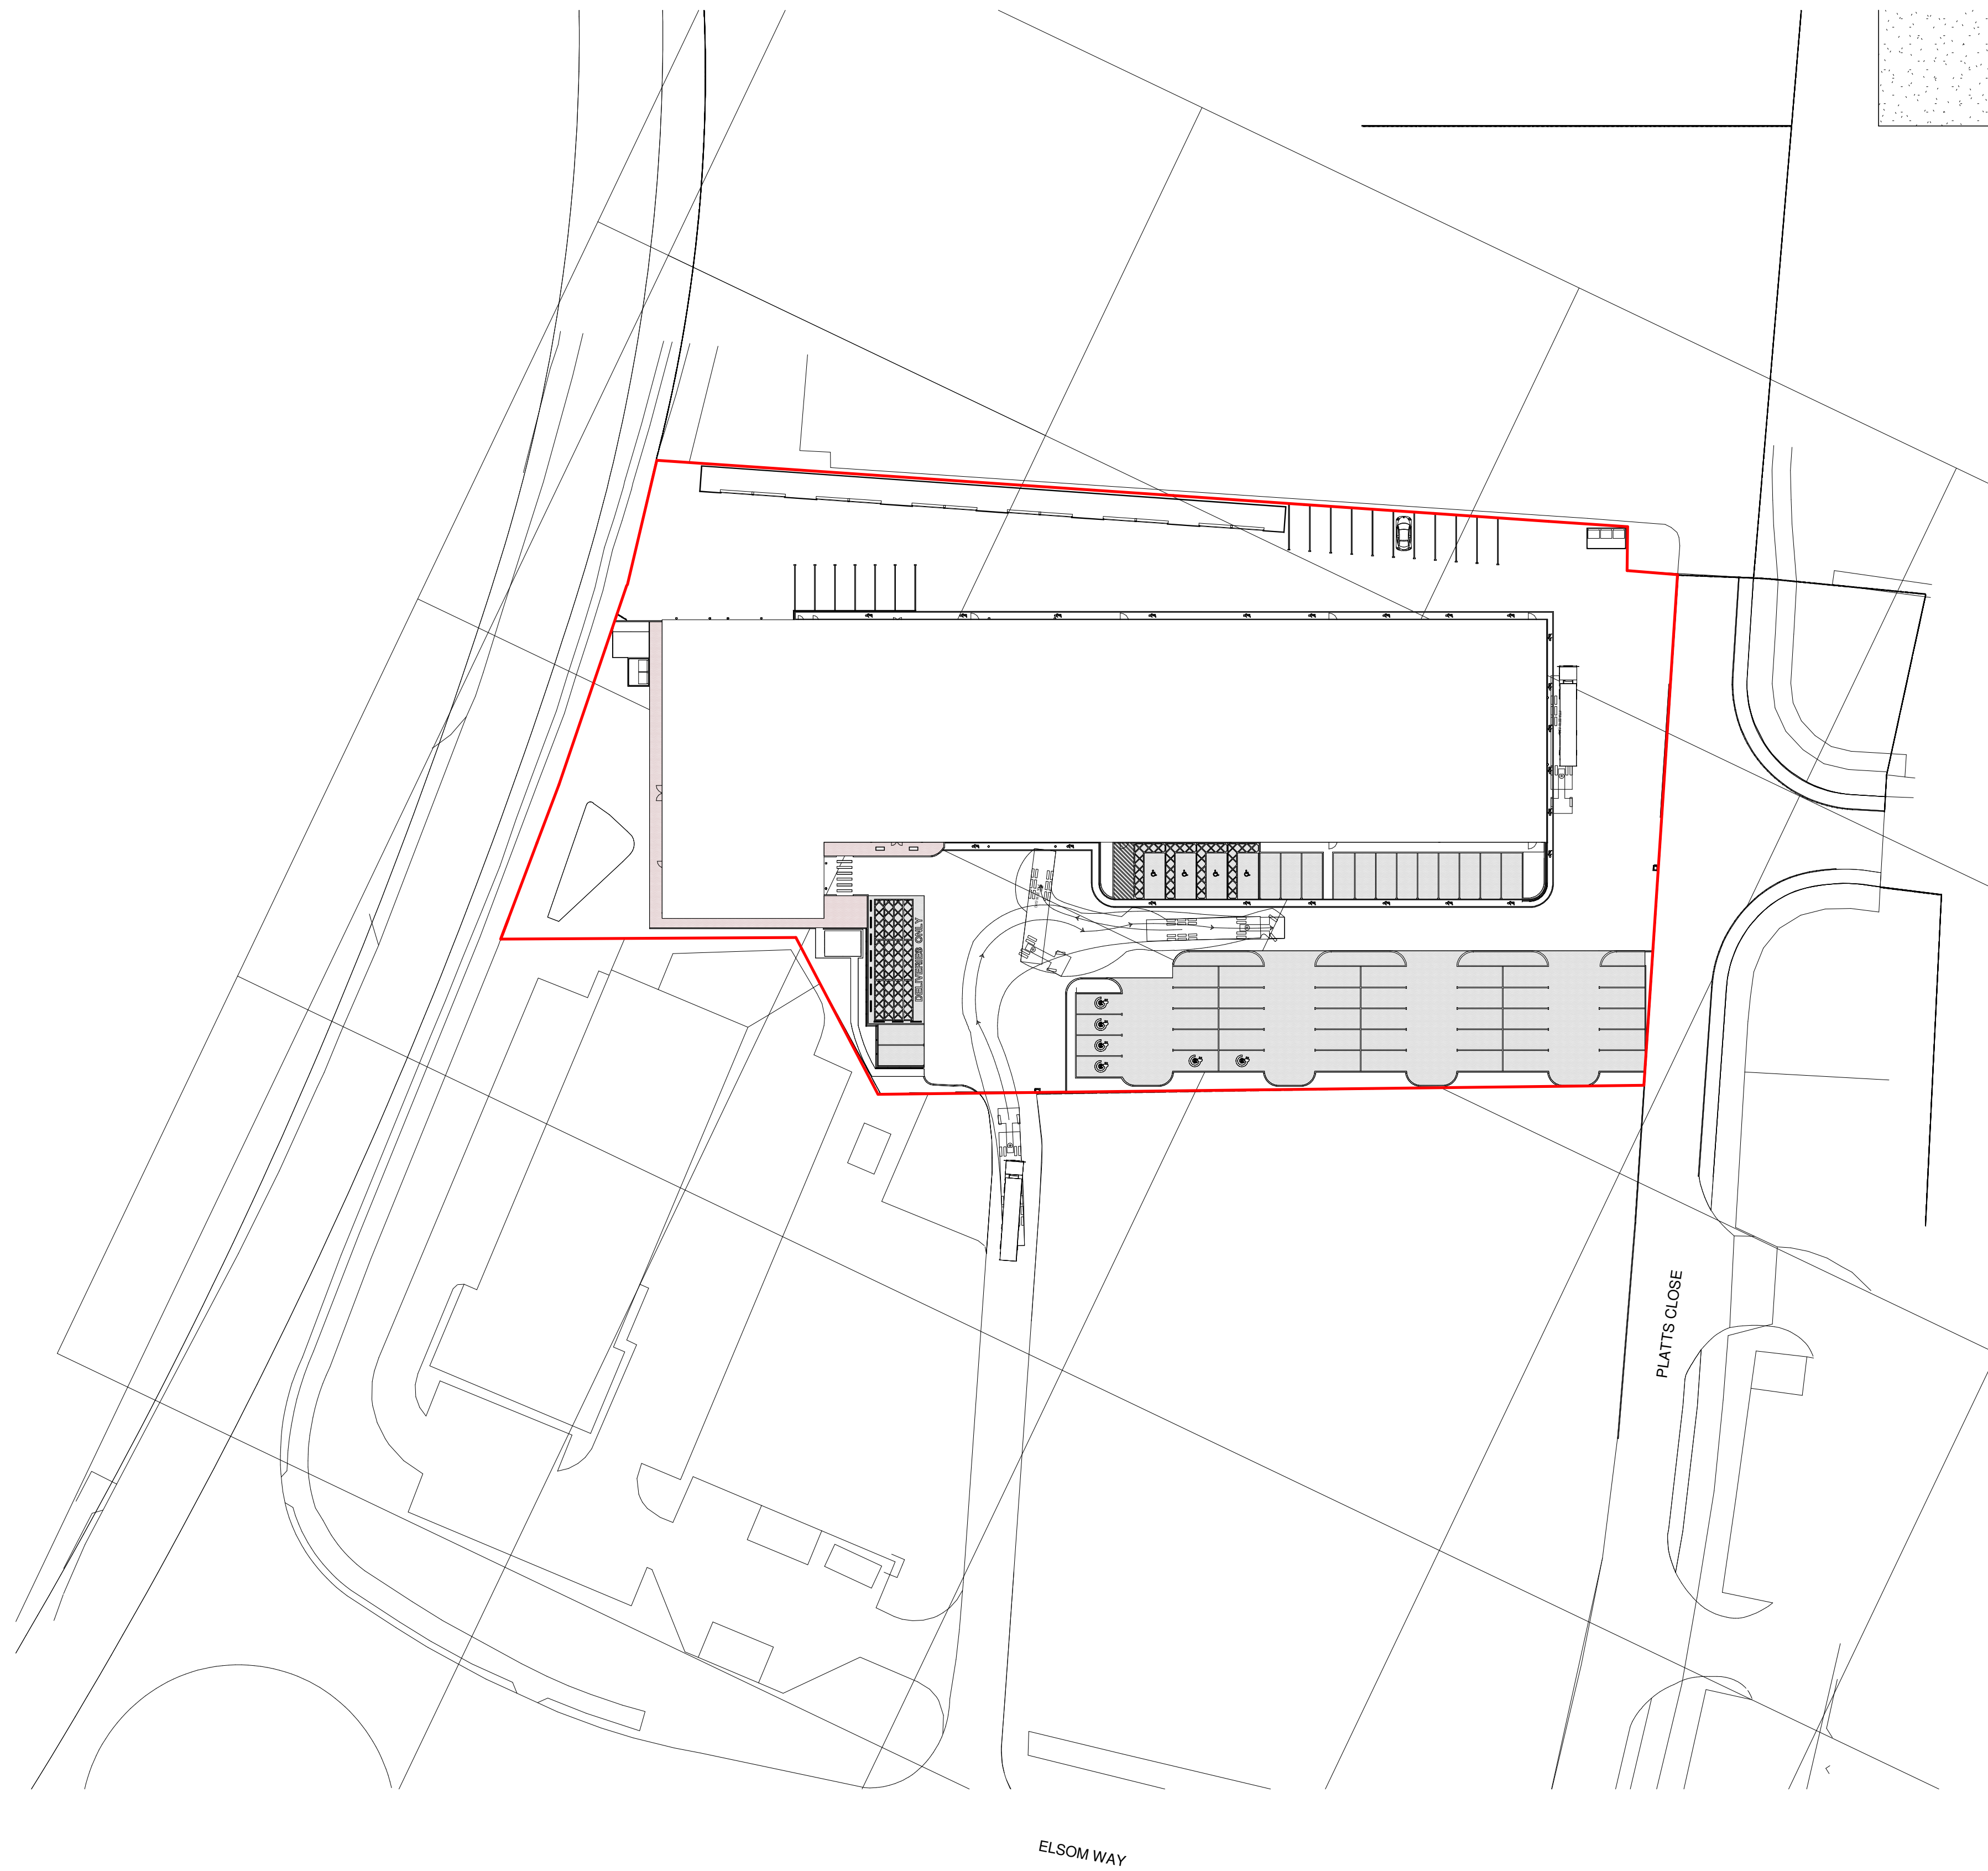


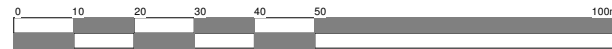

**Proposed Site Location Plan 1:1250**

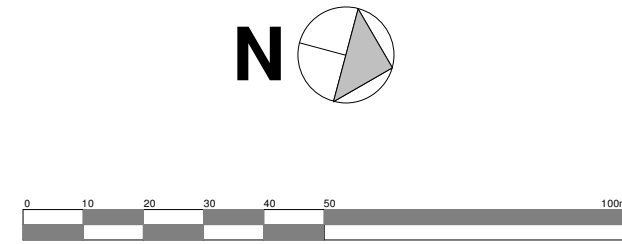

**Proposed Site Plan 1:500**

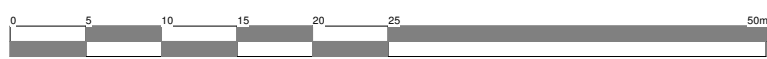

GIA of Outbuilding - 218m<sup>2</sup>  
GIA of Building - 3735m<sup>2</sup>  
GIA of Site - 3805m<sup>2</sup>  
Total No. of Parking Bays - 73