




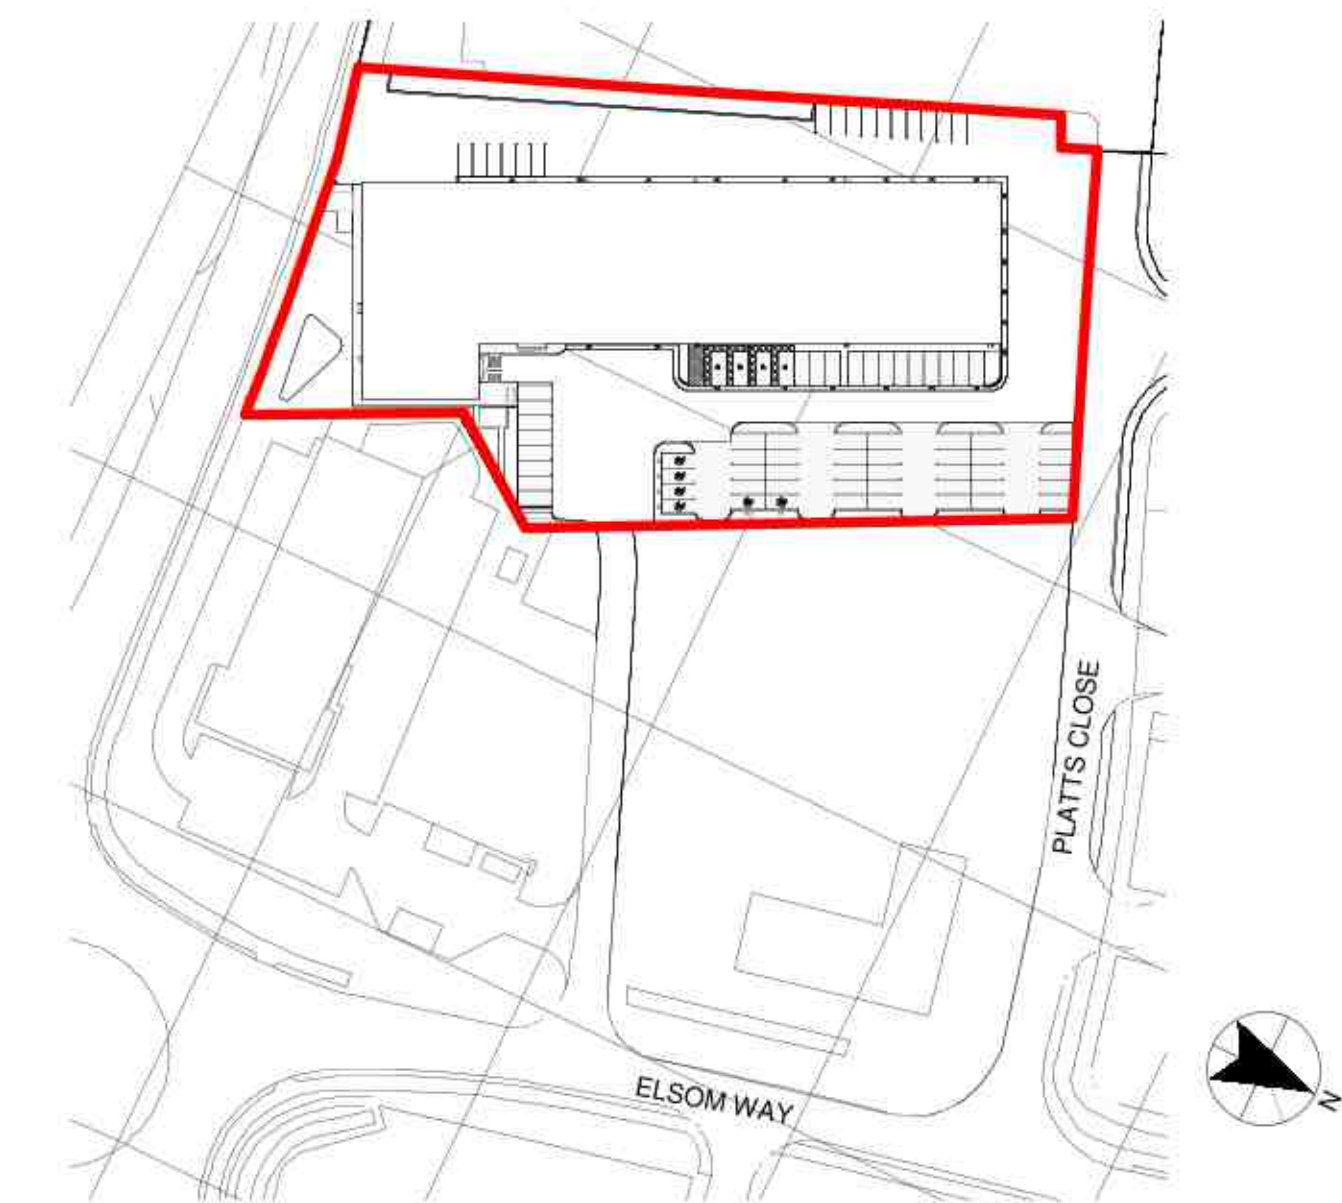

Proposed Site Location Plan 1:1250

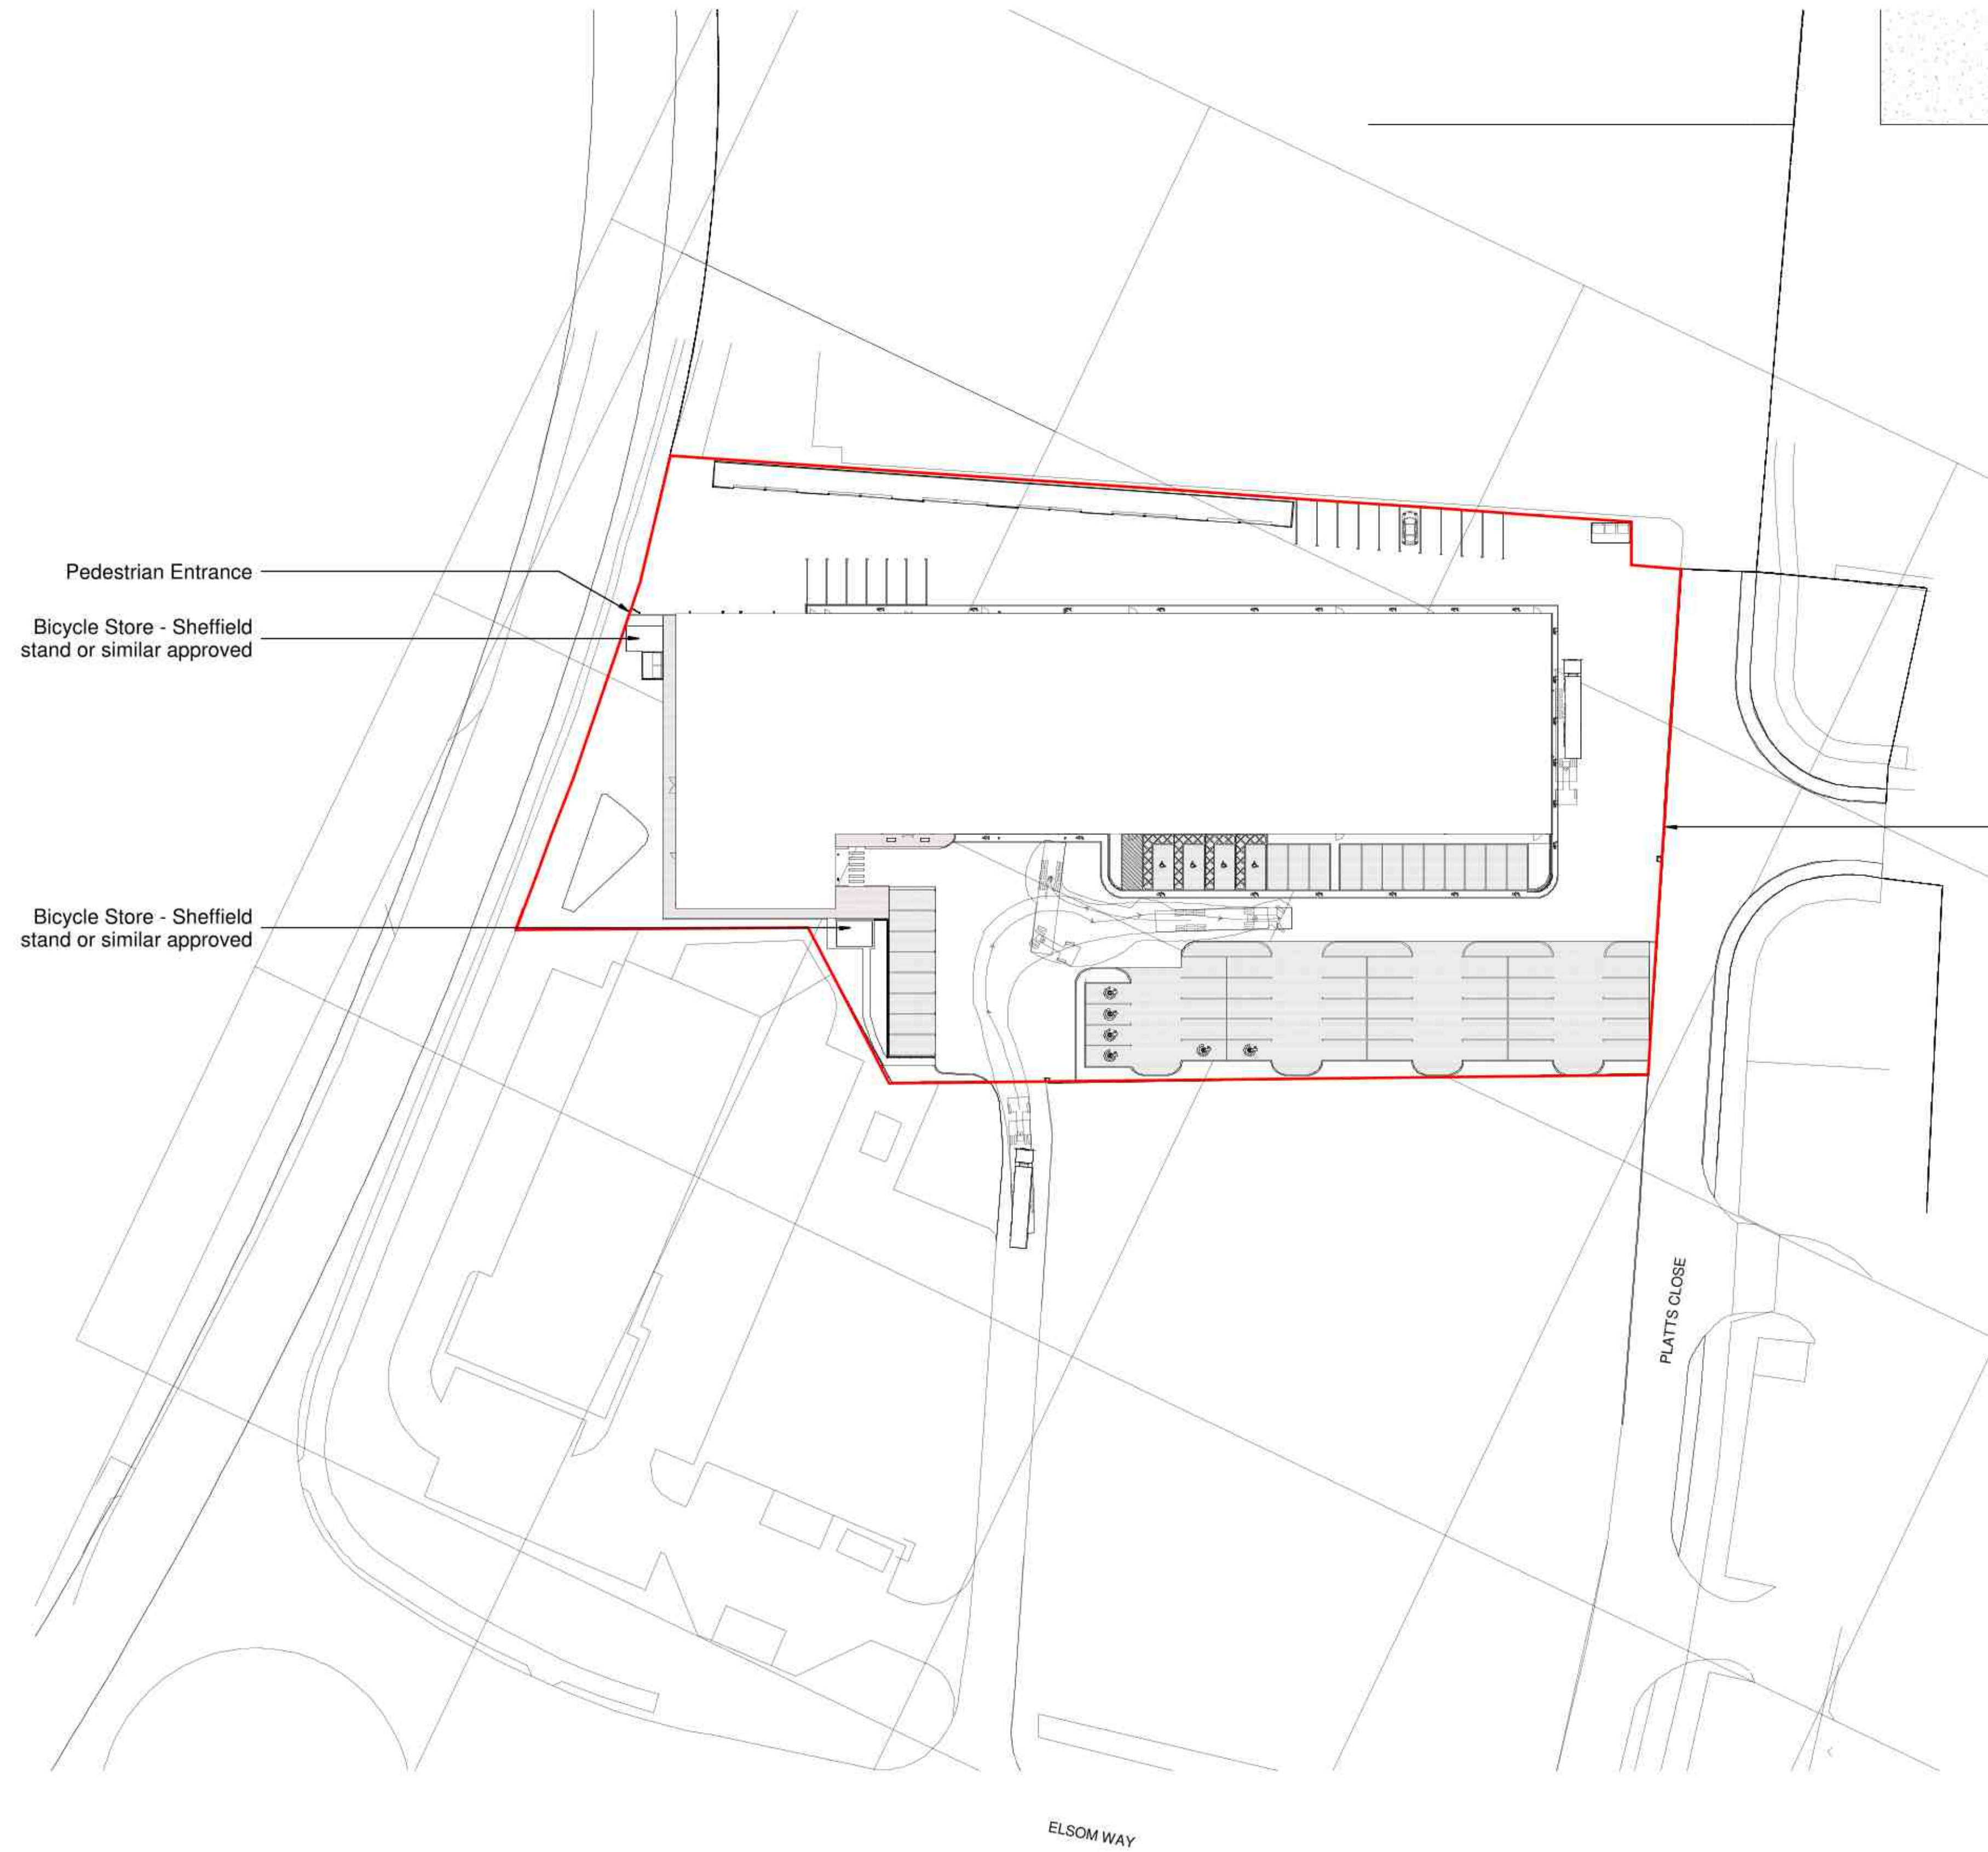

Proposed Site Plan 1:500

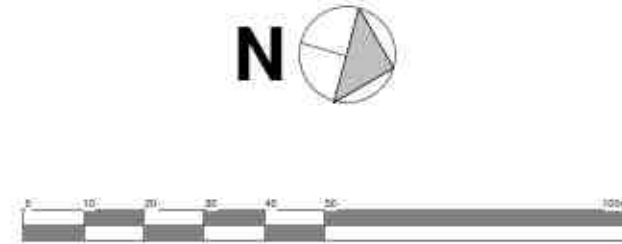

GIA of Outbuilding - 218m²
GIA of Building - 3795m²
GIA of Site - 8800m²
Total No. of Parking Bays - 79
Total No. of cycle stands - 14