




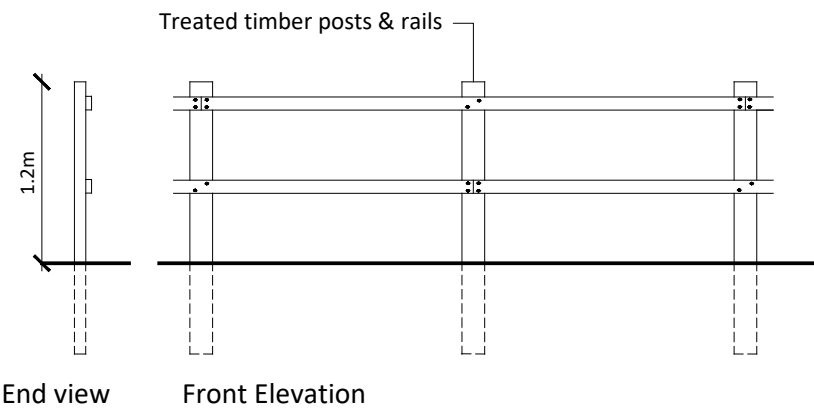


1.2m high timber post & rail fence

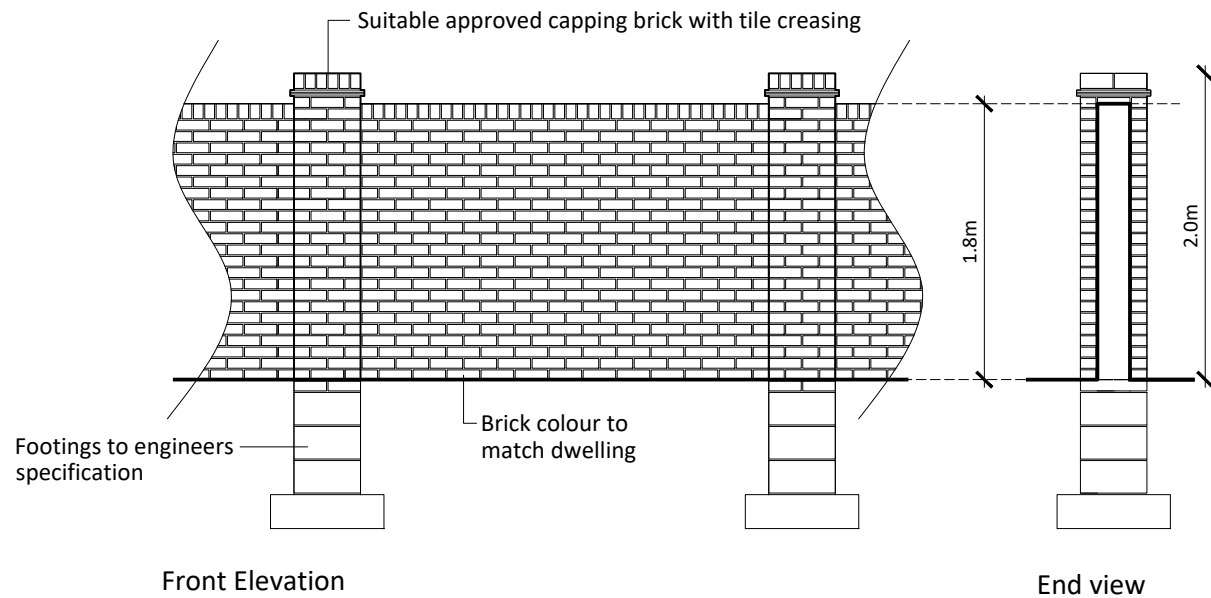

1.8m high brick wall with piers

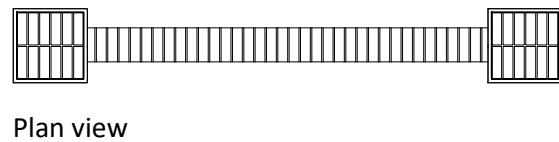

Rear Elevation

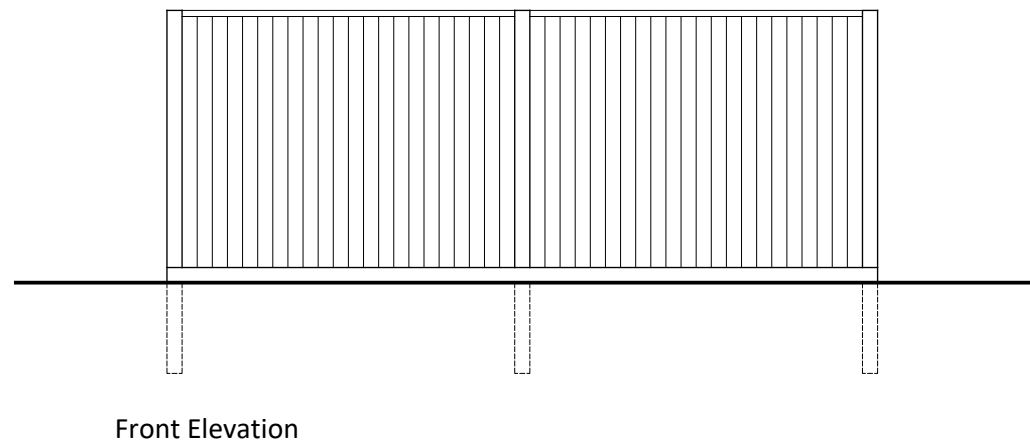

Front Elevation

1.8m high timber close boarded fence

Notes

Copyright
© Robert Doughty Consultancy Limited.
All rights described in the Copyright, Designs and Patents Act 1988 have been asserted.

Ordnance Survey Map
© Crown Copyright. OS Licence No: AR 100010613.

Dimensions
All dimensions shown are for the purposes of obtaining the relevant planning permission only.

CDM 2015
This drawing is for illustrative purposes and/or obtaining the relevant planning permission only. It should not be used for construction and accordingly, risk identification under the Construction (Design & Management) Regulations 2015 has not been undertaken.



-	-	-	-
---	---	---	---

Rev	By	Description	Date
-----	----	-------------	------

Current revision checked by: -

rdc

Robert Doughty Consultancy

32 High Street, Helpringham
Sleaford, Lincolnshire, NG34 0RA

Tel: 01529 421646
Email: admin@rdc-landplan.co.uk
Web: www.rdc-landplan.co.uk

Client
Keston Fields Limited

Project
Keston Fields
Pinchbeck, Spalding

Drawing
Boundary treatments

Scale @ A3 1: 50	Date 21/01/26
----------------------------	-------------------------

Drawn By WW	Checked By -
-----------------------	------------------------

Job Number 1662-1	Status FP	Purpose of Issue Planning
-----------------------------	---------------------	-------------------------------------

Drawing No. 1662-1_FP_DD01	Rev -
--------------------------------------	-----------------