



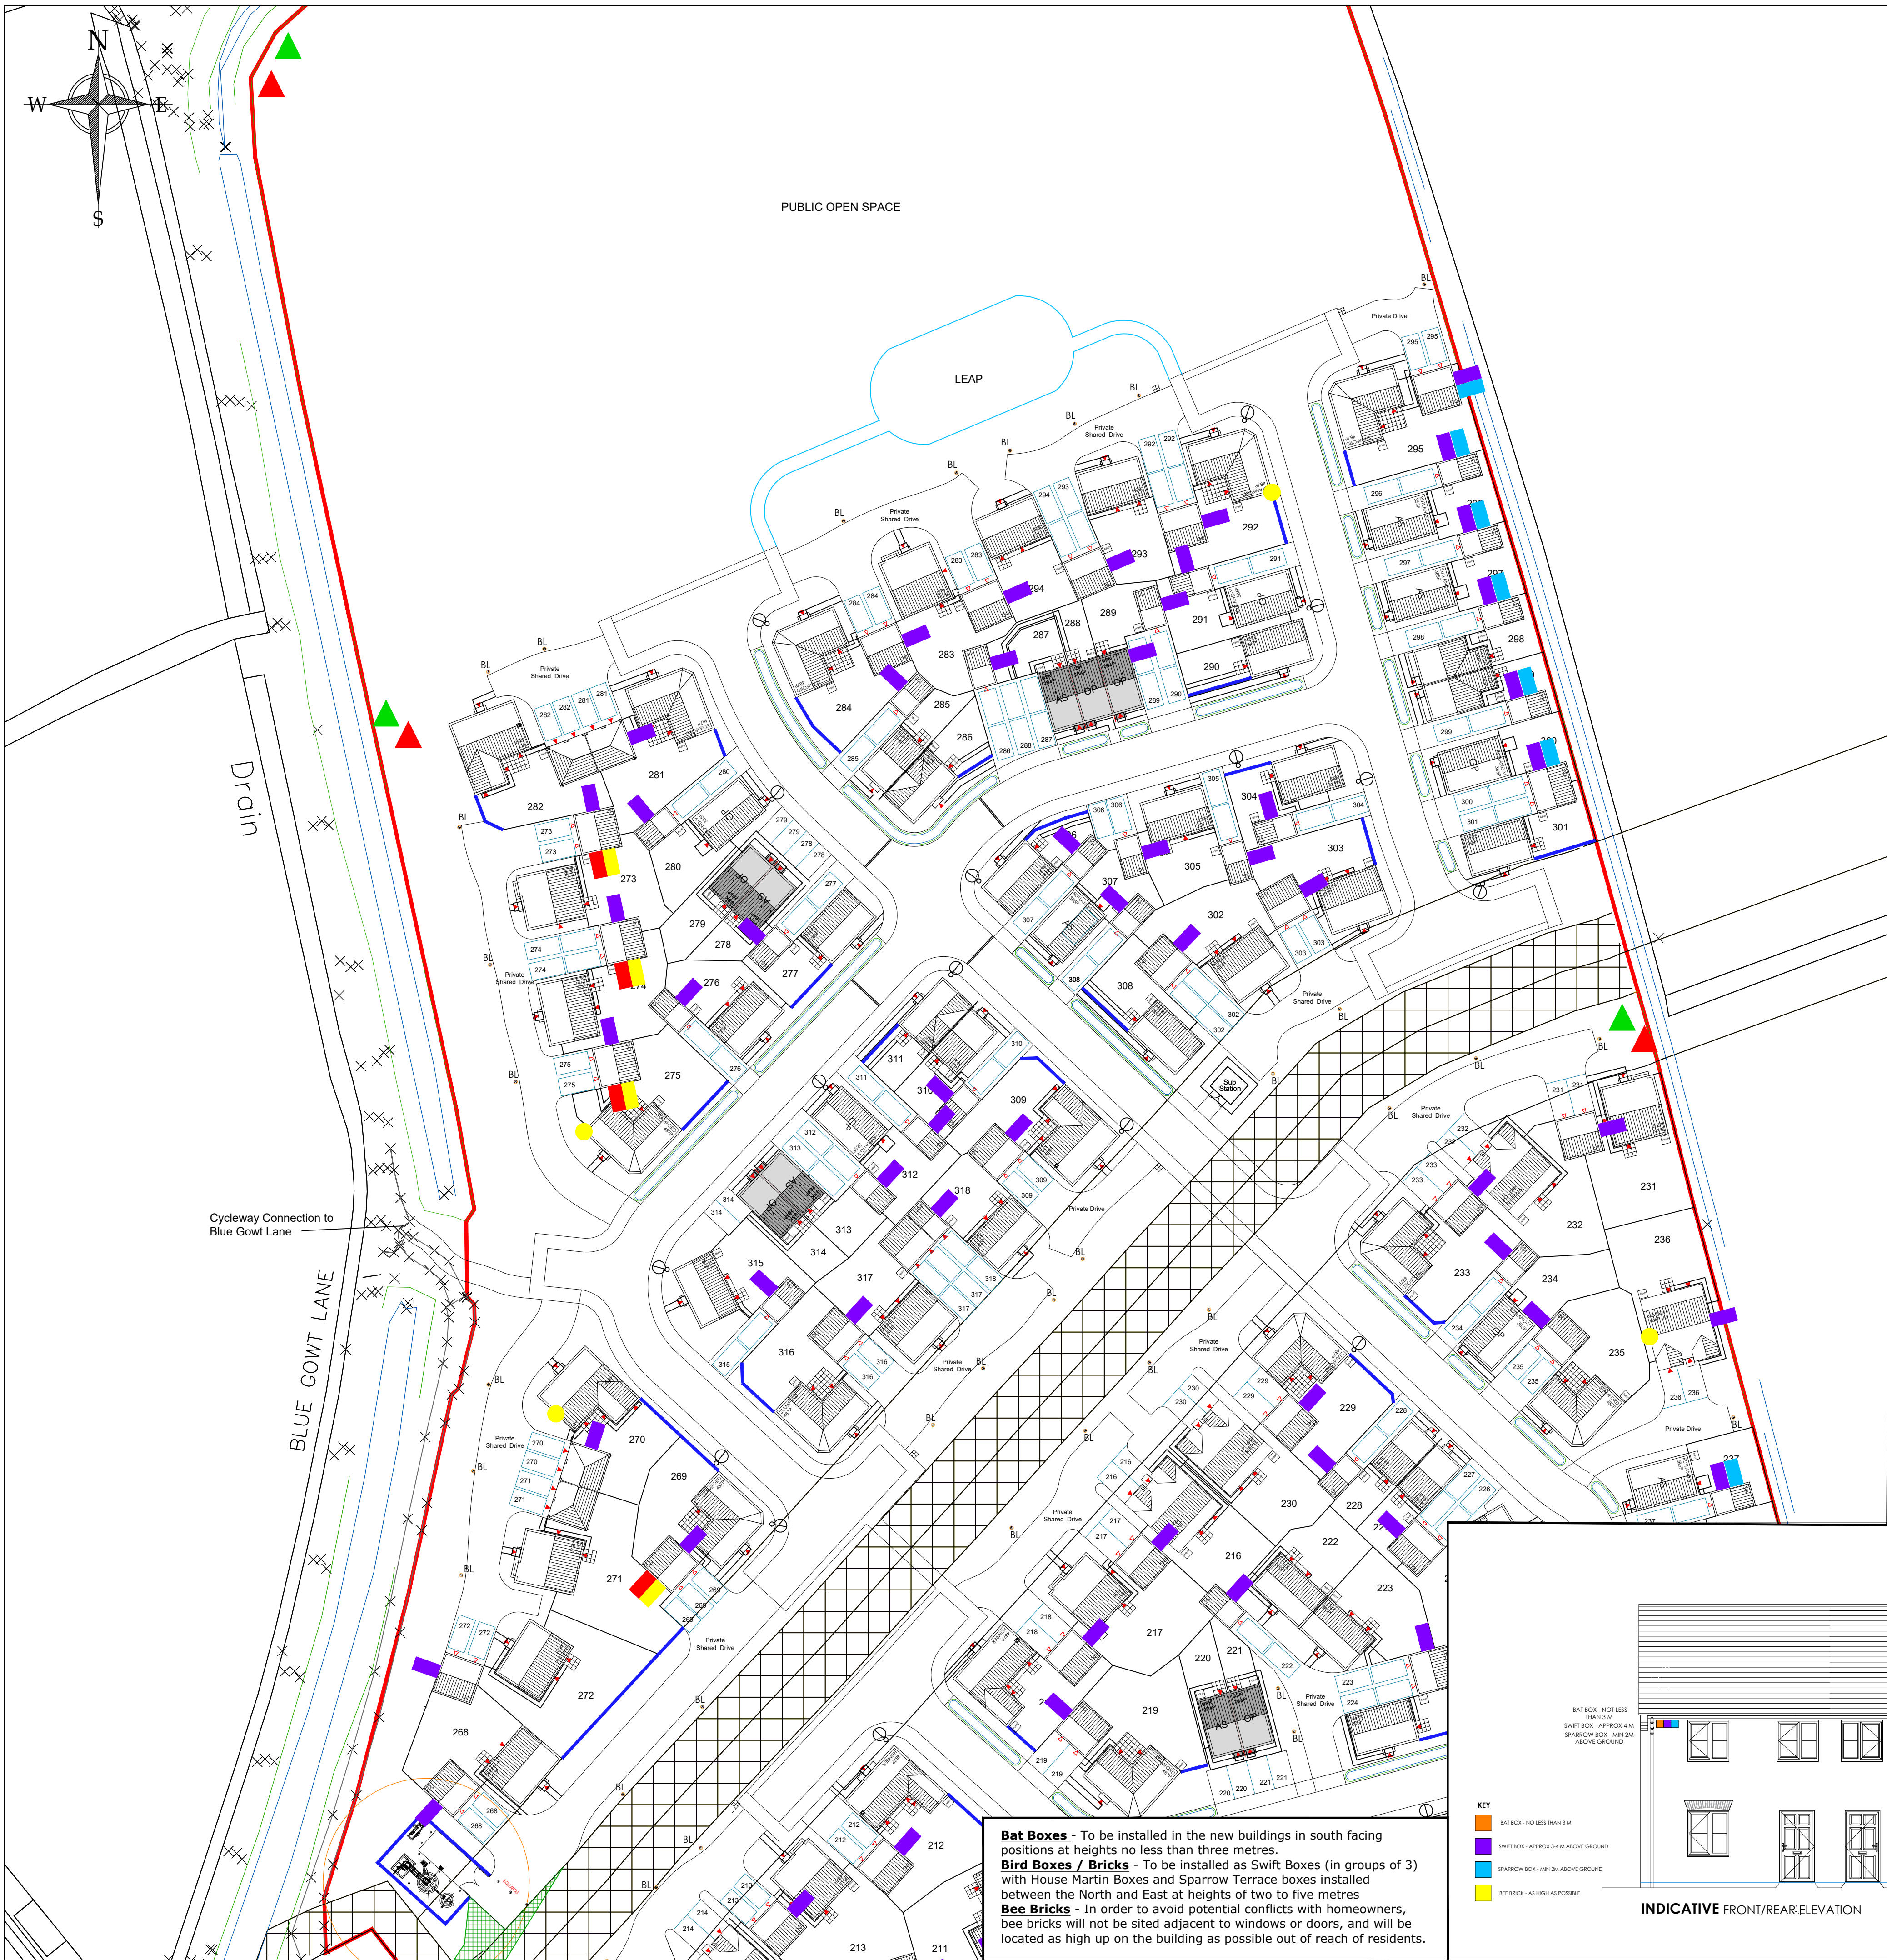

Bat Boxes - To be installed in the new buildings in south facing positions at heights no less than three metres.
Bird Boxes / Bricks - To be installed as Swift Boxes (in groups of 3) with House Martin Boxes and Sparrow Terrace boxes installed between the North and East at heights of two to five metres
Bee Bricks - In order to avoid potential conflicts with homeowners, bee bricks will not be sited adjacent to windows or doors, and will be located as high up on the building as possible out of reach of residents.

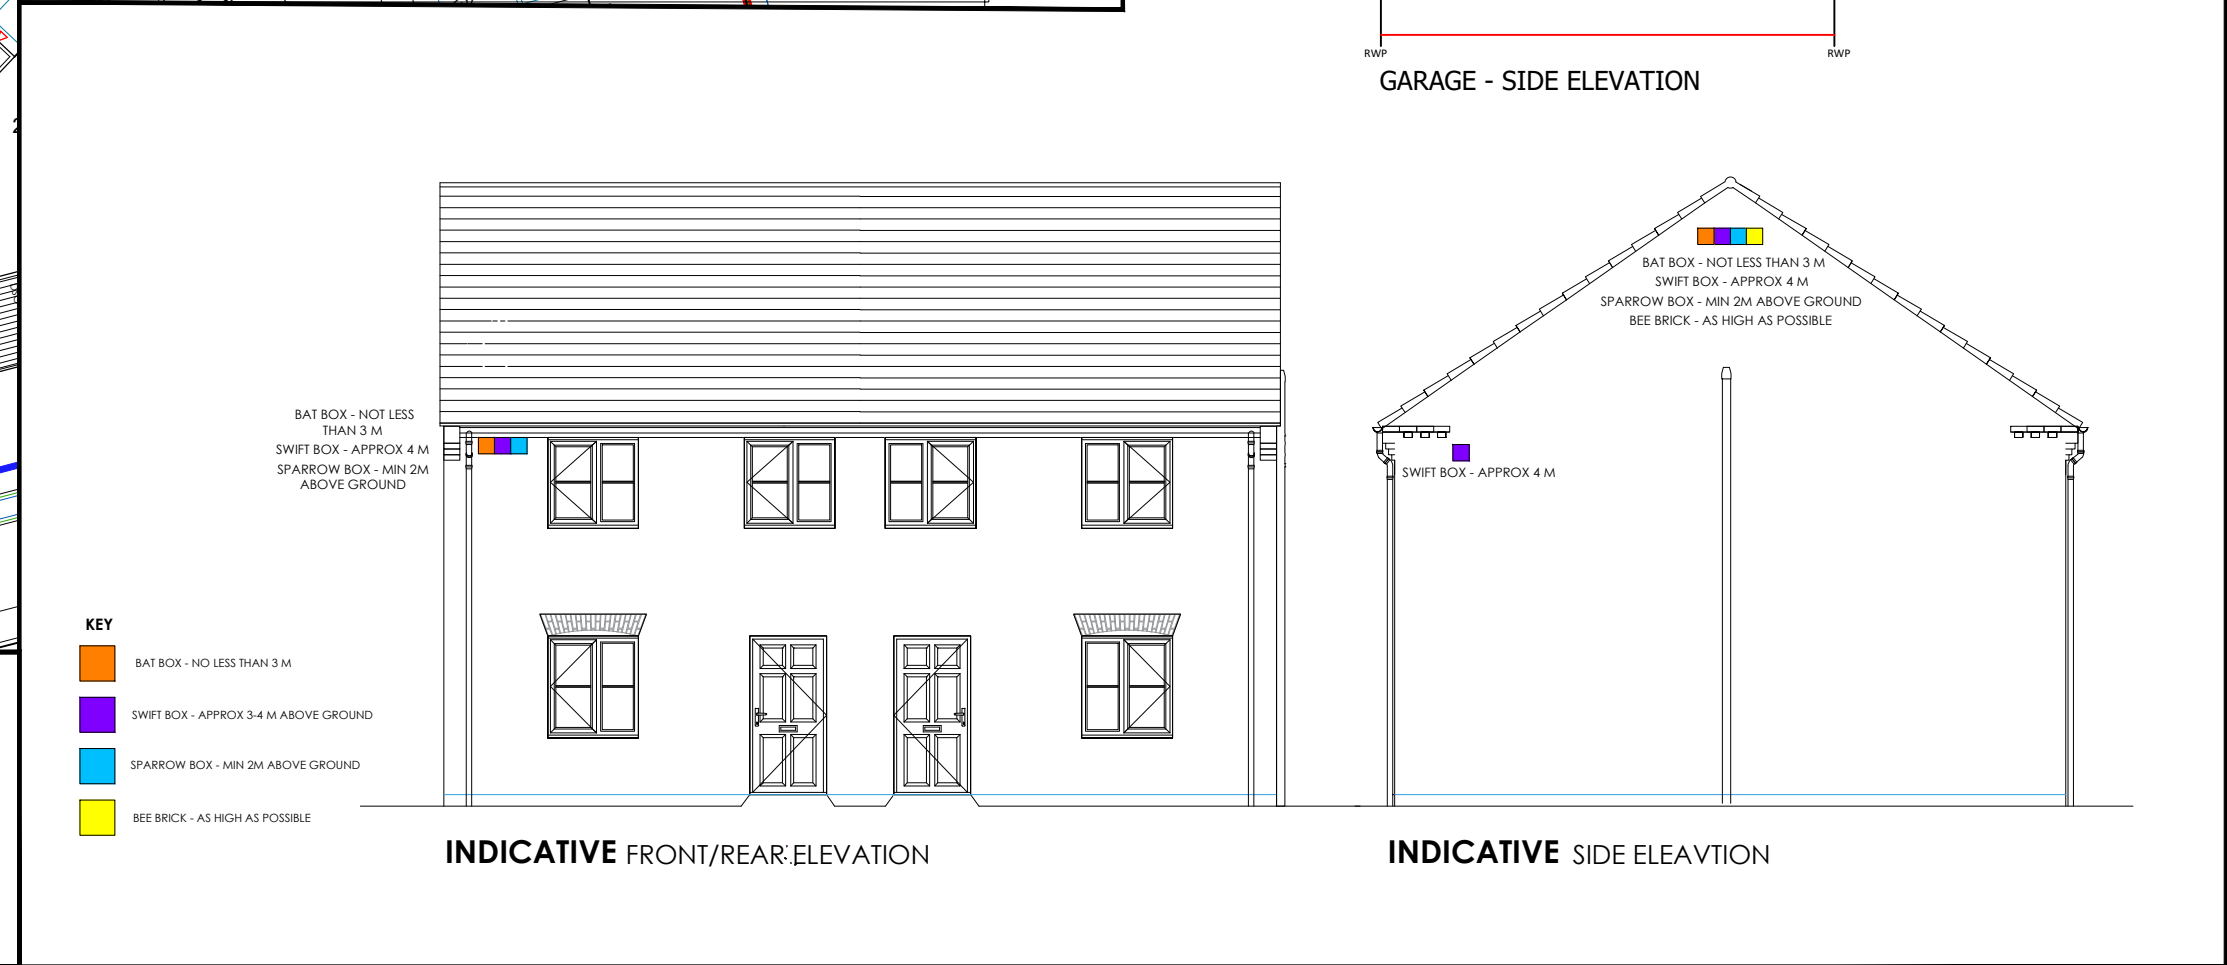

KEY



BEAUMARIS BAT BOX




WOODSTONE ESTELLA SPARROW NEST BOX




WOODSTONE SWIFT NEST BOXES (GROUP OF 3)





BEE BRICK (to be located at top of garage gables)

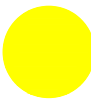

HEDGEHOG NEST BOX

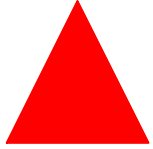

HABITAT PILE

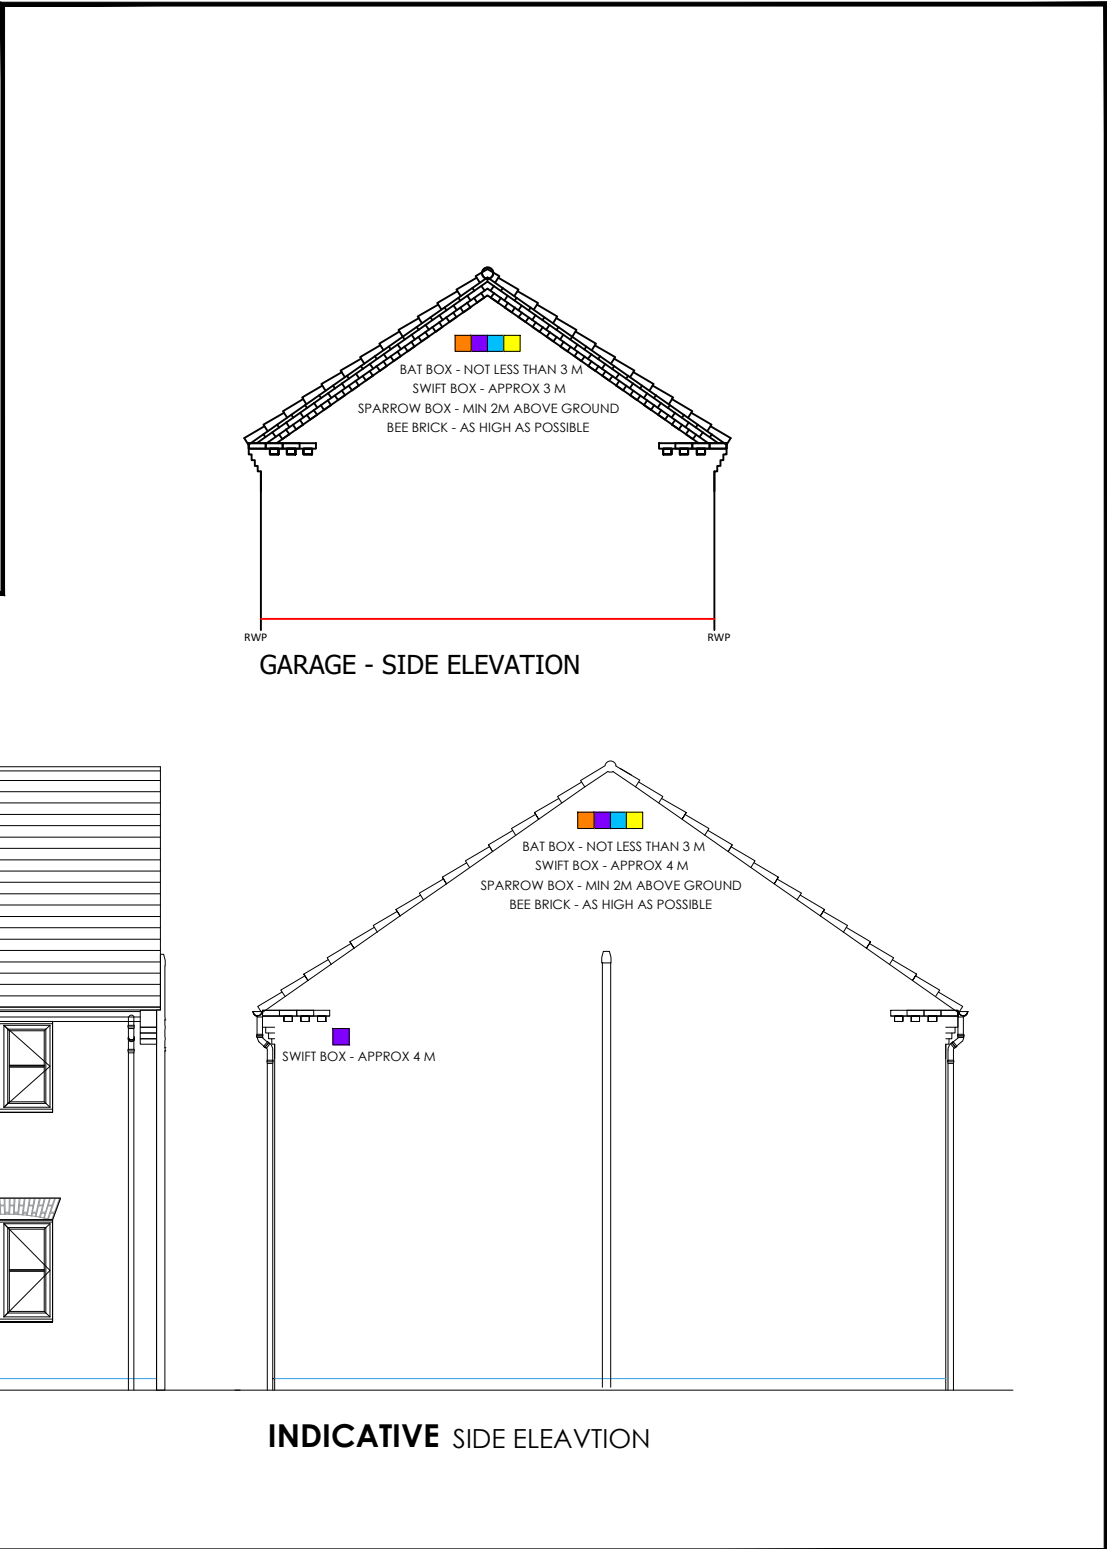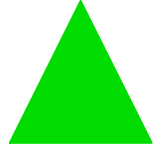

A	19.05.2026	Updated to revised site layout
Rev.	Date	Description
 1 Goodison Road, Lines Gateway, Business Park, Spalding, Lincs, PE12 6FY T: 01406 490590		
PROJECT: Proposed Residential Development at Yews Farm, Pinchbeck Phase 1		
DRAWING: Biodiversity Plan (Phase 2 - North)		
SCALE:	1:500@A1	DRAWN: GB
DATE:	DEC.2025	REVISION: A
DRAWING No:		74b-BDP-215