Ashwood Homes - 074b Yews Farm, Spalding

Landscape Proposals - Sheet 1 of 2 - January 2026 - AH/YF74bLA1
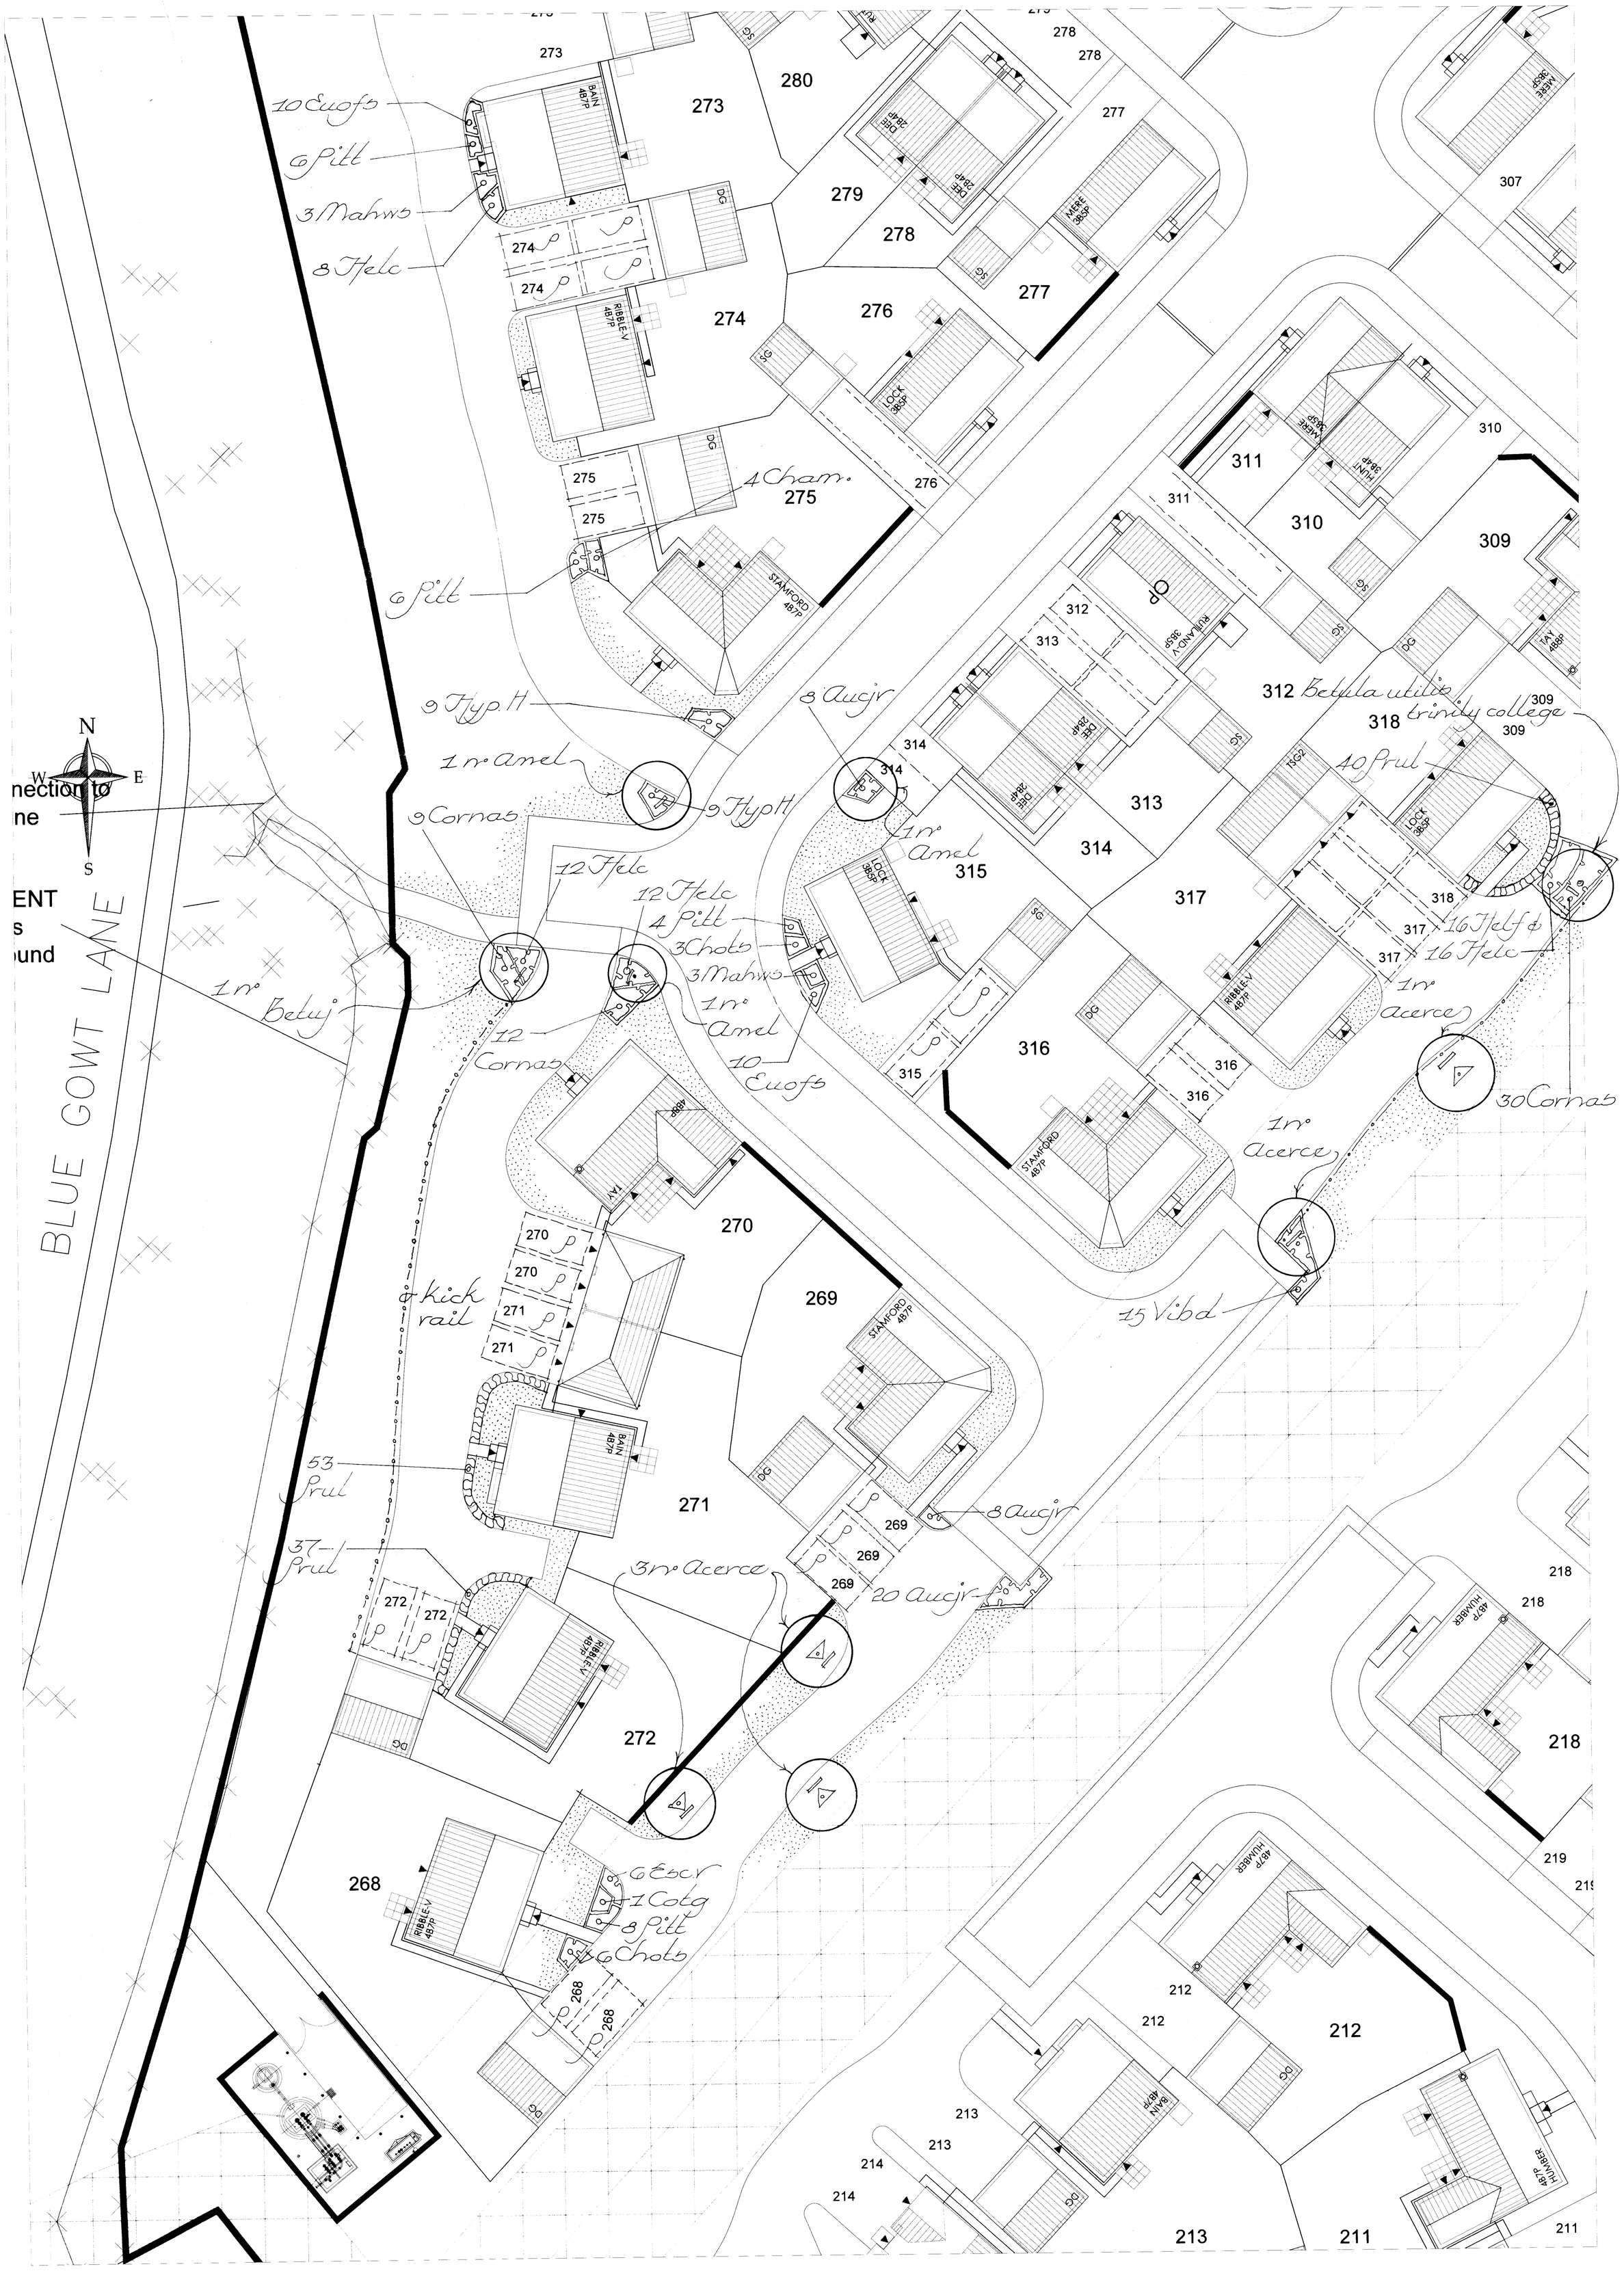
1:200 @ A1