




THIS DRAWING IS NOT TO BE USED FOR CONSTRUCTION.
THIS DRAWING IS COPYRIGHT SEVEN22 ARCHITECTURE LTD

REV	DATE	NOTES
A	14/12/2023	Boundary Dimensions Added
B	11/03/2024	Construction note added to proposed access


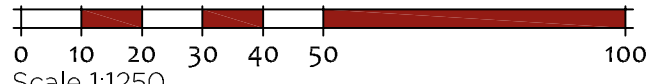


Scale 1:1250
Ordnance Survey, (c) Crown Copyright 2022. All rights reserved.
Licence number 100022432



Site Location Plan Scale 1:1250

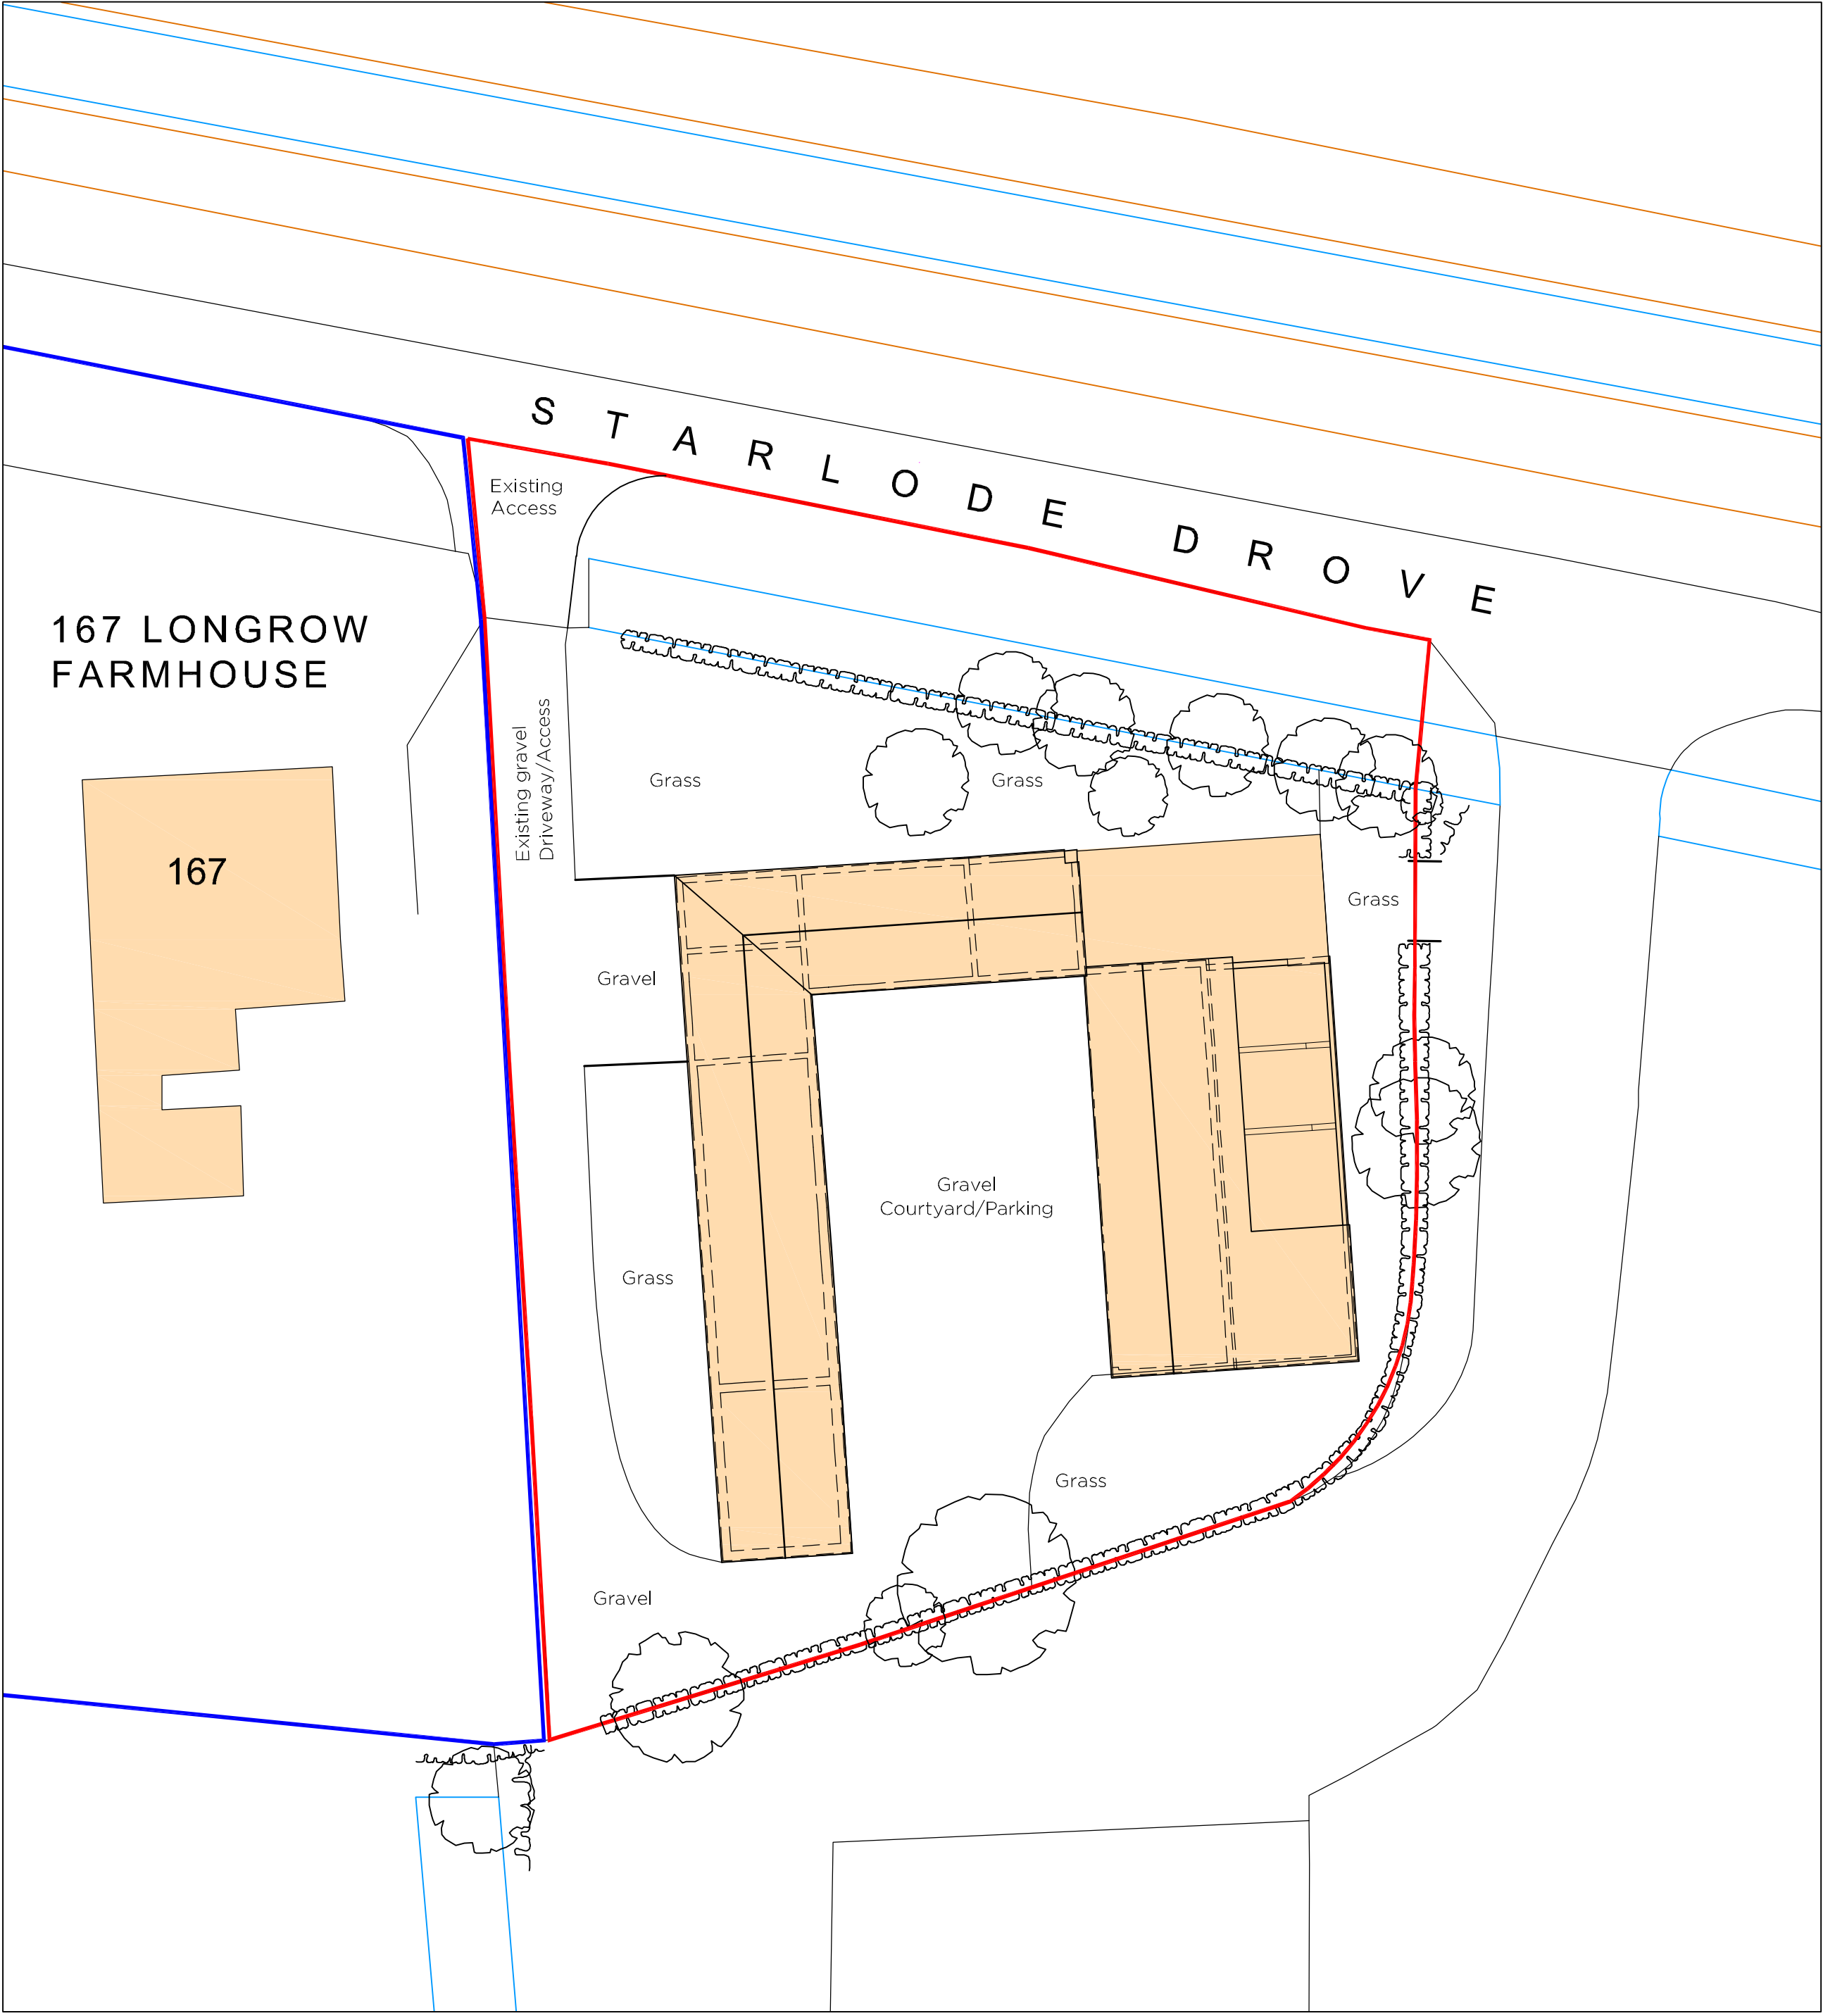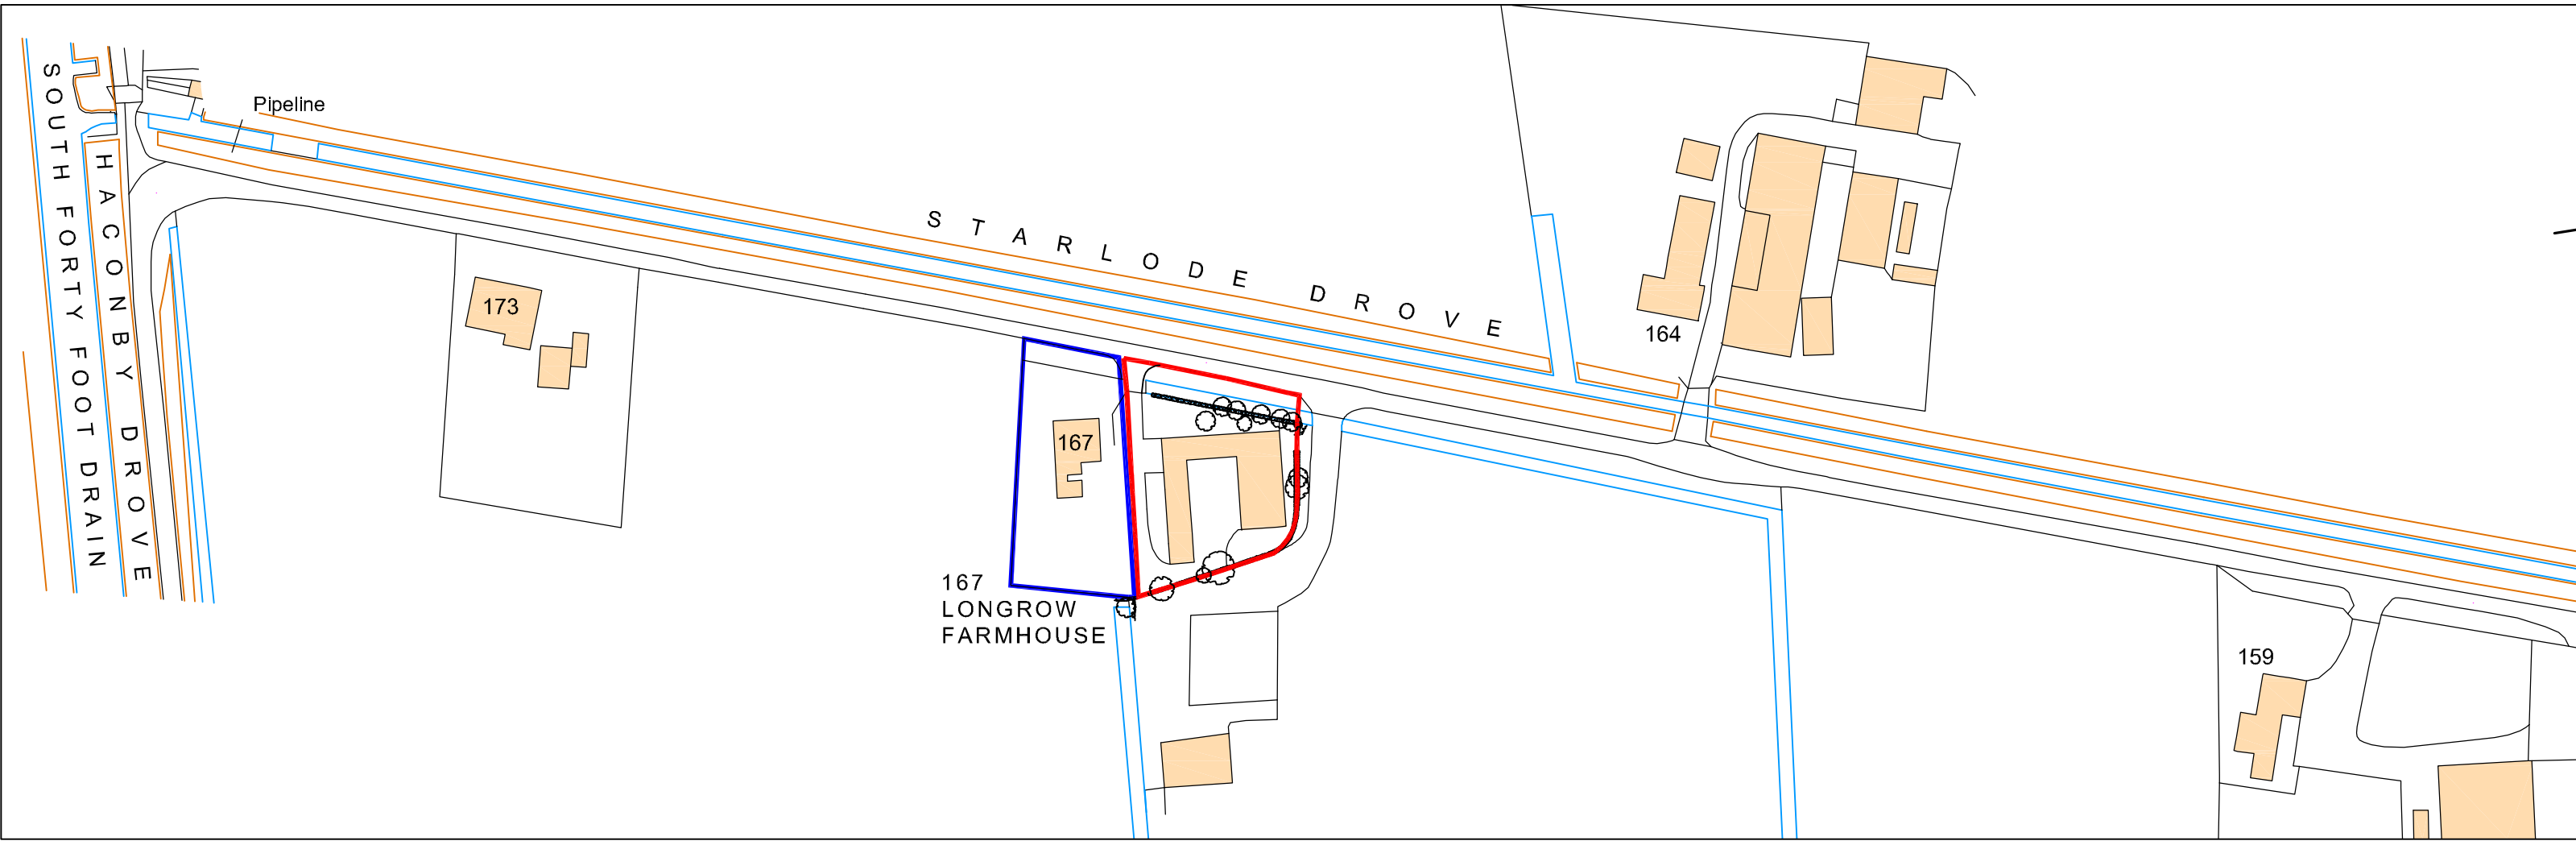

Existing Site Layout Scale 1:200

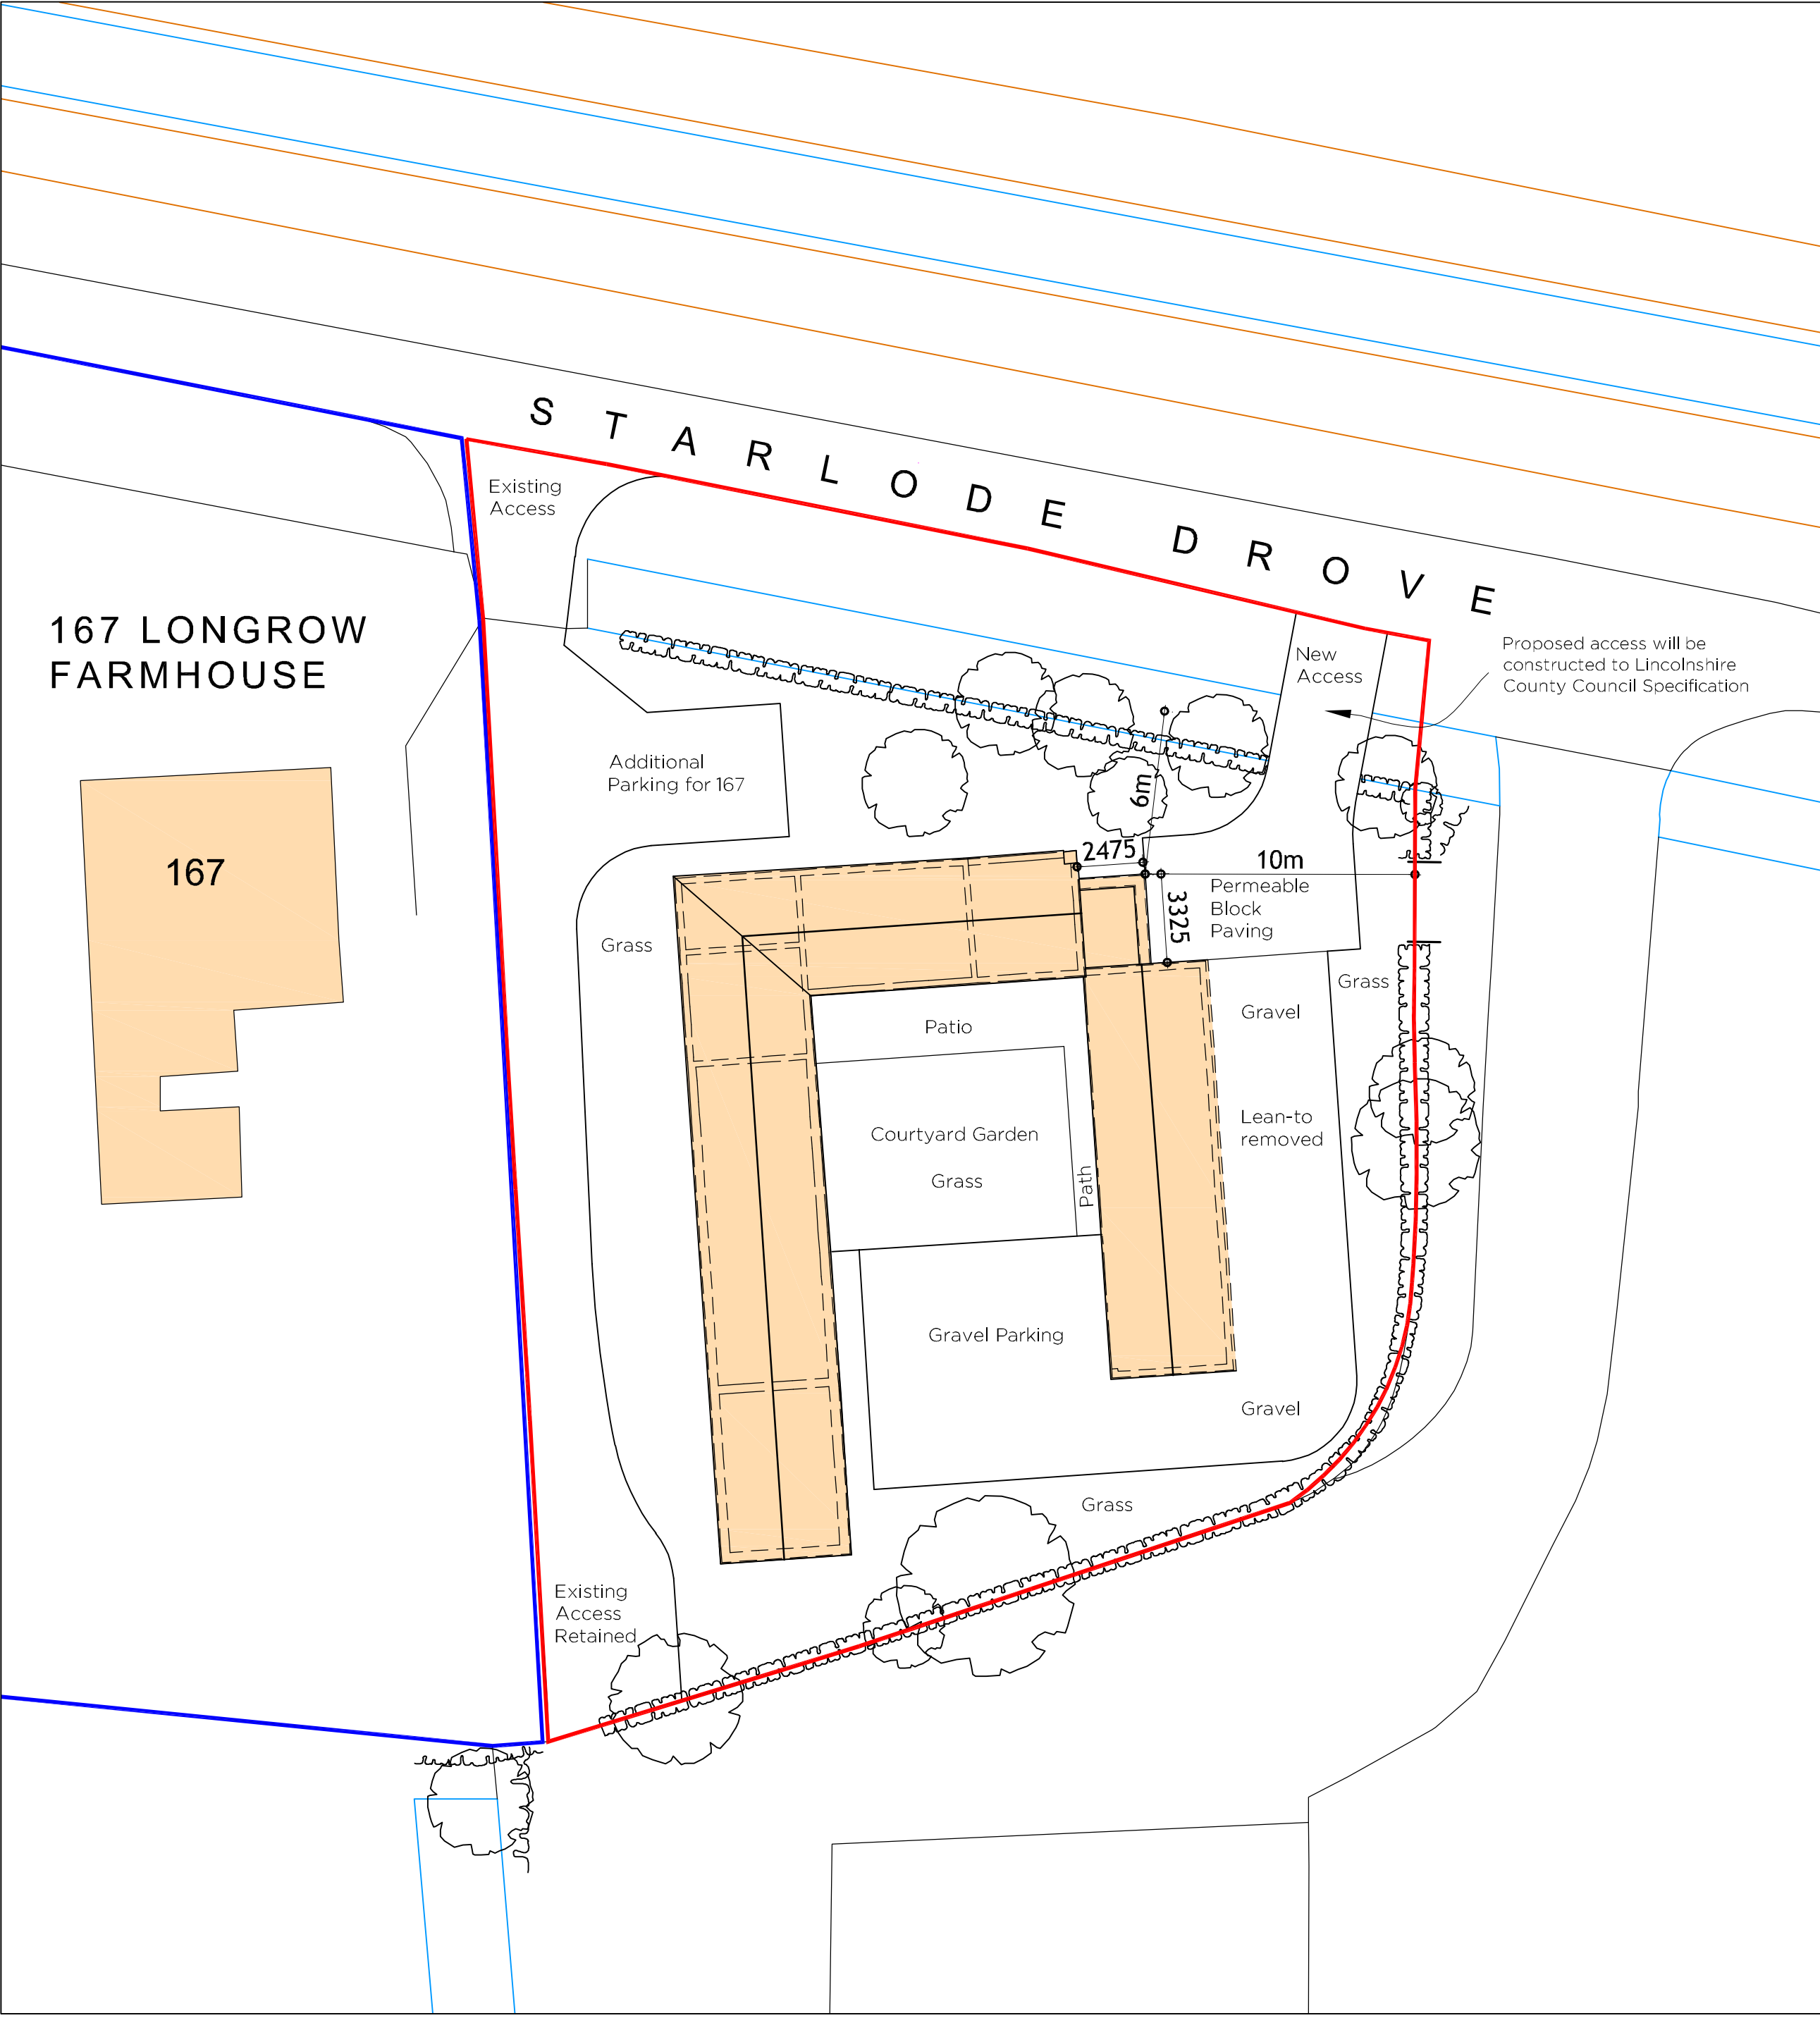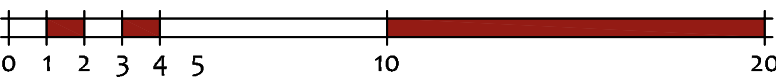

Proposed Site Layout Scale 1:200

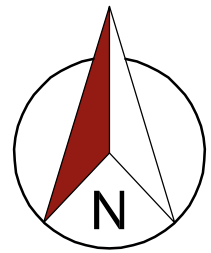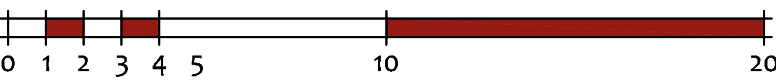

seven22
ARCHITECTURE LTD

22 SHORE VIEW, PETERBOROUGH
CAMBRIDGESHIRE, PE7 8FS
E:info@seven22.co.uk - T:07799 585277

PROJECT
PROPOSED CONVERSION TO DWELLING
167 STARLODE DROVE
RECORDING STUDIO & OUTBUILDINGS
WEST PINCHBECK
LINCOLNSHIRE
PE11 3TD

CLIENT
Mr & Mrs ROBINSON

TITLE
SITE LOCATION, EXISTING & PROPOSED
SITE LAYOUT/BLOCK PLANS

DRAWING No.
076 01

SCALE 1:1250 & 1:200 @ A1	DATE MAY 2023	REV B
------------------------------	------------------	----------