

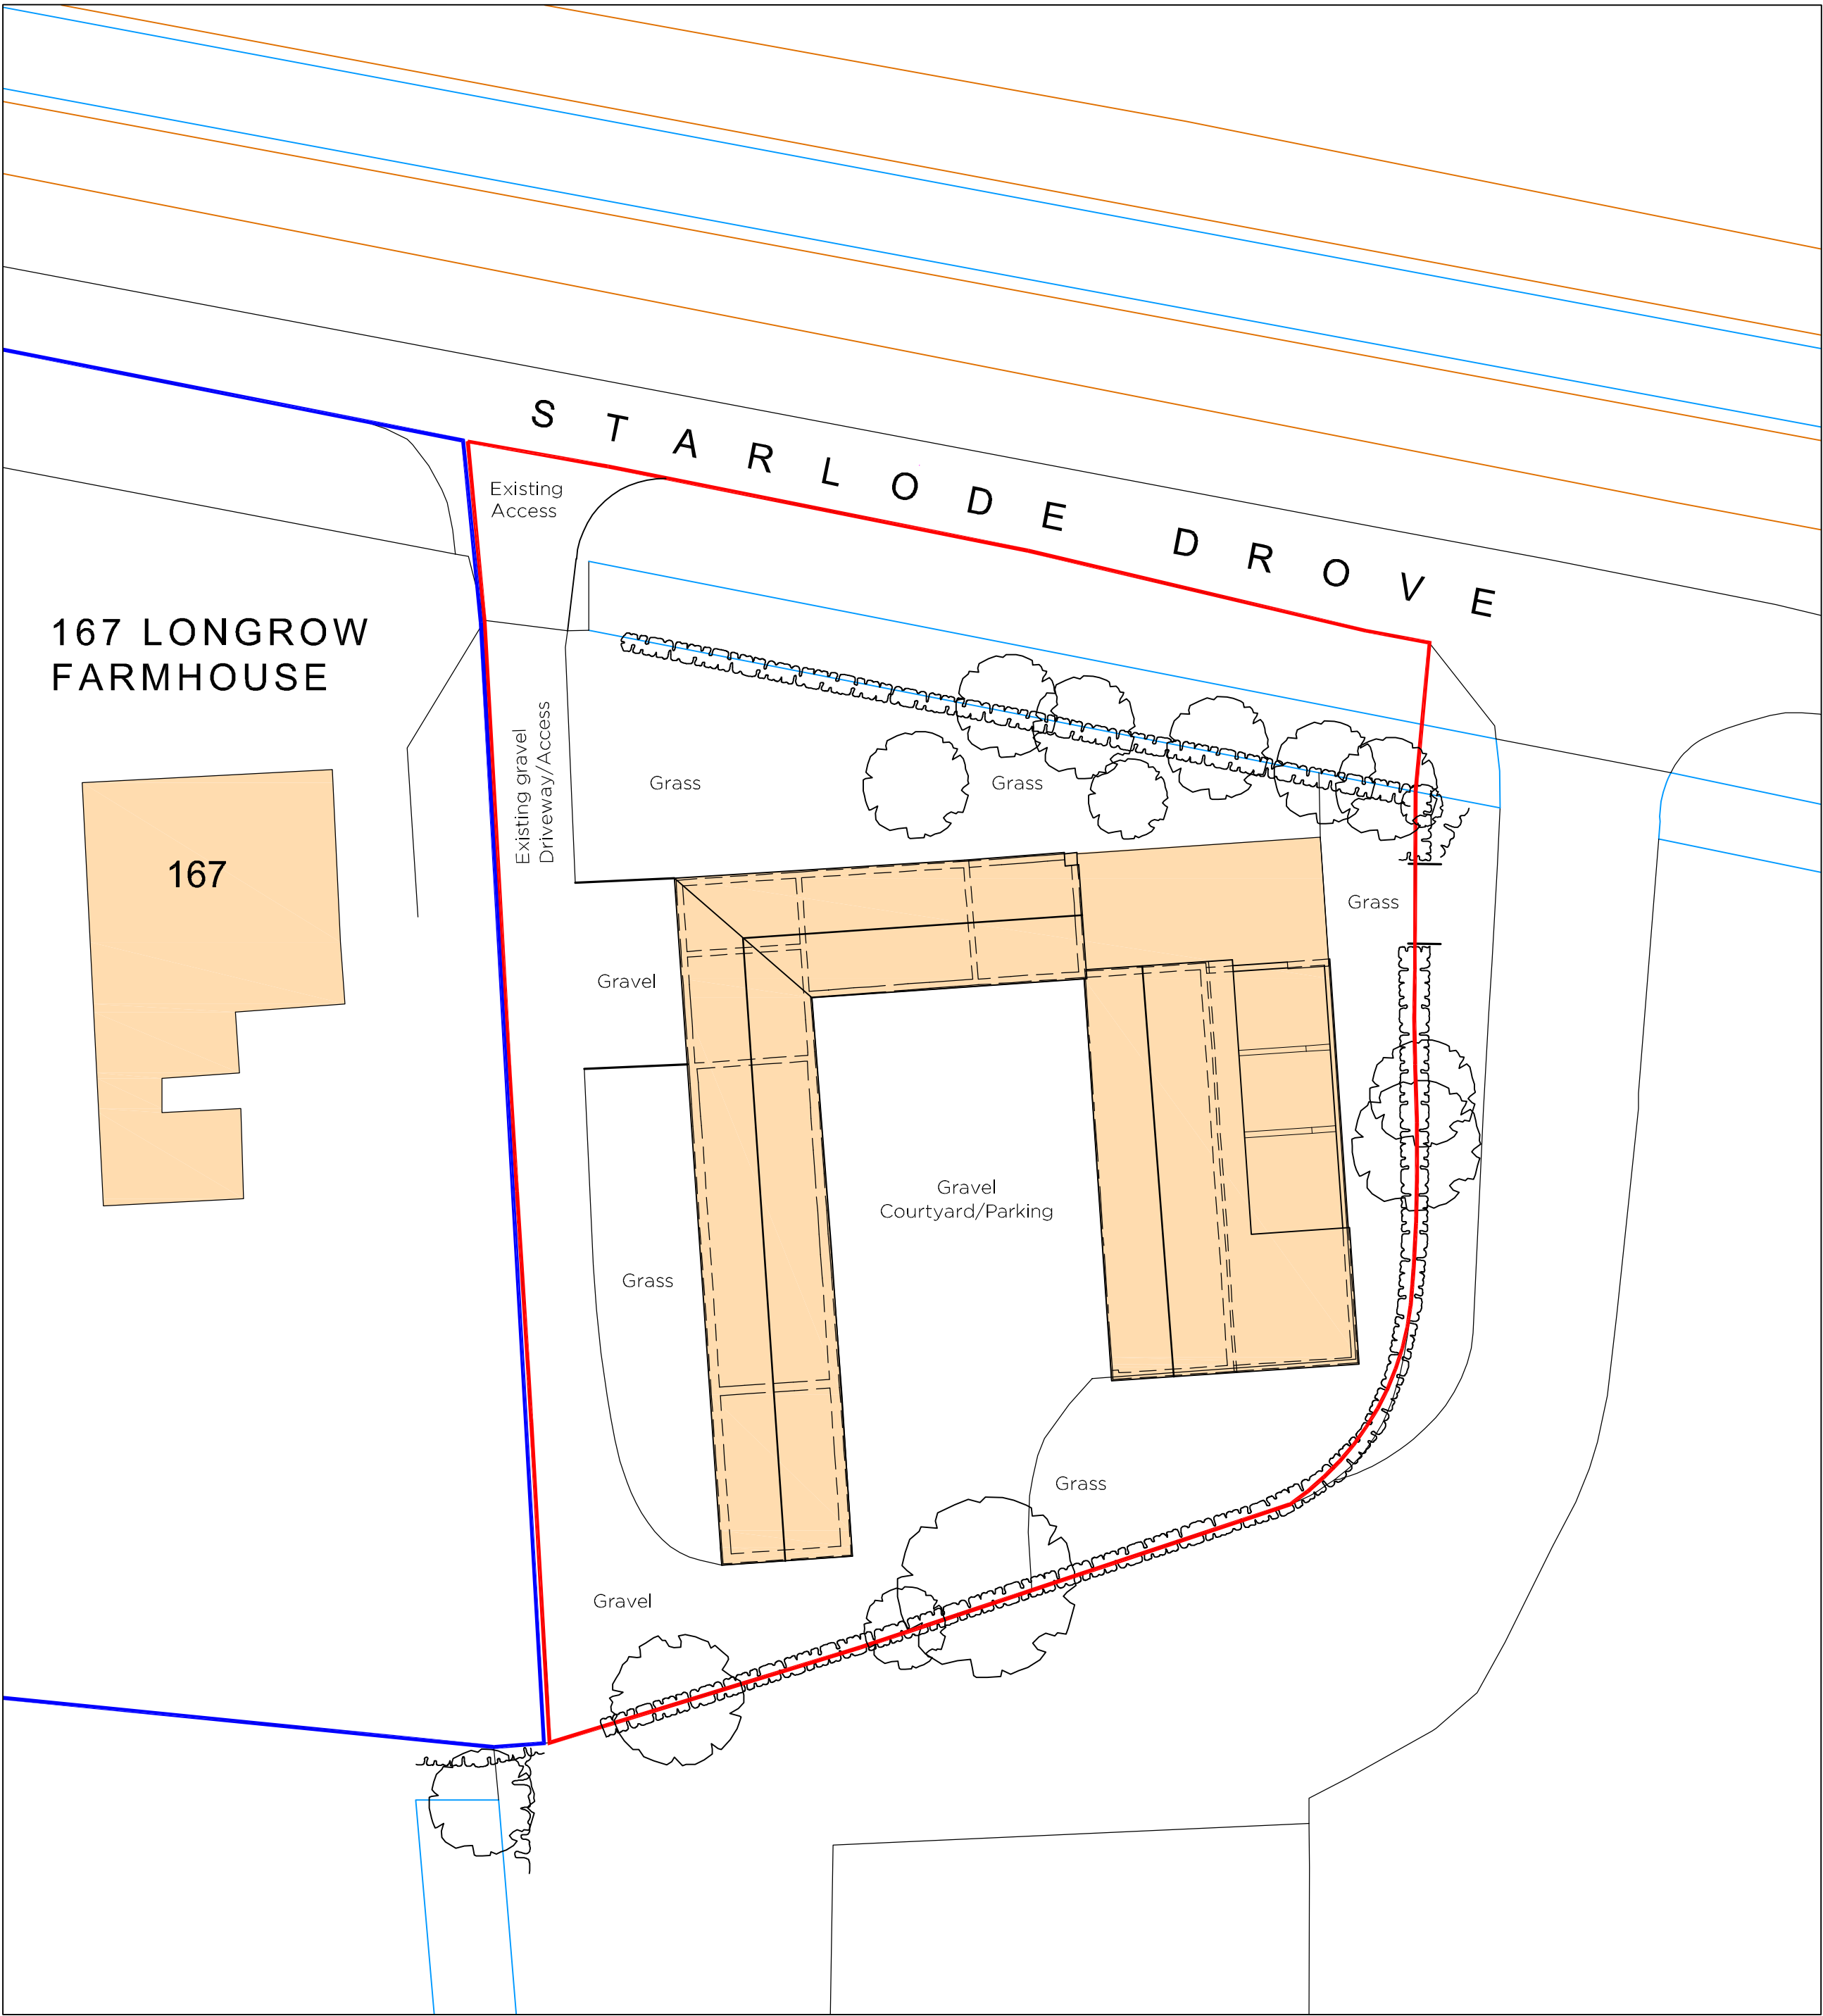
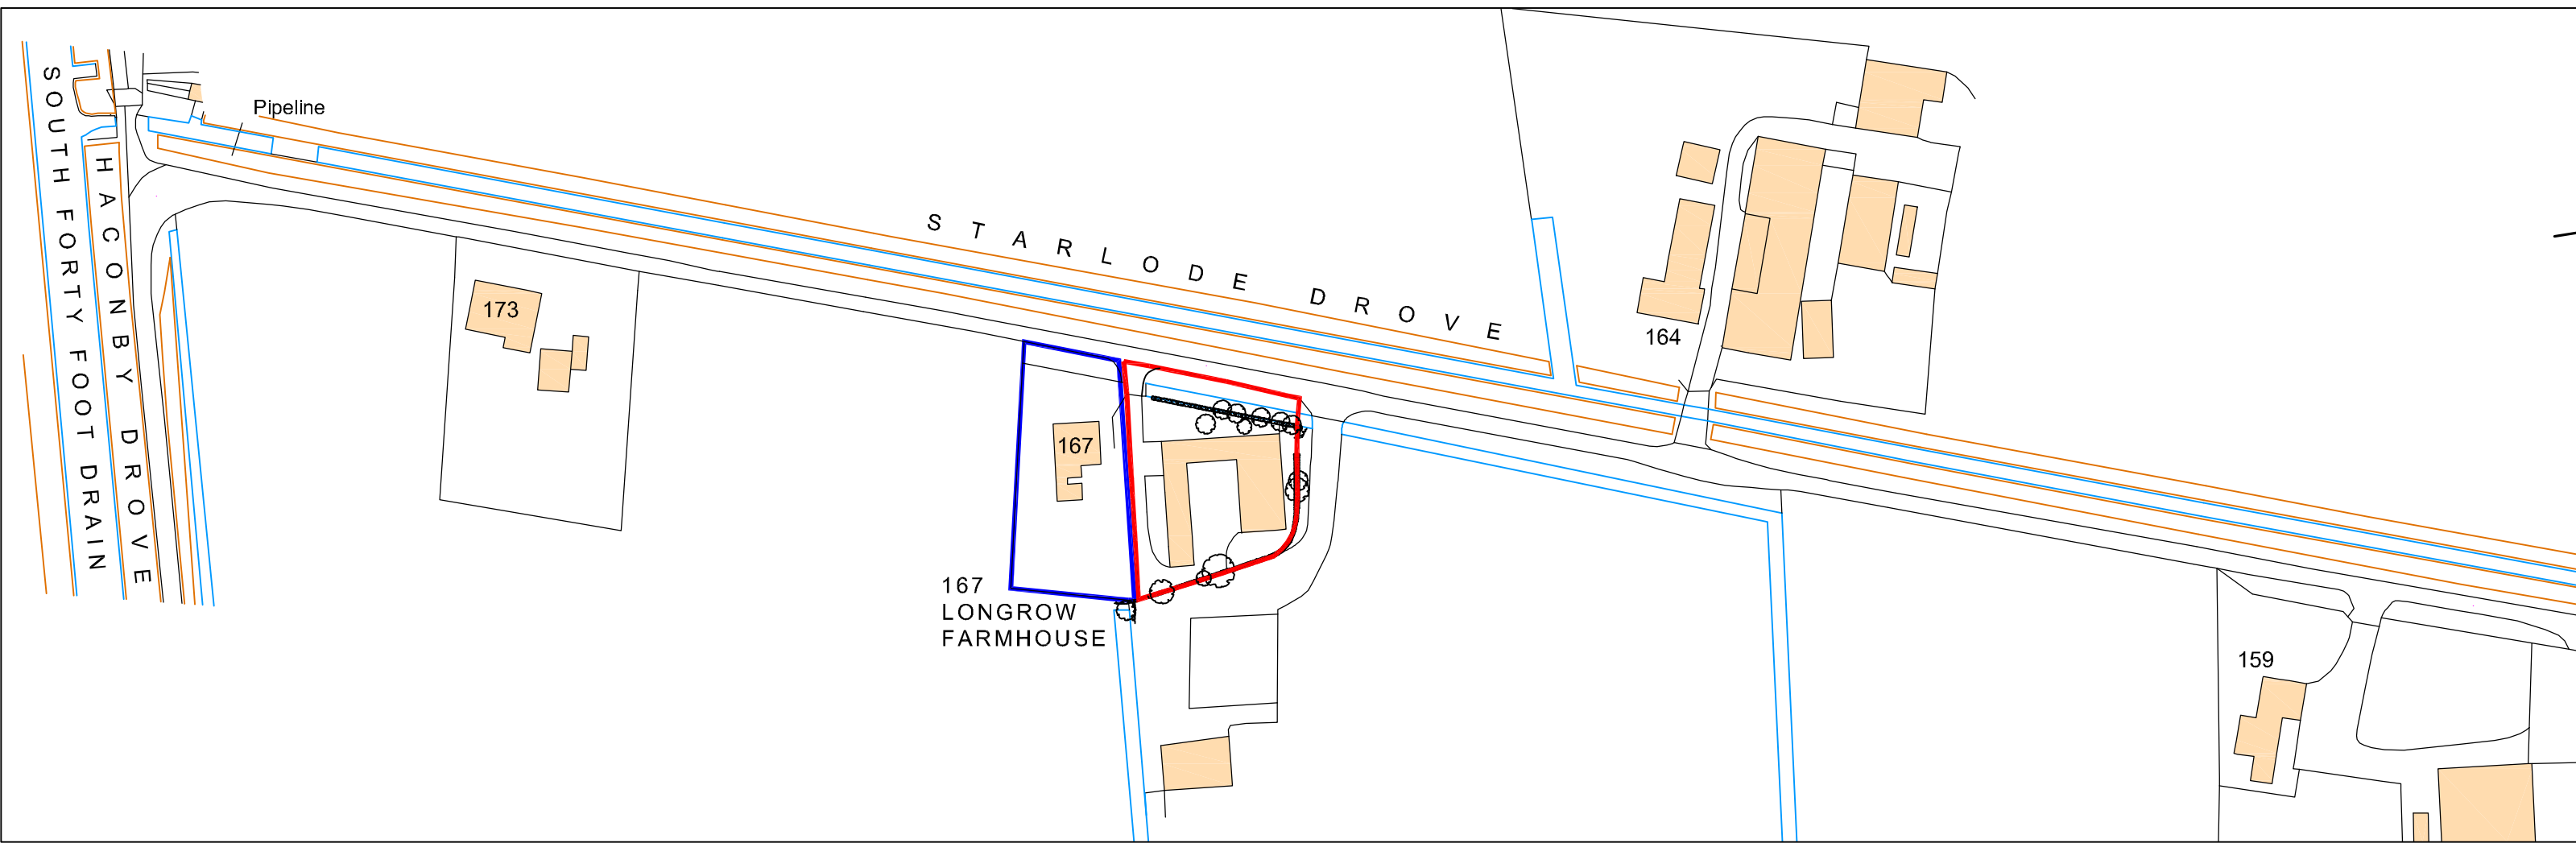


Scale 1:1250
Ordnance Survey, (c) Crown Copyright 2022. All rights reserved.
Licence number 100022432



Site Location Plan
Scale 1:1250

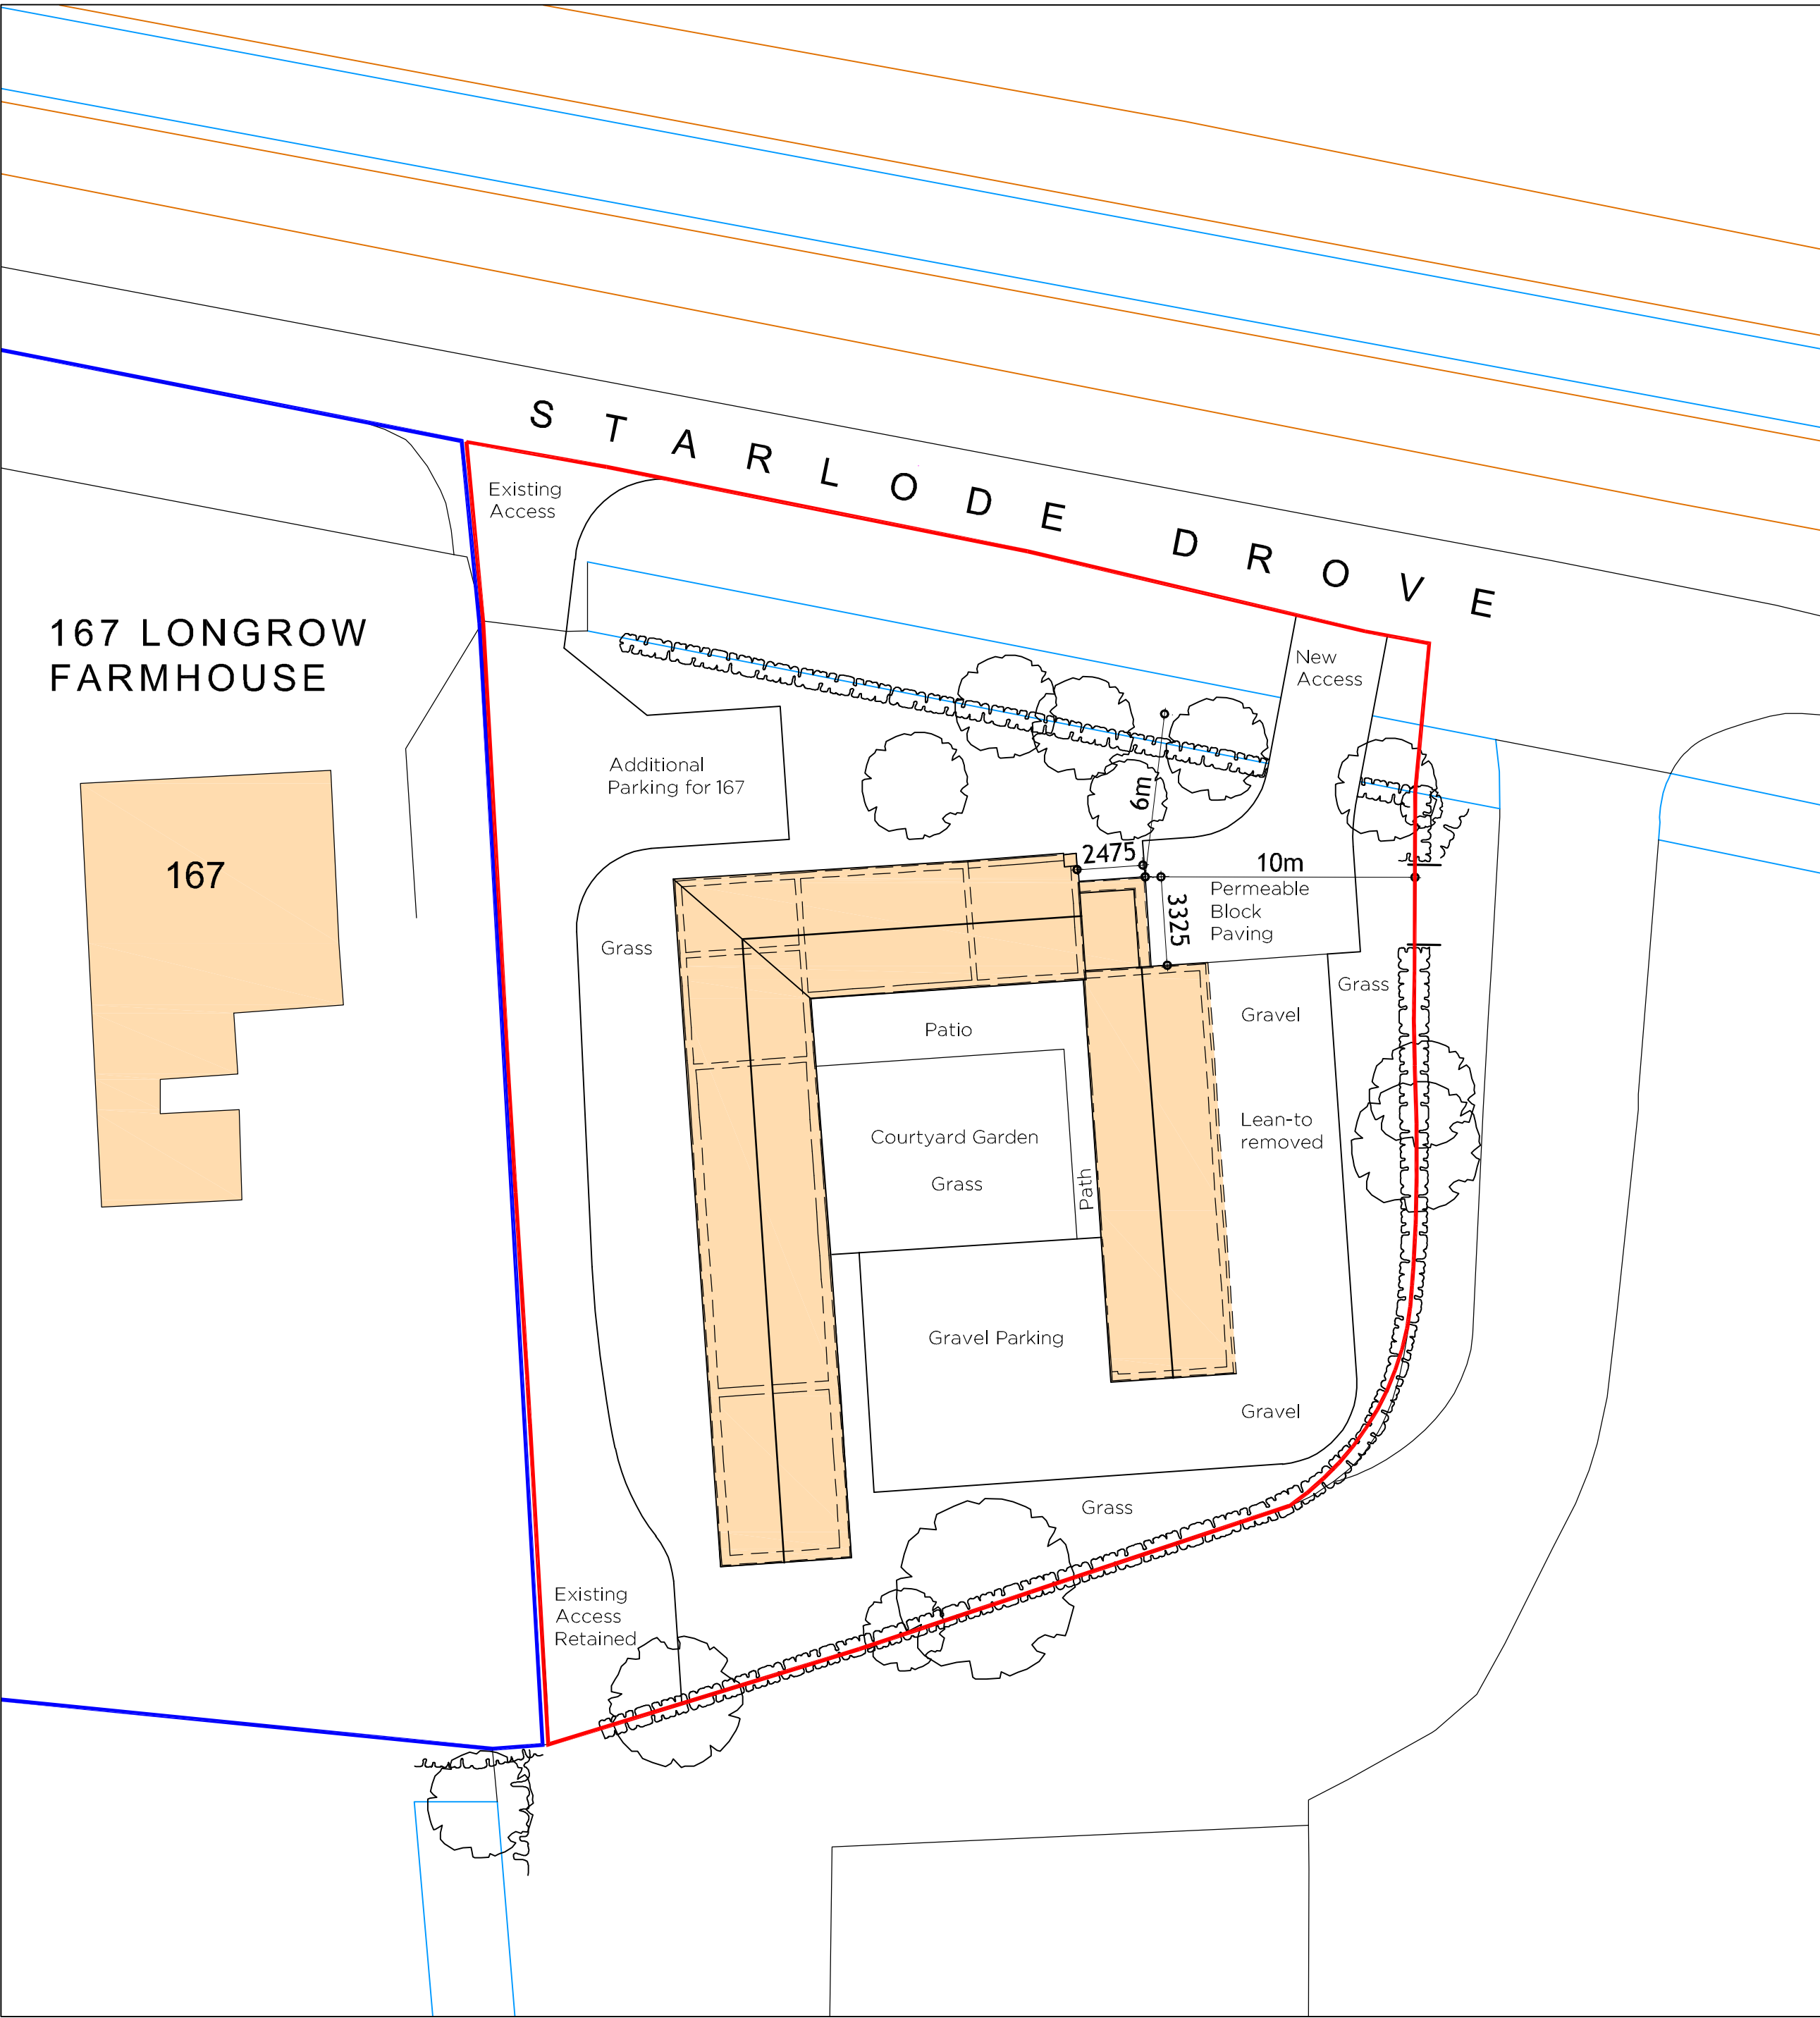

Existing Site Layout
Scale 1:200

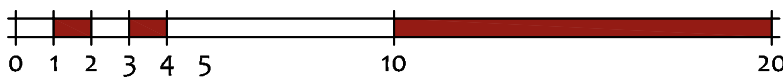

Proposed Site Layout
Scale 1:200

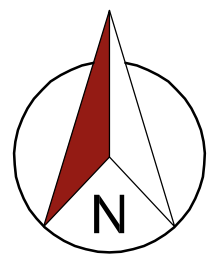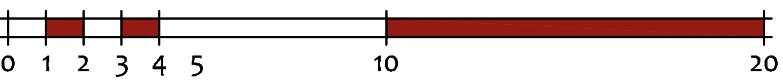

seven22
ARCHITECTURE LTD

22 SHORE VIEW, PETERBOROUGH
CAMBRIDGESHIRE, PE7 8FS
E.info@seven22.co.uk - T.07799 585277

PROJECT
PROPOSED CONVERSION TO DWELLING
167 STARLODE DROVE
RECORDING STUDIO & OUTBUILDINGS
WEST PINCHBECK
LINCOLNSHIRE
PE11 3TD

CLIENT
Mr & Mrs ROBINSON

TITLE
SITE LOCATION, EXISTING & PROPOSED
SITE LAYOUT/BLOCK PLANS

DRAWING NO.
076 01

SCALE	DATE	REV
1:1250 & 1:200 @ A1	MAY 2023	