




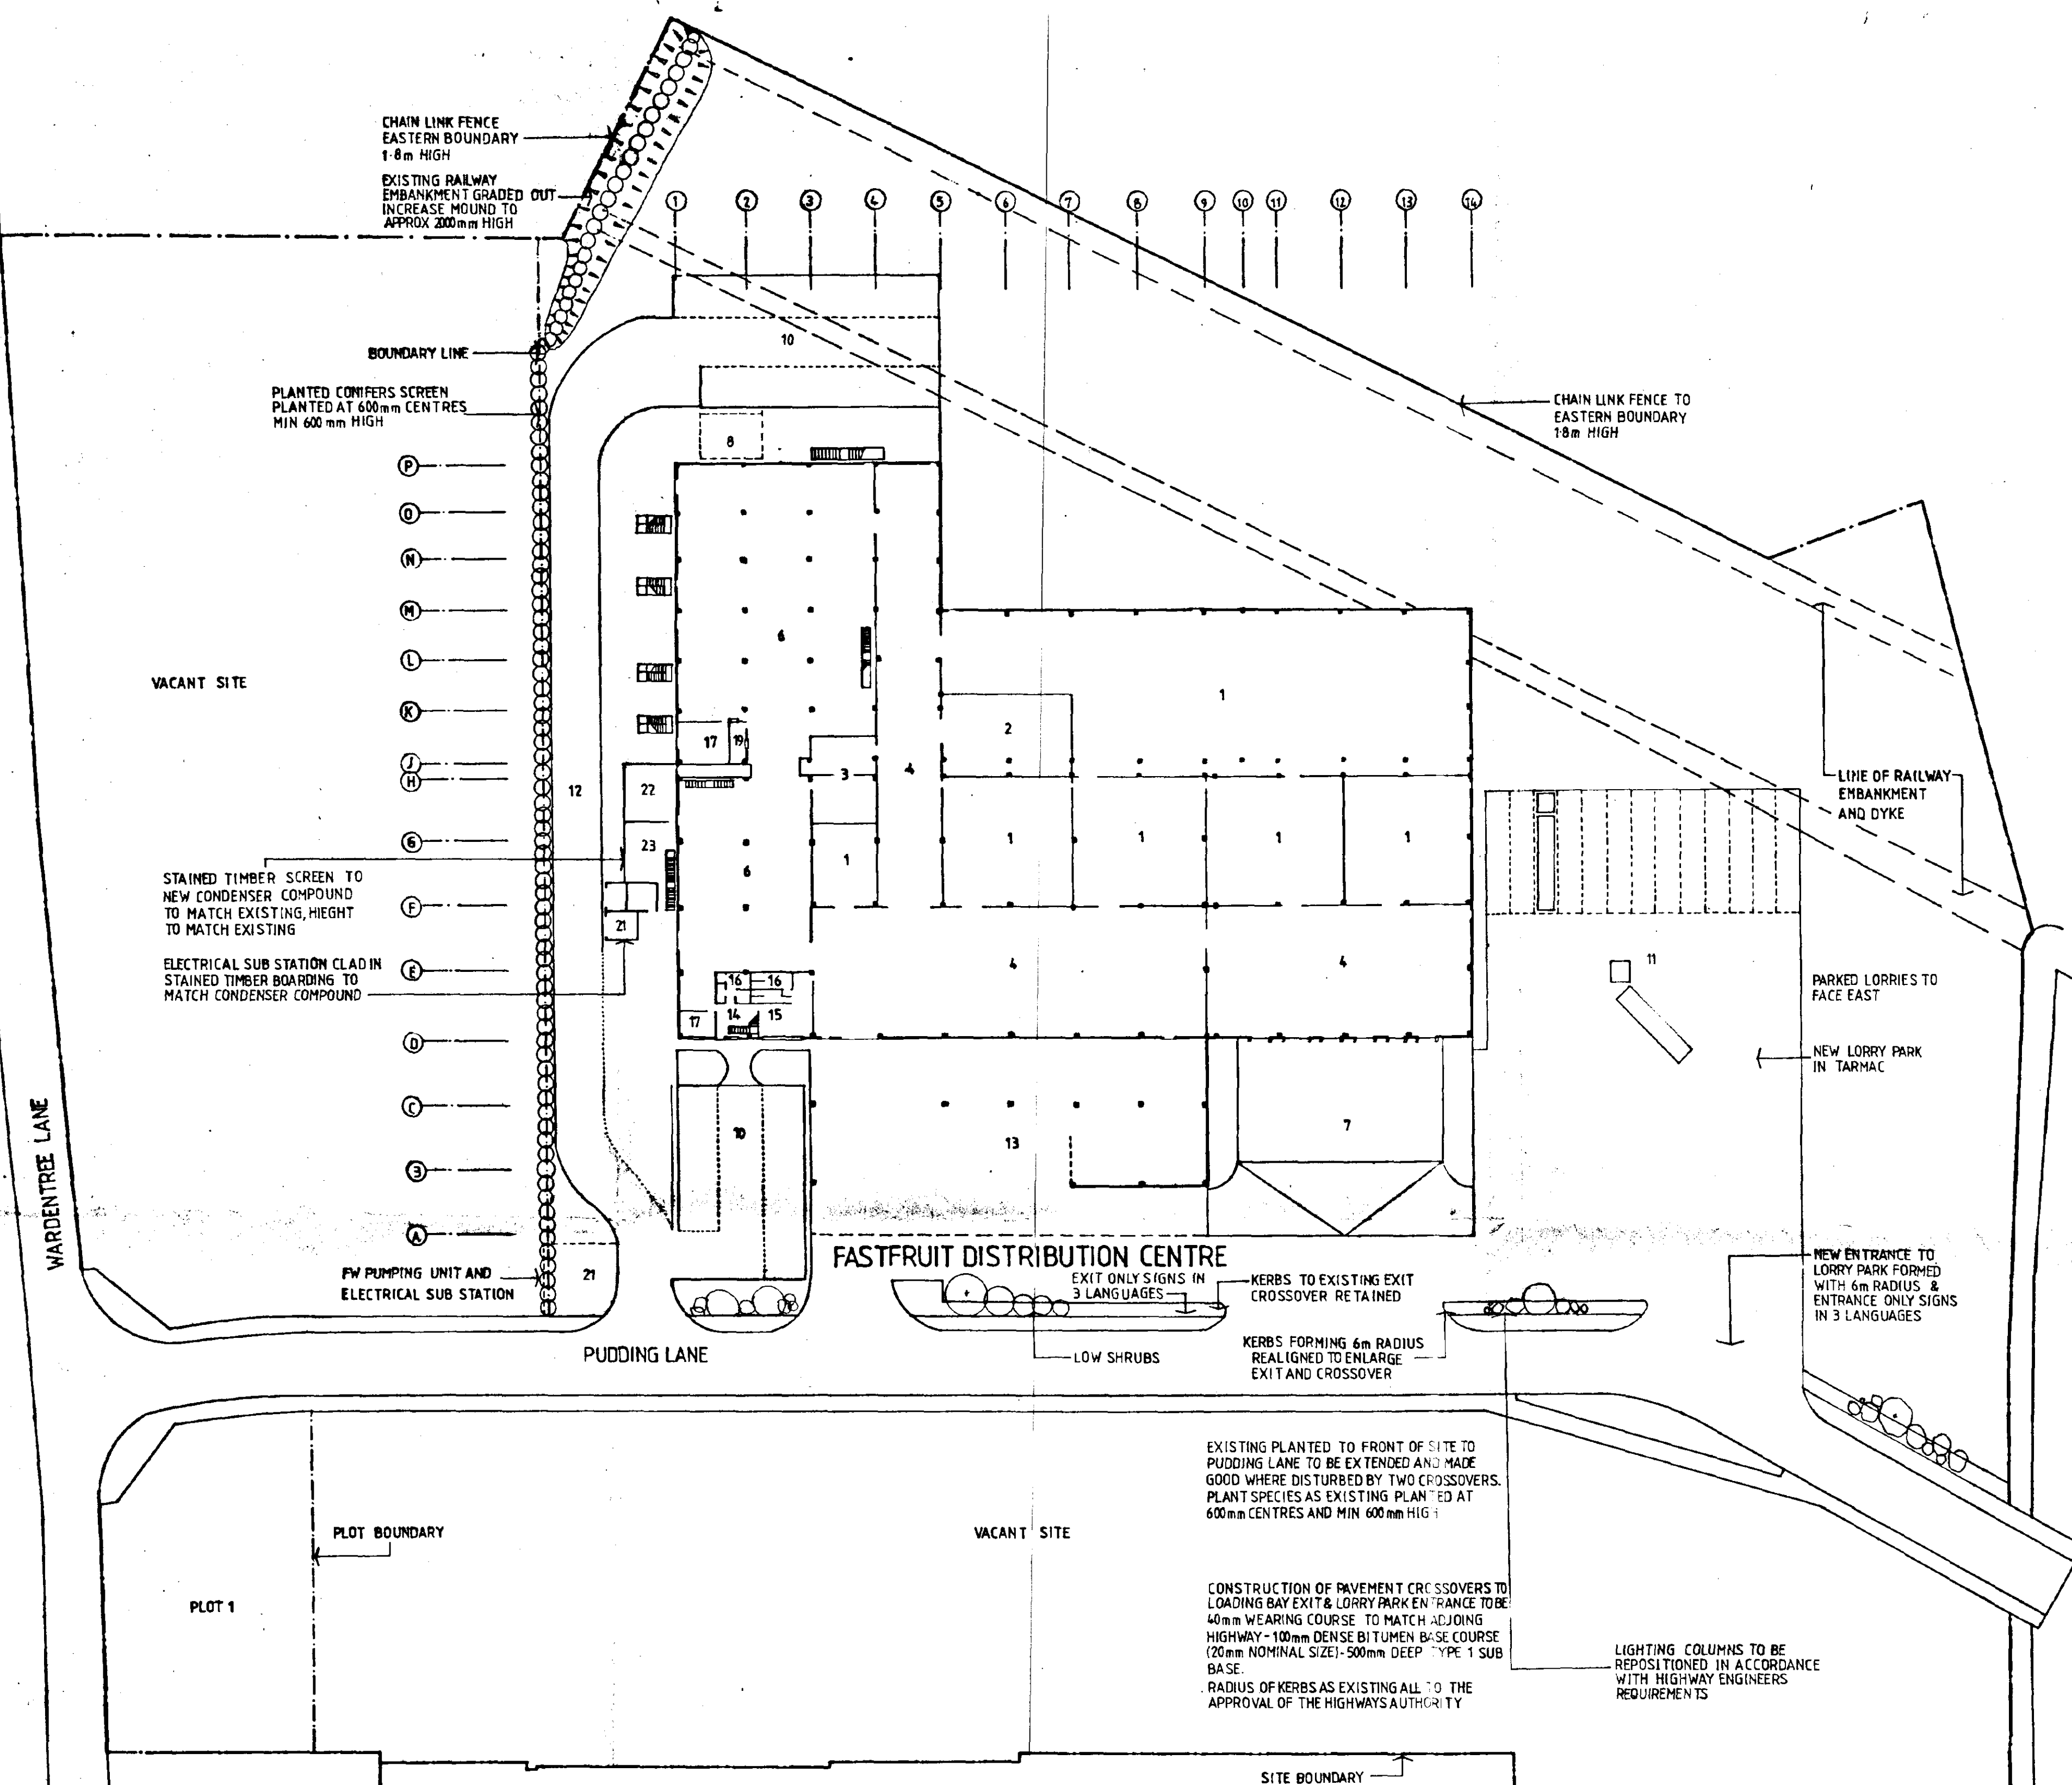

1 2 3 4 5 6 7 8 9 10 11 12 13 14

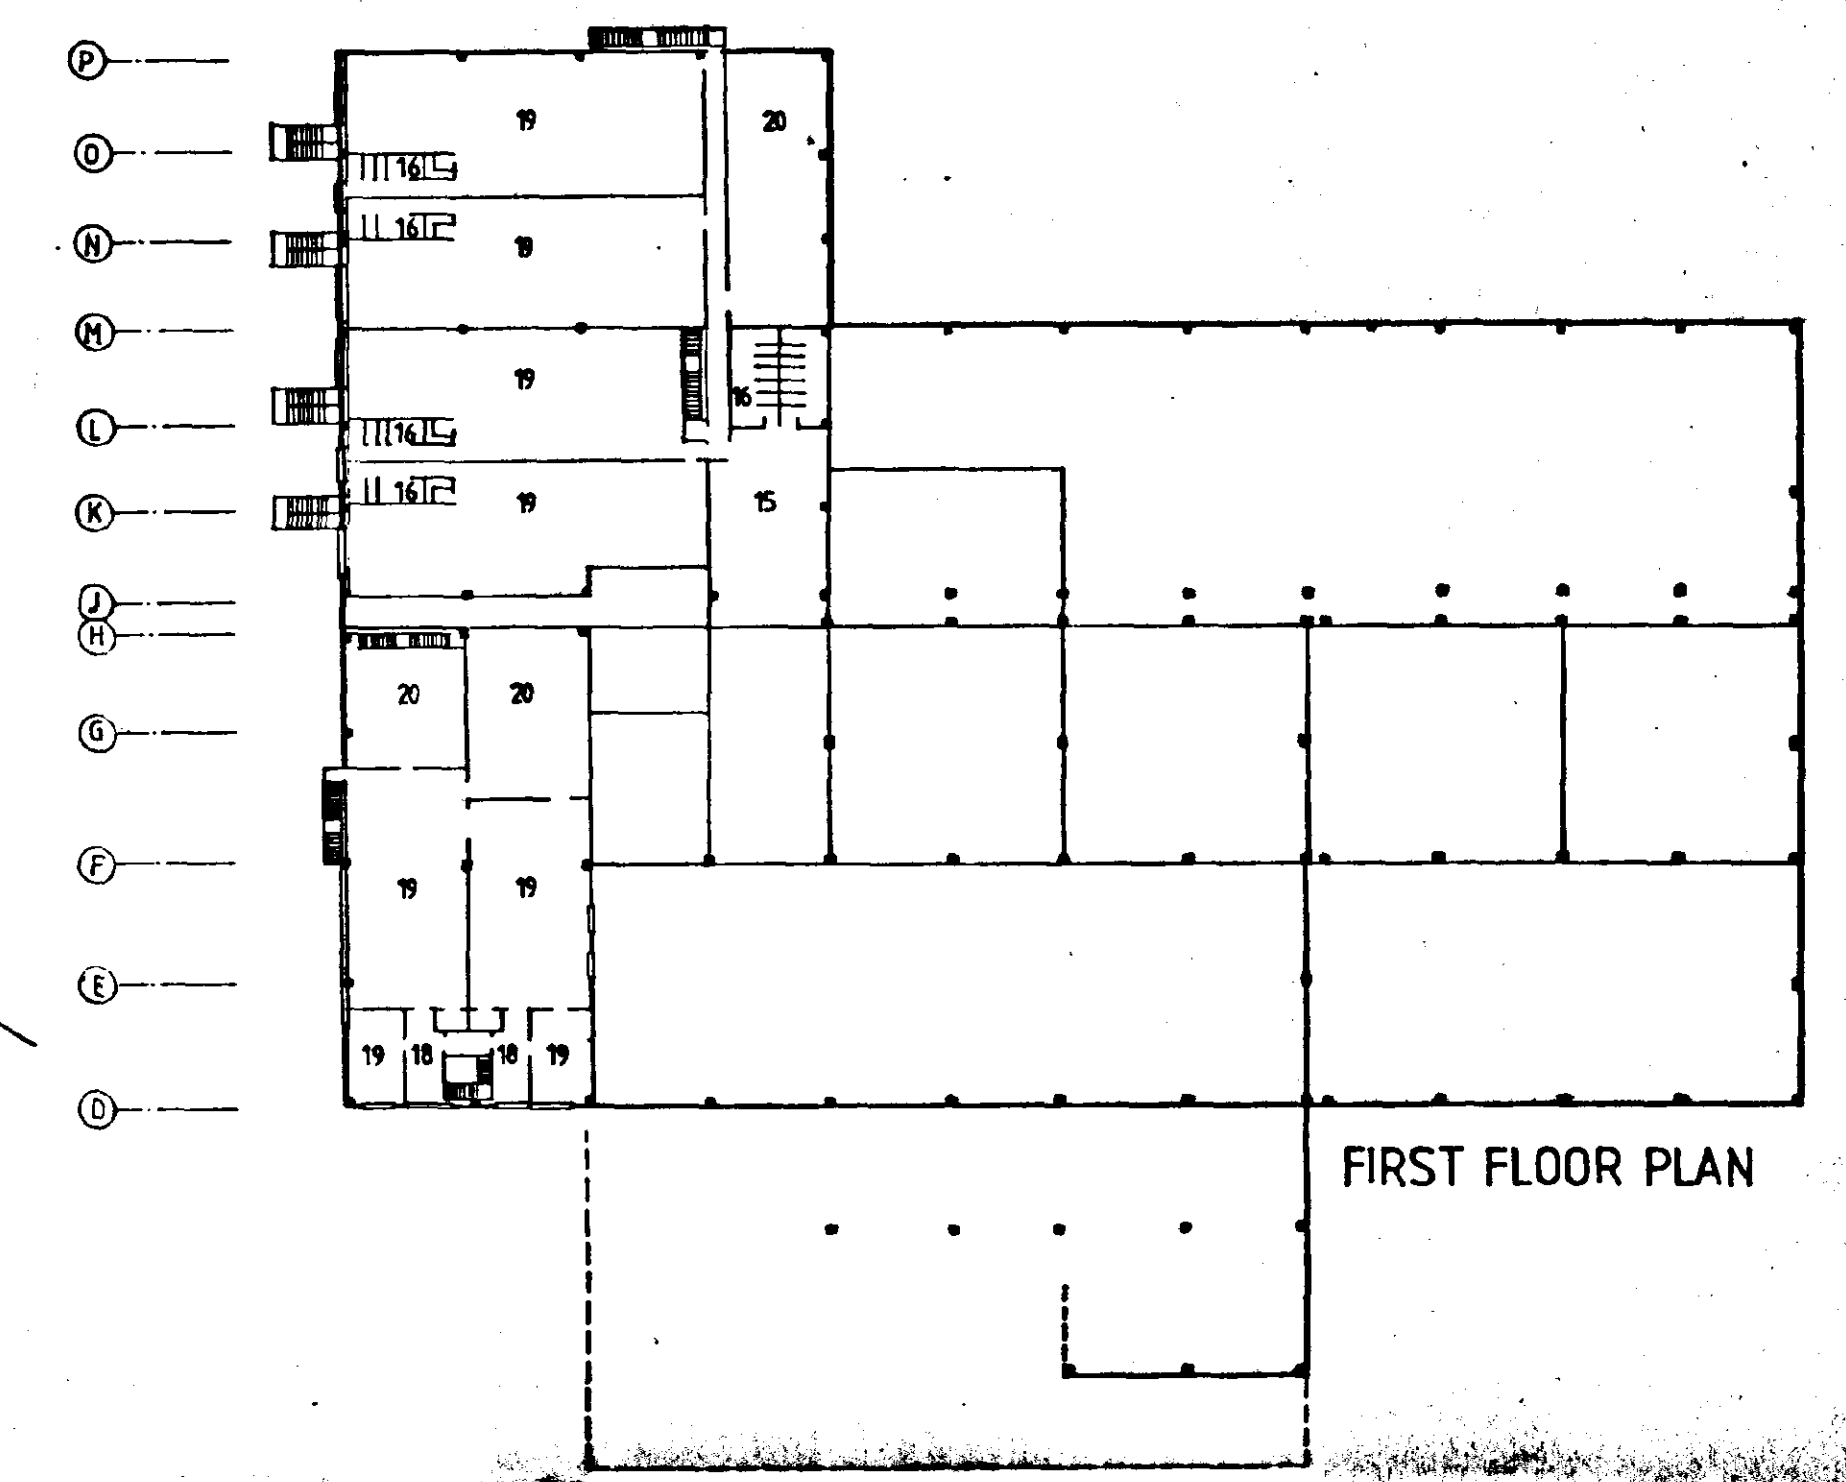

- LEGEND
- | | |
|-------------------------|------------------------------|
| 1 COLD STORE | 14 LOBBY |
| 2 BLAST CHILLER | 15 CANTEN |
| 3 PLANT ROOM | 16 TOILETS |
| 4 GENERAL WAREHOUSE | 17 QUALITY CONTROL |
| 5 STANDING ROOM | 18 RECEPTION |
| 6 PACKHOUSE | 19 OFFICE |
| 7 LOADING BAY | 20 STORE |
| 8 REFUSE (SKIPS) | 21 SUB STATION |
| 9 COOLERS | 22 CONDENSORS (EXISTING) |
| 10 CAR PARK | 23 CONDENSORS (NEW EXISTING) |
| 11 LORRY PARK | |
| 12 ACCESS ROAD | |
| 13 COVERED LOADING AREA | |

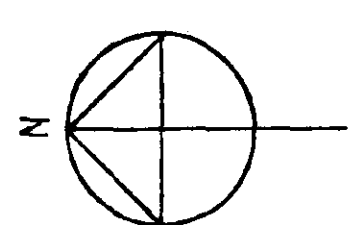

DETERMINED
PLAN

16 FEB 1996
Ref: 0109/96

SITE PLAN		WL(3)	P50	1:500	16/1/96	JM
PUDDING LANE SITE SPALDING LINCOLNSHIRE		MALCOLM PAWLEY ARCHITECTS 16, WINCHESTER WALK, LONDON, SE1 9AG Tel: 0171 378 6349 Fax: 0171 403 8470				