


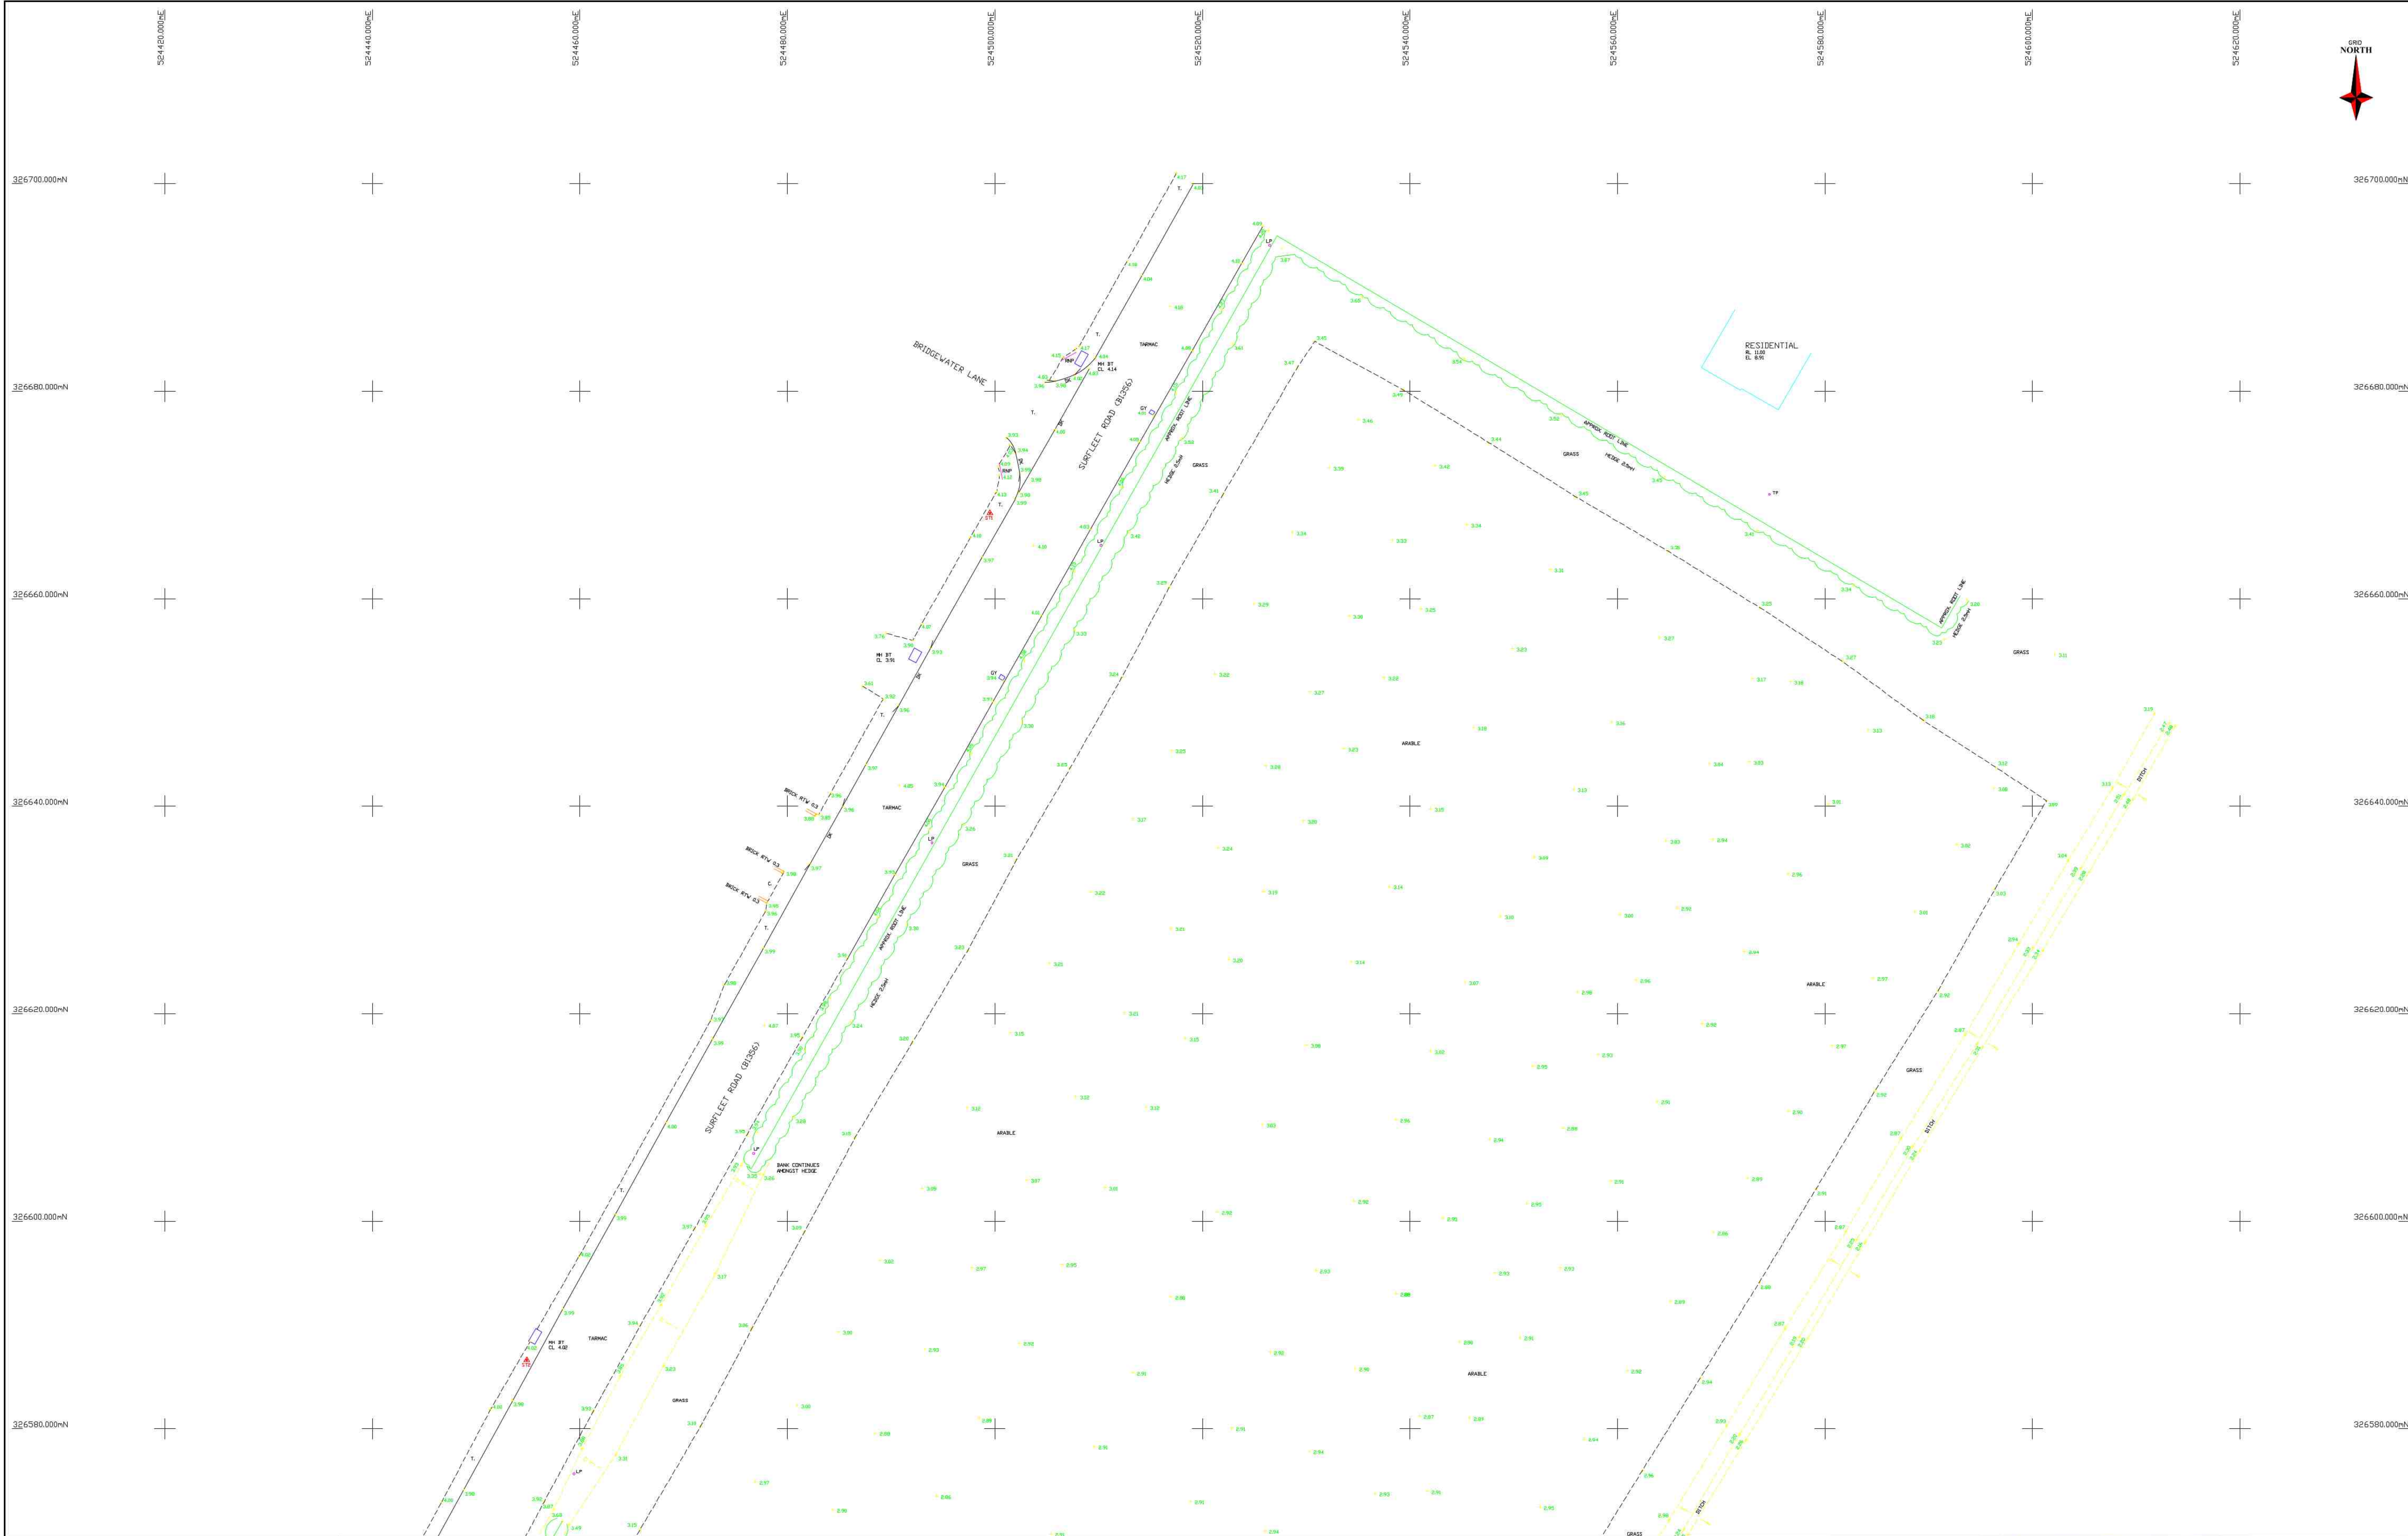



EMP Drainage Ltd

Company details:
Address: 25 High Street, Springfield, Ipswich, IP8 3AF
Email: info@empdrainage.co.uk or info@empdrainage.co.uk
Contact No: 01473 764704 or 01735 586 584



Original Drawing Size: A0

NOTES:
The accuracy and content of this drawing are dependent on the original specification and AMP
head as provided for the site and other information provided.
Where underground services are shown, all responsible care has been taken within the original
specification and requirements. Before use of this information the user should satisfy themselves of the
completeness and accuracy of such detail and consult DMR before undertaking any works. Due to the
nature of this work and limitations imposed by ground conditions and the detection equipment in
operation it can be given that all services have been recorded. PAS128 Type A Visual/Geophysical
Method is used in all critical locations.
Our aim is to produce the best possible results for our clients, using the agreed specification and
method compliance. All responsible care has been taken in the survey detail represented on this
drawing. Any discrepancies must be reported immediately to EMP and any other comments are
welcome where a change is required to the survey method.







LEGEND:
All items and/or conditions are related to the details described.
The horizontal and vertical control of this survey is based on the Ordnance Survey National Grid and level
data as set out in the accompanying data.
We have applied no vertical scale factor to this survey.


Drawings:






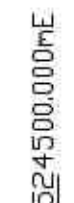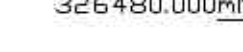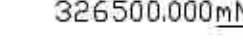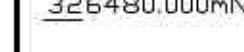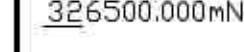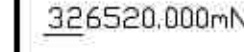

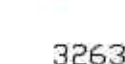[illegible]

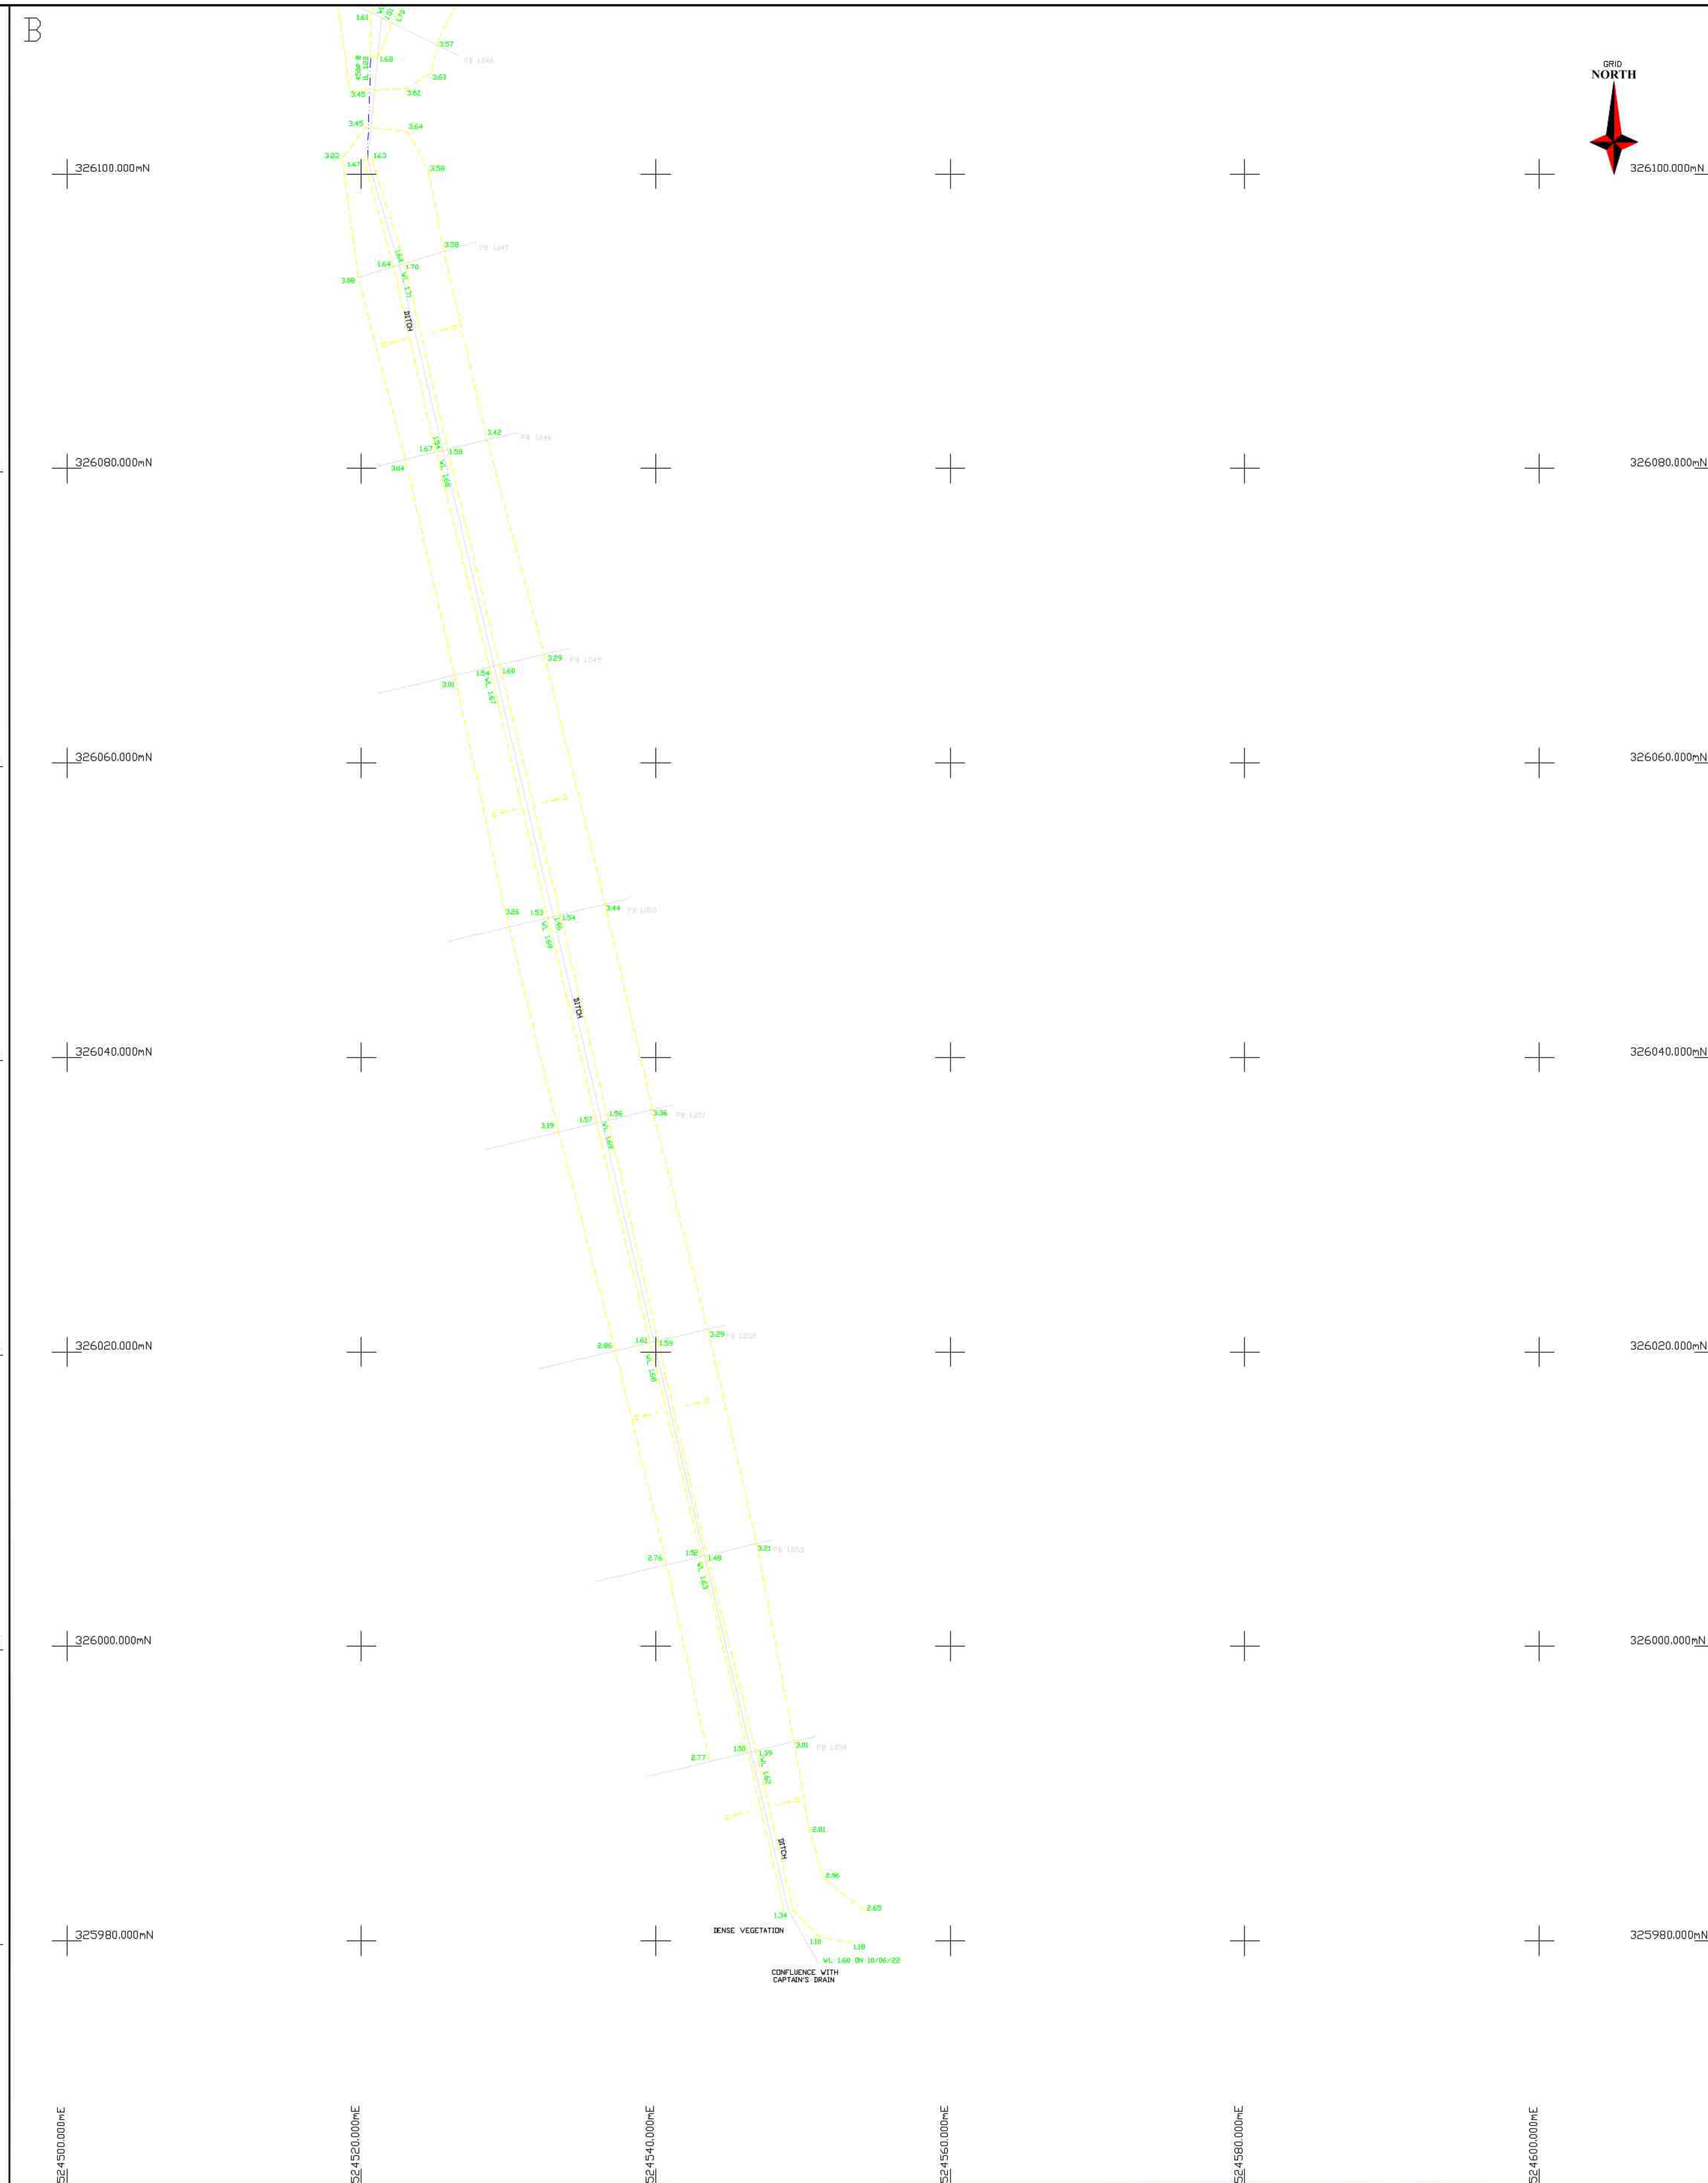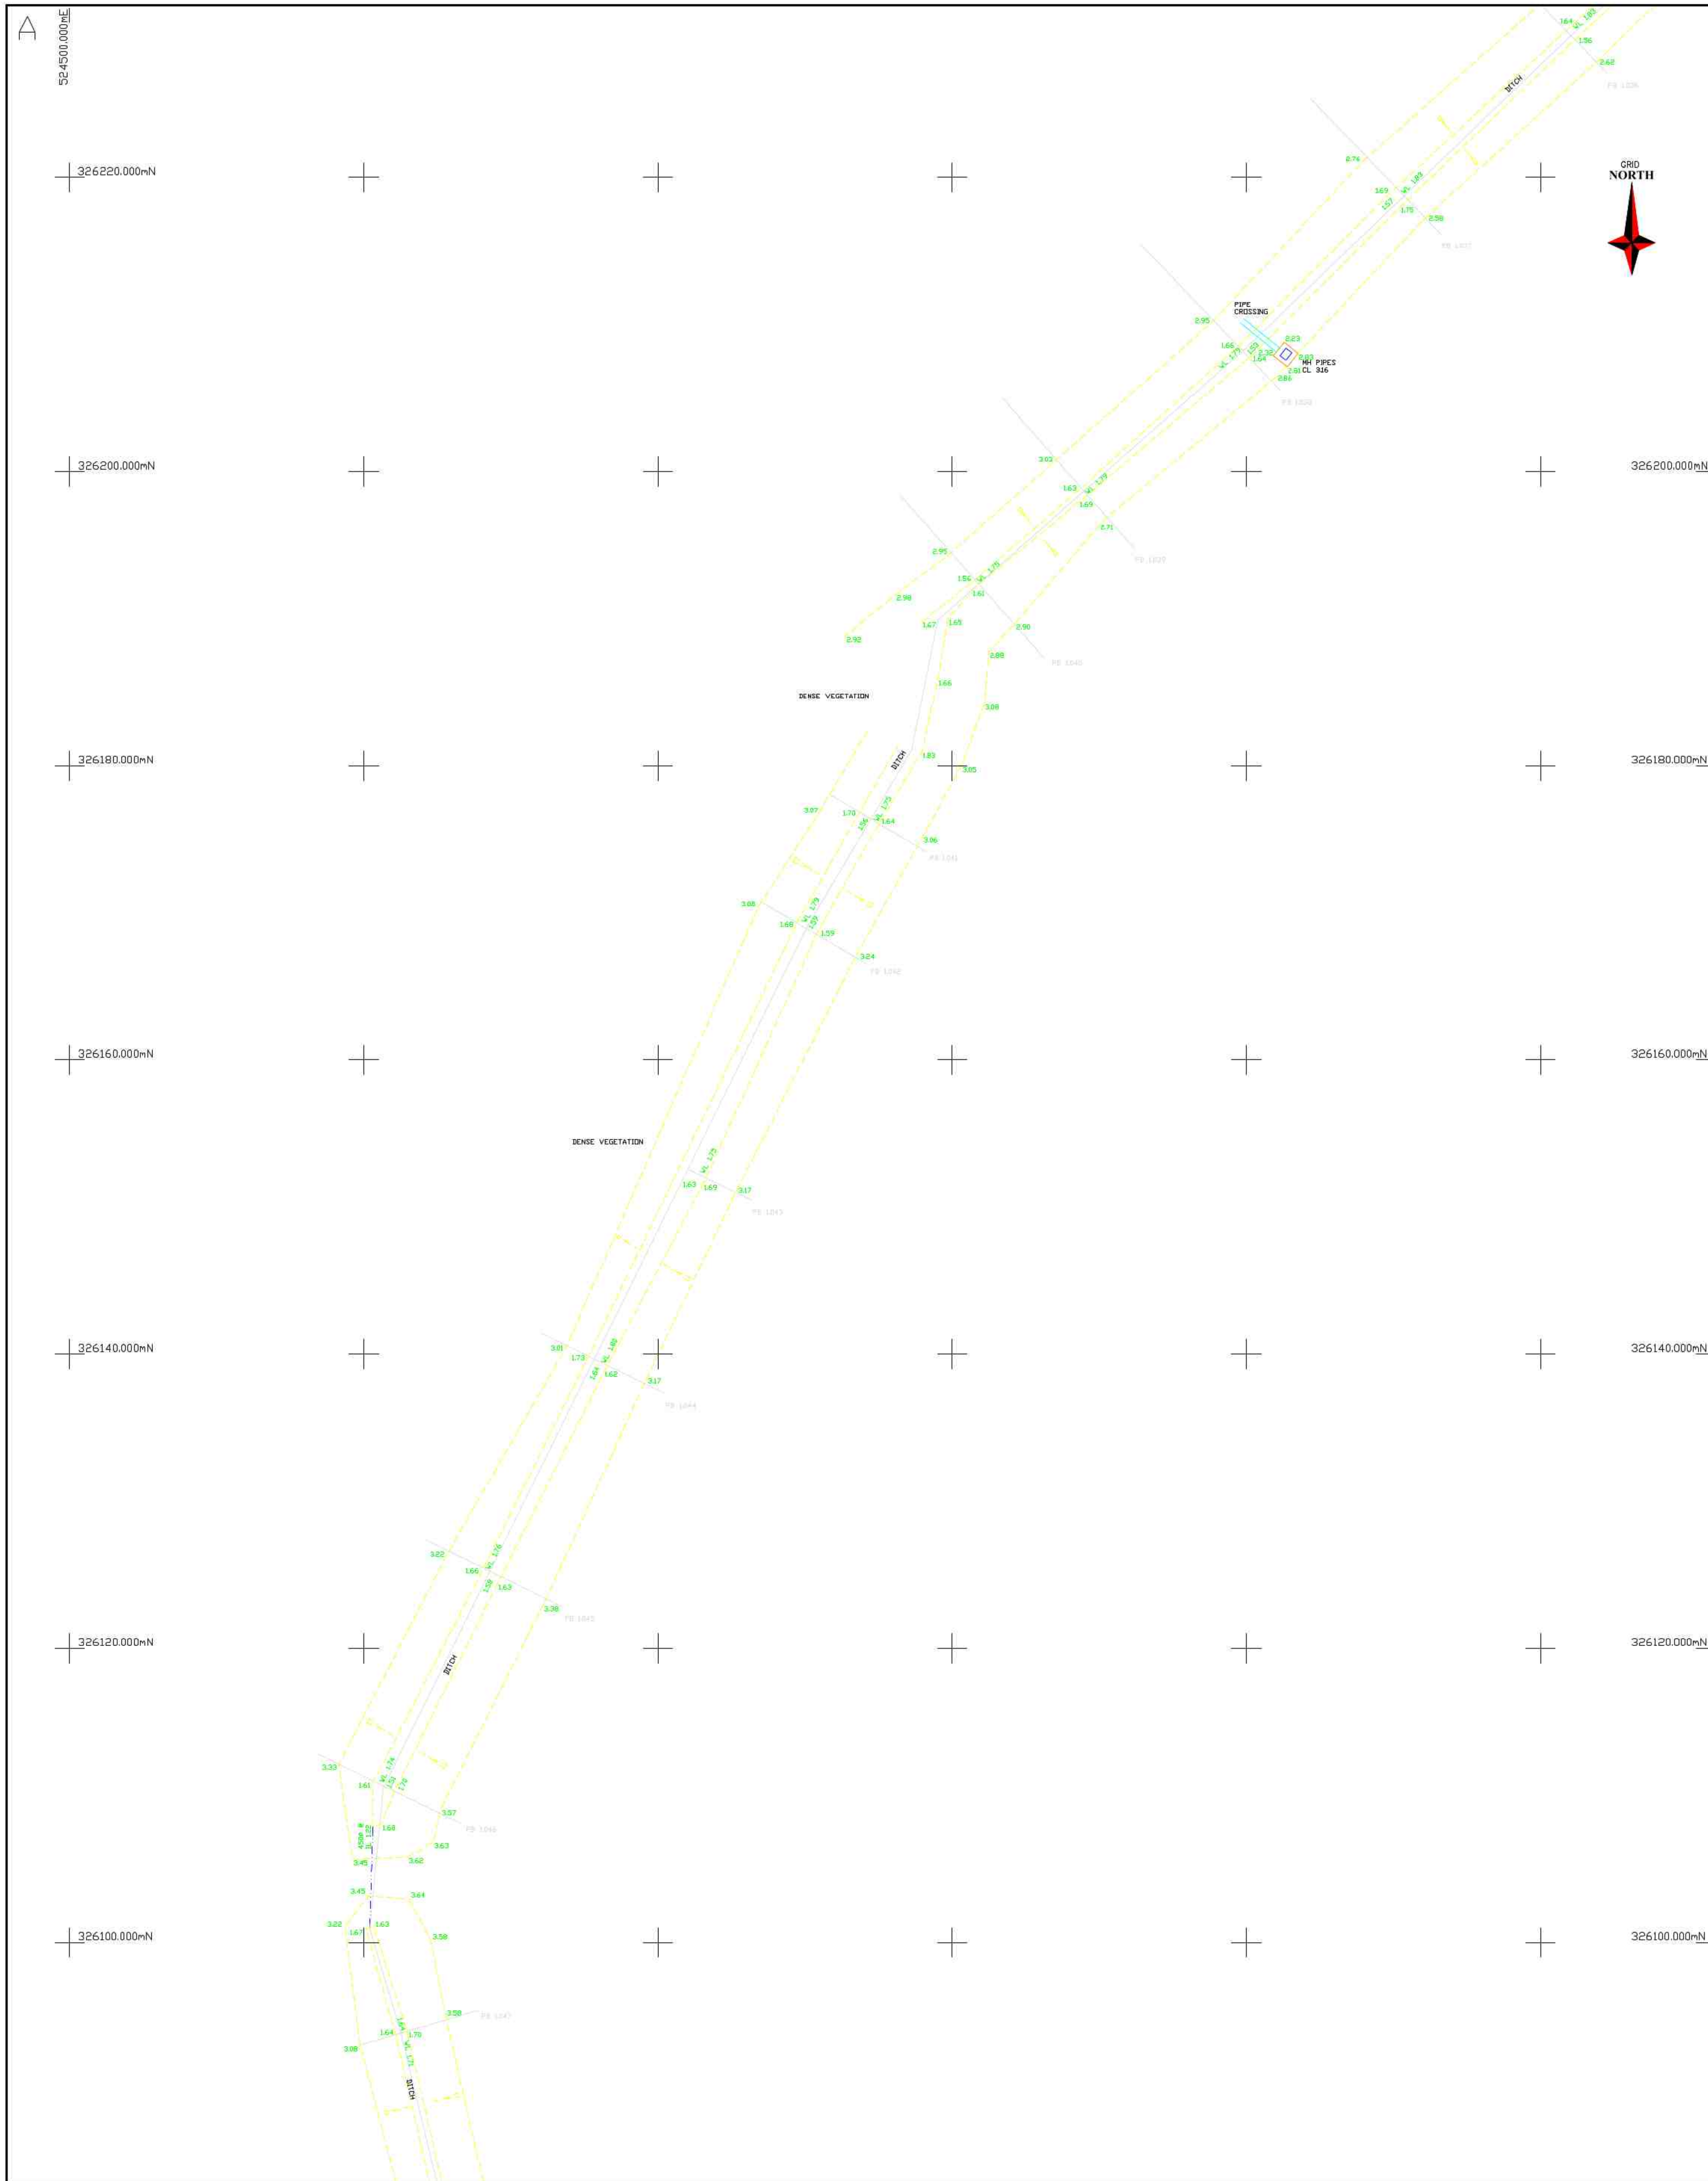[illegible]