



SITE LOCATION

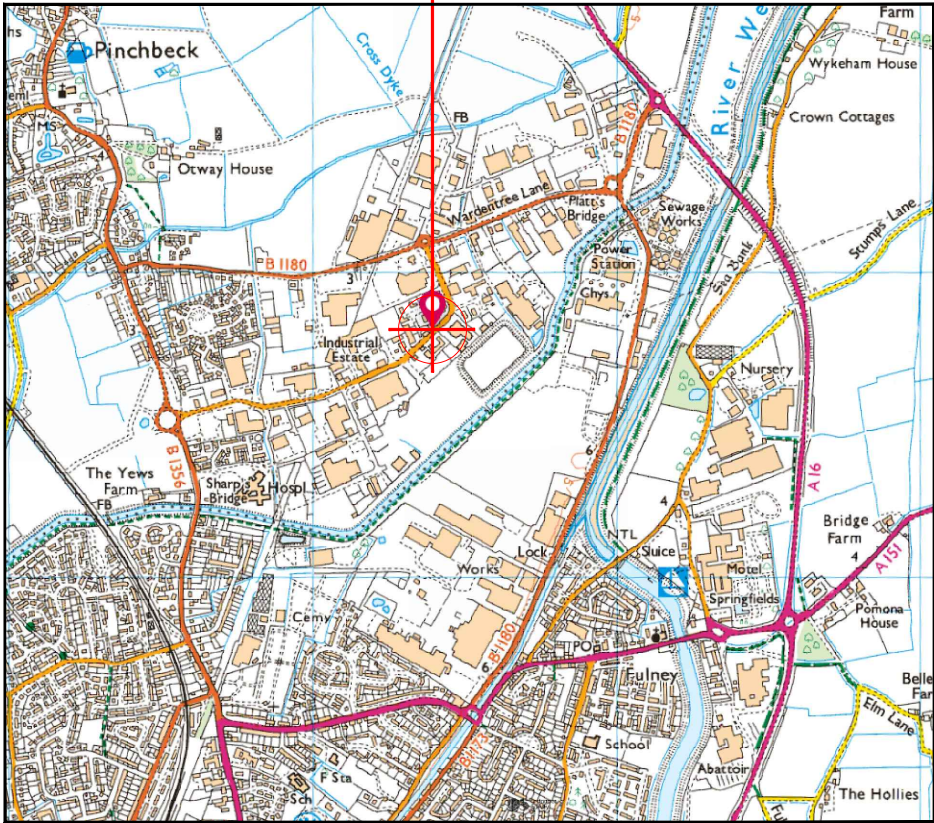


Reproduced by permission of Ordnance Survey on behalf of the Controller of His Majesty's Stationery Office
All rights reserved. © Crown Copyright licence no. 10036358

SITE AREA PLAN

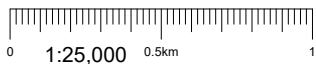


SITE PHOTOGRAPH

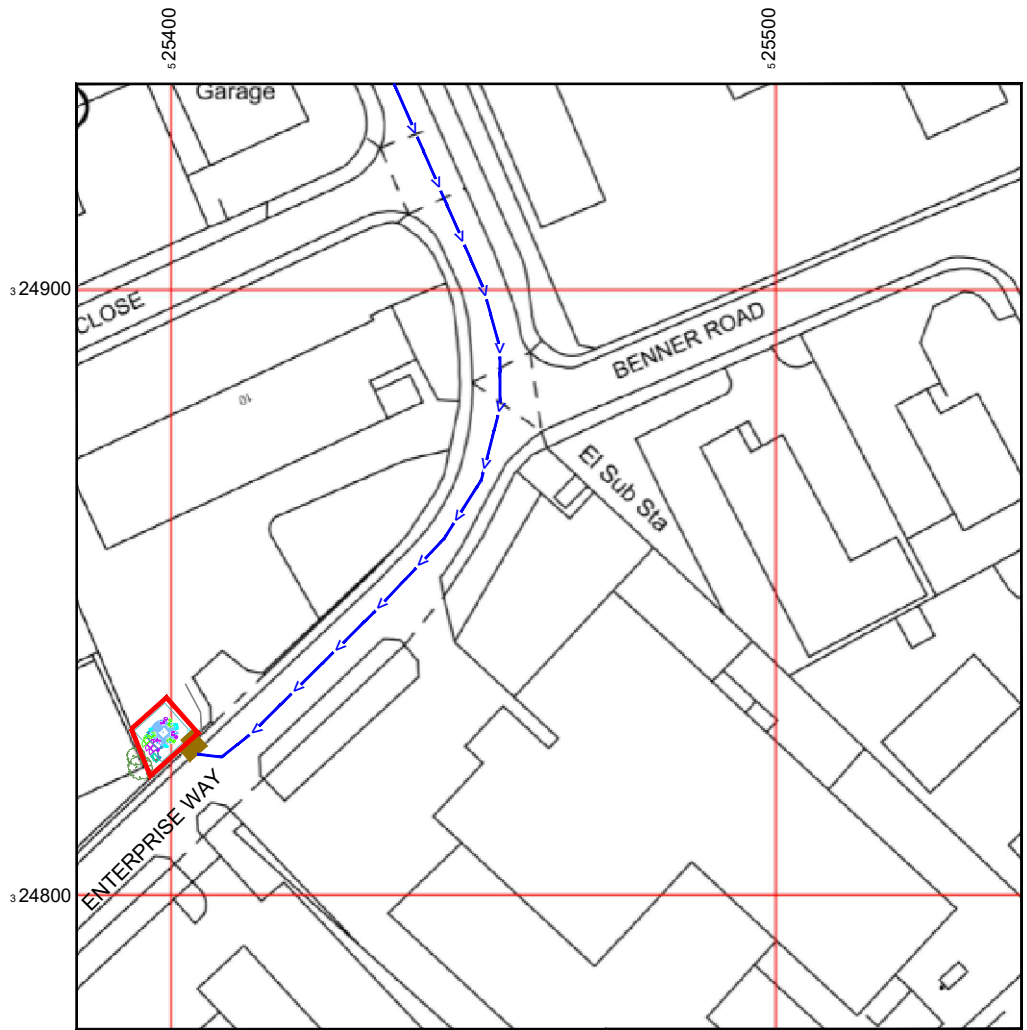

Reproduced by permission of Ordnance Survey on behalf of the Controller of His Majesty's Stationery Office
All rights reserved. © Crown Copyright licence no. 10036358

NGR E: 525401 N: 324835

SITE LOCATION PLAN

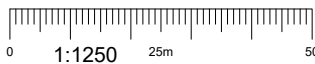

GOOGLE MAPS QR CODE

GOOGLE MAPS - <https://maps.app.goo.gl/vGhiwsmUww9NWycV6>

GOOGLE STREETVIEW - <https://maps.app.goo.gl/N8PzdTResj3Kp4Pm8>

NOTES:

1. ALL DIMENSIONS IN MM UNLESS OTHERWISE NOTED.

DIRECTIONS TO SITE:

HEAD NORTH ON A16. AFTER 0.4 MILE, AT THE ROUNDABOUT, TAKE THE 2ND EXIT ONTO LOW RD/A16. AFTER 0.7 MILE, AT THE ROUNDABOUT, TAKE THE 2ND EXIT ONTO A16. AFTER 1.2 MILES, FOLLOW B1180 AND BENNER RD. AFTER 0.9 MILE, AT THE ROUNDABOUT, TAKE THE 1ST EXIT ONTO B1180. AFTER 0.2 MILE, AT THE ROUNDABOUT, TAKE THE 2ND EXIT ONTO WARDENTREE LN/B1180. AFTER 0.4 MILE, AT THE ROUNDABOUT, TAKE THE 1ST EXIT ONTO BENNER RD. AFTER 0.2 MILES BENNER RD WILL BECOME ENTERPRISE WAY. AS THE ROAD BEARS AROUND TO THE RIGHT THE SITE LOCATION WILL BE ON THE RIGHT HAND SIDE AFTER 80 YARDS

Site Provider's
Property Boundary:



Access Route To Site:



Access Route:



Master:	MBNL / EE / H3G:	Project:	Purpose of Issue:	Issue:
M002	MBNL	NTQR	Planning	B
Date:	03/10/2024	Revision / Upgrade Description:		
Drawn:	J.Halloran	GA Drawings - Amended as per TX comments and MBNL noted		
Checked:	T. Clifford	comments on GA review		
Approved:	M. Venner			
Master:	MBNL / EE / H3G:	Project:	Purpose of Issue:	Issue:
M001	MBNL	NTQR	Planning	A
Date:	17/09/2024	Revision / Upgrade Description:		
Drawn:	J.Halloran	GA Drawings - First Issue		
Checked:	T. Clifford			
Approved:	M. Venner			



Hutchison 3G UK Limited
Green Park, 450 Longwater Avenue
Reading, RG30 3UR
Tel: 01628 765 900
Fax: 01628 765 901

H3G Base Station Information line:
0845 6043000
Available 8am-8pm Monday to Friday



Hatfield Business Park
Hatfield
Hertfordshire
AL10 9BW
Tel: 01707 315000
Fax: 01707 319001



Mobile Broadband Network Limited
Sixth Floor, Thames Tower, Station Road, Reading, RG1 1LX



UNIT E3 PITTS CLEAVE INDUSTRIAL ESTATE, TAVISTOCK, DEVON, PL19 0PW
sales@beaconcomms.co.uk Tel: +44 (0)1822 610610

Site Name:	ENTERPRISE WAY		
Site ID:	1732862		
Address:	ENTERPRISE WAY, BENNER ROAD INDUSTRIAL ESTATE PINCHBECK CP, SOUTH HOLLAND LINCOLNSHIRE PE11 3YR		
Title:	002 SITE LOCATION PLAN		
Project:	MBNL NTQR		
Purpose of Issue:	PLANNING		
EE Cell ID:	20427	MBNL Cell ID:	SHO042
3UK Cell ID:	-		
Master Drawing No:	1732862_SHO042_20427_M002		
Issue:	B		