



100mm

50mm

10mm

SP  
OWNED  
COMPOUND  
+0m AGL

EXISTING 2100mm HIGH PALISADE FENCING  
FOR SP COMPOUND SECURITY

GROUND  
LEVEL

ACCESS  
WAY  
+0m AGL

LAMPOST  
+8.0m  
AGL

EXISTING UTILITY PAVEMENT  
CHAMBER COVER


PAVEMENT  
+0m AGL

EXISTING 2100mm HIGH CHAINLINK FENCING WITH  
3 STRANDS OF BARBED WIRE FOR SP COMPOUND  
SECURITY

ENTERPRISE WAY (30 MPH)

ELEVATION A

EXISTING SITE PLAN

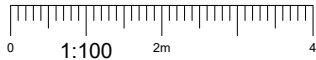

NOTES:

1. ALL DIMENSIONS ARE IN MM UNLESS OTHERWISE STATED
2. DRAWING TO BE READ IN CONJUNCTION WITH ALL RELEVANT DRAWINGS AND SPECIFICATIONS
3. DO NOT SCALE DRAWINGS, ALL DIMENSION TO BE CHECKED ON SITE. ALL DIMENSIONS SHOWN ON EXISTING STRUCTURES ARE APPROXIMATE AND THE CONTRACTOR IS TO OBTAIN ALL EXACT SITE DIMENSIONS NECESSARY TO CARRY OUT PROPOSED WORKS
4. DUCT ROUTES ARE SHOWN INDICATIVELY, ACTUAL ROUTES TO BE DETERMINED ON SITE
5. ALL DISCREPANCIES TO BE REPORTED TO THE DESIGN ENGINEER

|           |                  |                                                                               |                   |        |
|-----------|------------------|-------------------------------------------------------------------------------|-------------------|--------|
| Master:   | MBNL / EE / H3G: | Project:                                                                      | Purpose of Issue: | Issue: |
| M002      | MBNL             | NTQR                                                                          | Planning          | B      |
| Date:     | 03/10/2024       | Revision / Upgrade Description:                                               |                   |        |
| Drawn:    | J.Halloran       | GA Drawings - Amended as per TX comments and MBNL noted comments on GA review |                   |        |
| Checked:  | T. Clifford      |                                                                               |                   |        |
| Approved: | M. Venner        |                                                                               |                   |        |
| Master:   | MBNL / EE / H3G: | Project:                                                                      | Purpose of Issue: | Issue: |
| M001      | MBNL             | NTQR                                                                          | Planning          | A      |
| Date:     | 17/09/2024       | Revision / Upgrade Description:                                               |                   |        |
| Drawn:    | J.Halloran       | GA Drawings - First Issue                                                     |                   |        |
| Checked:  | T. Clifford      |                                                                               |                   |        |
| Approved: | M. Venner        |                                                                               |                   |        |



Hutchison 3G UK Limited  
Green Park, 450 Longwater Avenue  
Reading, RG30 3UR  
Tel: 01628 765 000  
Fax: 01628 765 001  
  
H3G Base Station Information line:  
0845 6043000  
Available 8am-8pm Monday to Friday



Hatfield Business Park  
Hatfield  
Hertfordshire  
AL10 9BW  
  
Tel: 01707 315000  
Fax: 01707 319001



Mobile Broadband Network Limited  
Sixth Floor, Thames Tower, Station Road, Reading, RG1 1LX



BEACONCOMMS

UNIT E3 PITTS CLEAVE INDUSTRIAL ESTATE, TAVISTOCK, DEVON, PL19 0PW  
sales@beaconcomms.co.uk  
Tel: +44 (0)1822 610610

|                    |   |               |        |
|--------------------|---|---------------|--------|
| Site Name:         | ENTERPRISE WAY                                                                                                 |               |        |
| Site ID:           | 1732862   |               |        |
| Address:           | ENTERPRISE WAY,<br>BENNER ROAD INDUSTRIAL<br>ESTATE PINCHBECK CP,<br>SOUTH HOLLAND<br>LINCOLNSHIRE<br>PE11 3YR |               |        |
| Title:             | 100 EXISTING SITE PLAN                                                                                         |               |        |
| Project:           | MBNL NTQR   |               |        |
| Purpose of Issue:  | PLANNING   |               |        |
| EE Cell ID:        | 20427   | MBNL Cell ID: | SHO042 |
| 3UK Cell ID:       | -   |               |        |
| Master Drawing No: | 1732862_SHO042_20427_M002                                                                                      |               |        |
| Issue:             | B   |               |        |