




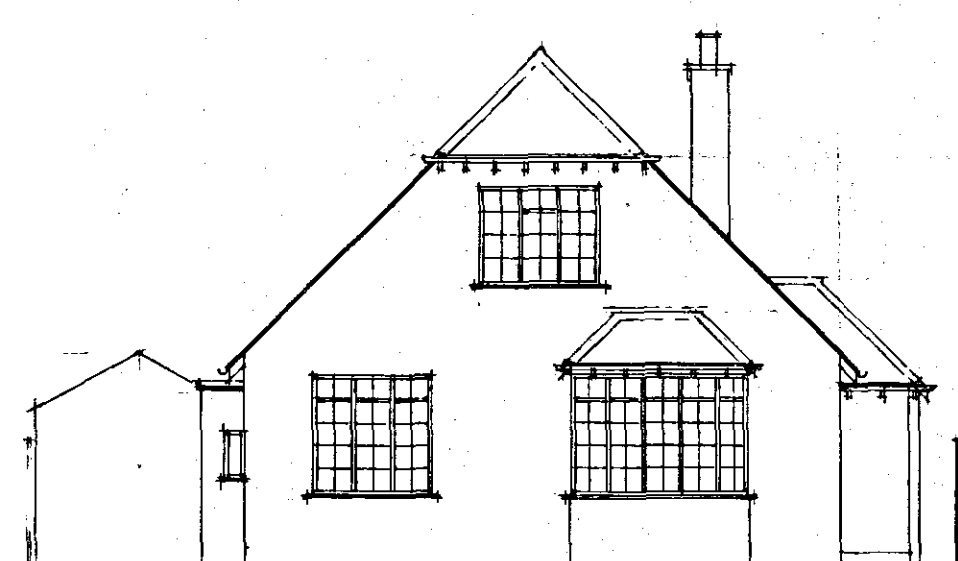


WEST ELEVATION

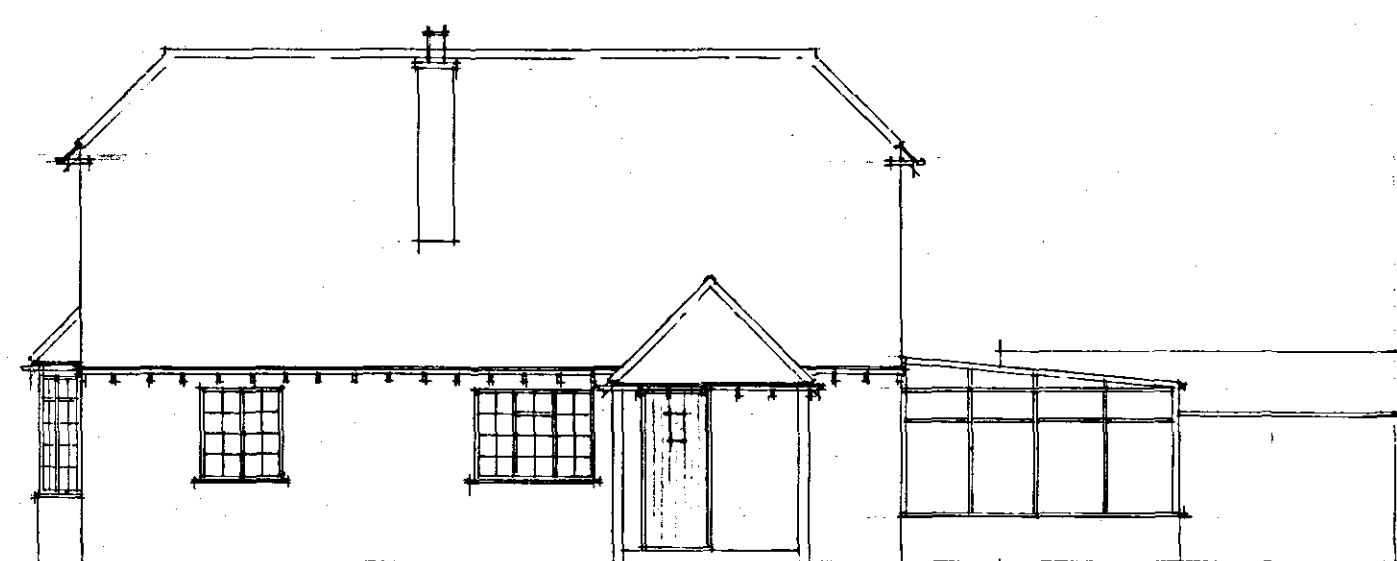

SOUTH ELEVATION

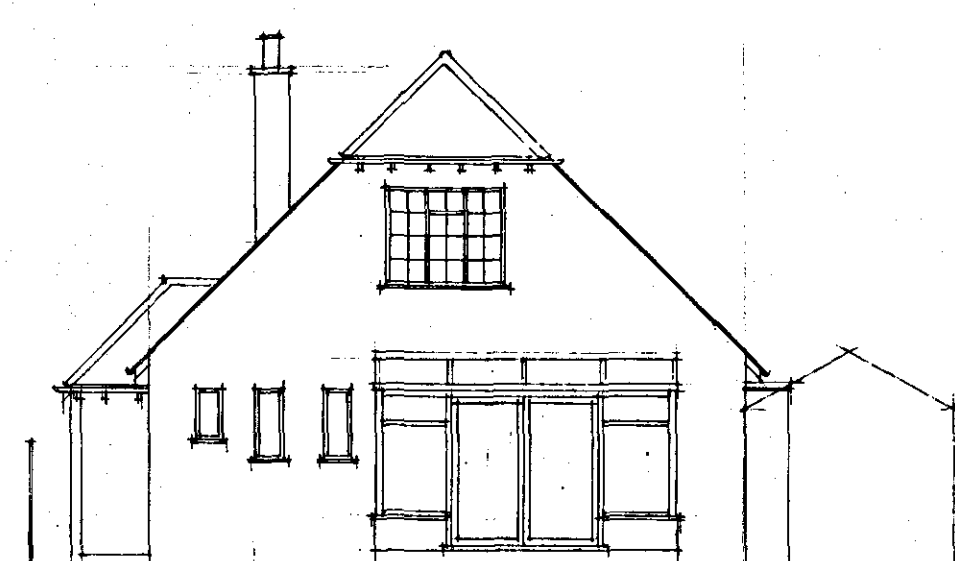


EAST ELEVATION

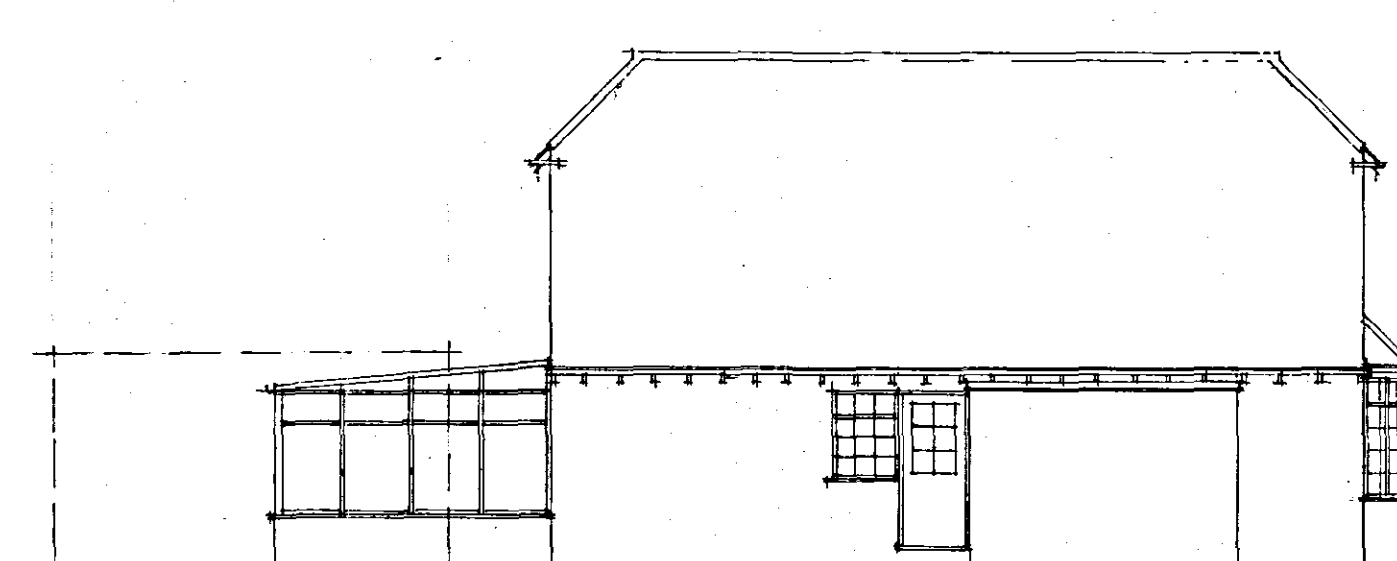

NORTH ELEVATION



WEST ELEVATION

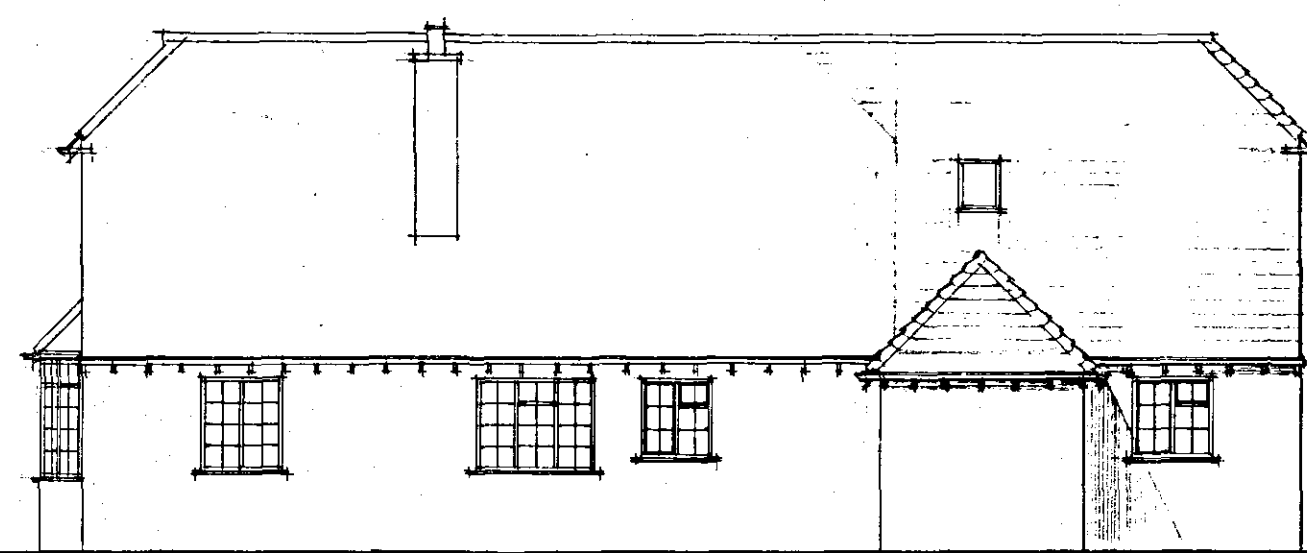

SOUTH ELEVATION



EAST ELEVATION



NORTH ELEVATION

- NOTE :
- Walls - to be cavity wall with paint finished render to match extg.
 - Roof - to be plain clay tiles (rosemarys) to match extg.
 - Windows - to be PVC (white) to match extg.

AMENDED PLAN

Ref. A1

SKDC
Planning & Development
24 MAR 2006
Ref: 0146/06

Contractor To Check All Dimensions
On Site Before Work Commences.

Rev.	Date	Int.	Revision Details
A	03/06/06		Planning Revisions.

PODDINGTONS

Architectural Design Consultants

Unit 7, The Flaxmill, Flaxmill Lane, Pinchbeck,
Spalding, Lincs. PE11 3XQ.
Tel: 01775 720866 Fax: 01775 720877

Project:
PROPOSED EXTENSION &
ALTERATIONS AT
122 SPALDING ROAD,
PINCHBECK, SPALDING
FOR MR & MRS LEIGH

Drawing:
EXTN. & PROPOSED ELEVATIONS

Scale:

1:100

Drawing No.

3262/03A

Drawn: rpm

Date: JAN 06

Rev.

A