
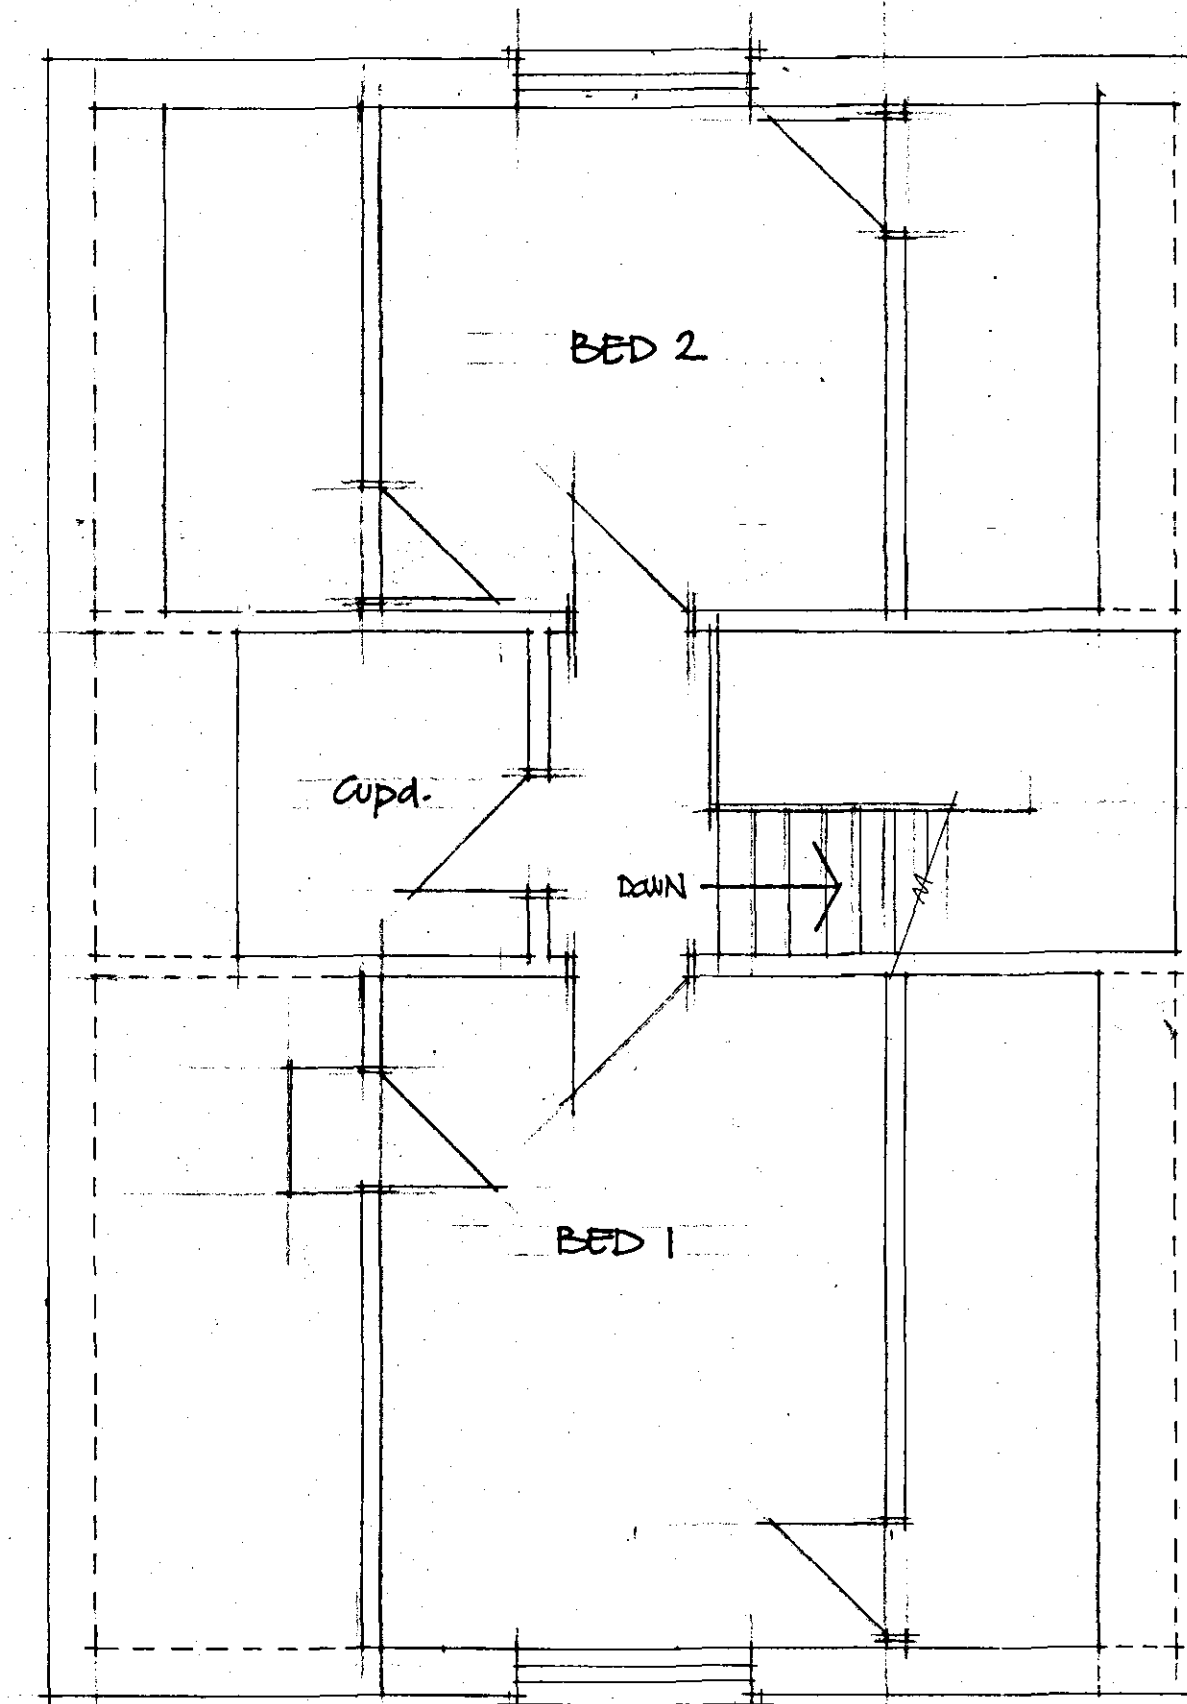


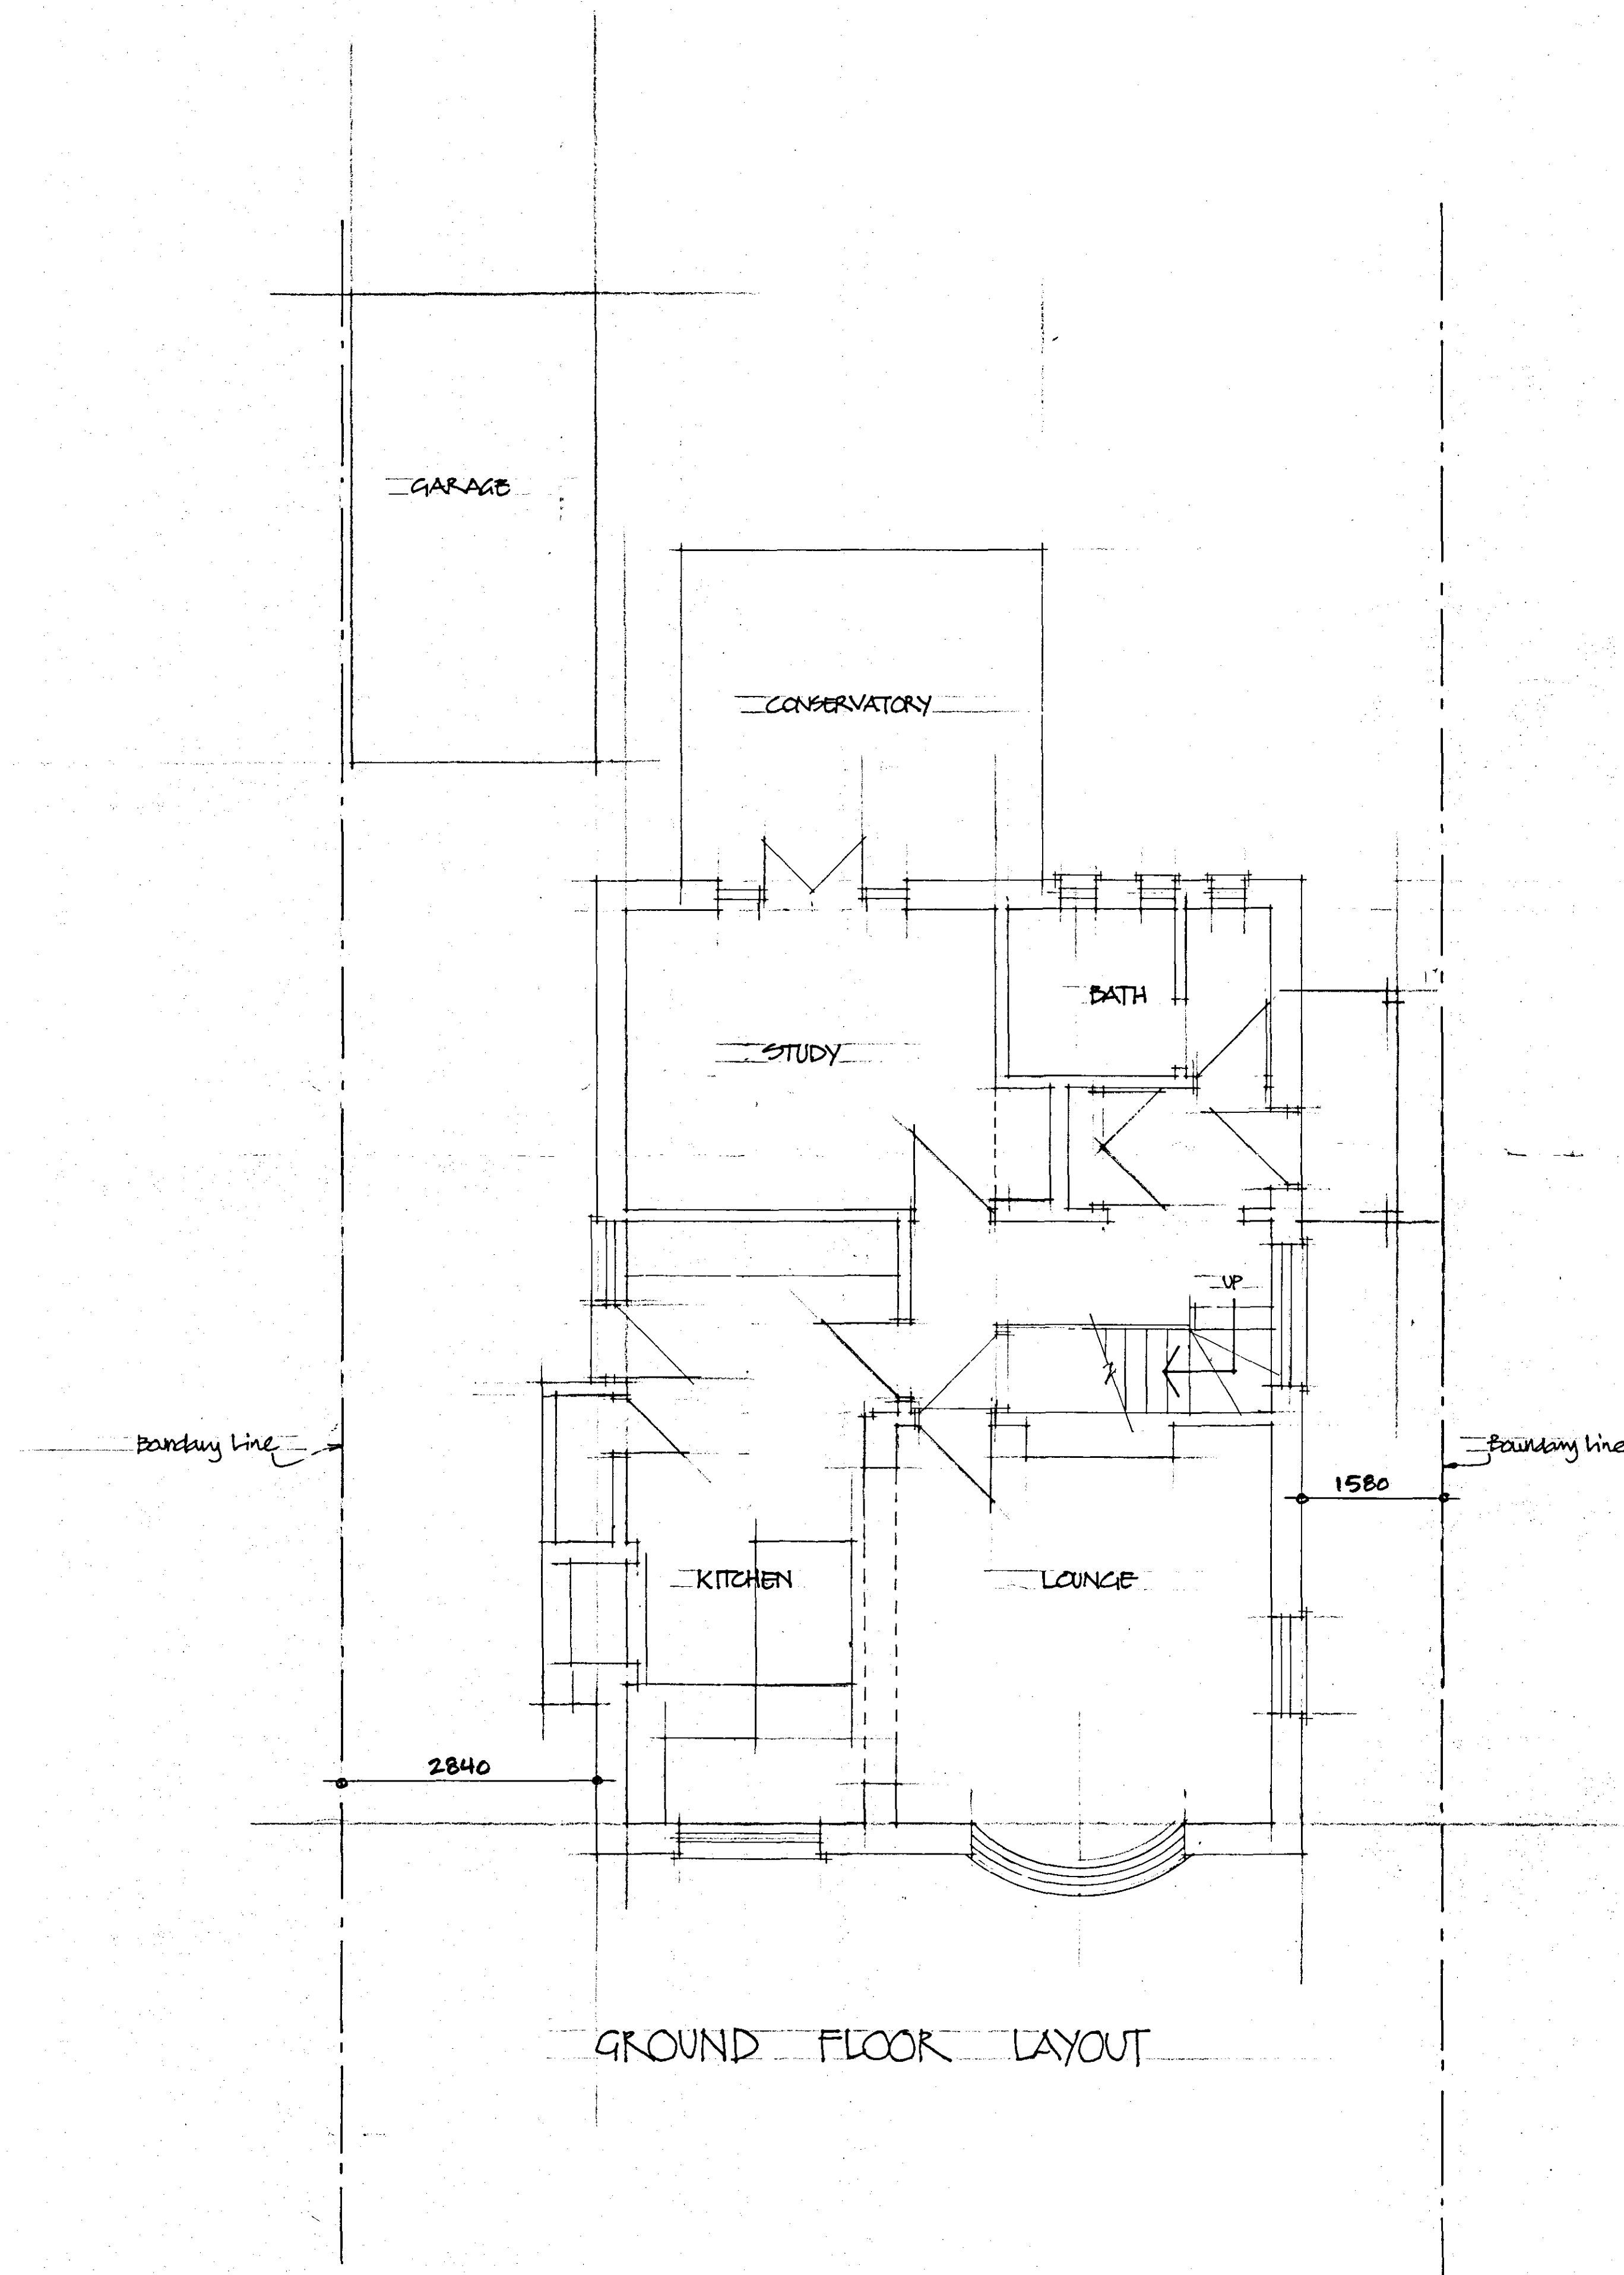

0146/06
02 FEB 2006
0146/06

**DETERMINED
PLAN**

Rev A - 07/02/06 Dimensions added

Contractor To Check All Dimensions
On Site Before Work Commences.

Rev.	Date	Init.	Revision Details

PODDINGTONS

Architectural Design Consultants

Unit 7, The Flaxmill, Flaxmill Lane, Pinchbeck,
Spalding, Lincs. PE11 3XQ.
Tel: 01775 720866 Fax: 01775 720877

Project:
PROPOSED EXTENSION &
ALTERATIONS AT
122 SPALDING ROAD,
PINCHBECK, SPALDING,
FOR MR & MRS LEIGH

Drawing:
EXTG FLOOR LAYOUTS

Scale:
1:50

Drawn: JPM
Date: JAN 06

Drawing No.
3262/01

Rev. A