


- A Signage to be secured at the entrance in to the play space. Exact wording and design to be confirmed
- B Site leveling and groundworks by others
- C Softworks by others
- D Pathways by others
- E Premium grade turf
- F Self binding gravel to 50mm depth, laid over MOT type 1 retained with timber edging
- G Mounding works up to 0.5m height created using spoil generated on site. Additional suitable fill and topsoil by others if required
- H Grass matting 'ecosmart' safer surfacing to areas where CFH is greater than 0.6m or required to reduce wear.
- I Timber post and 3 rail fencing, 1.0m high
- J Timber gate to match post and rail fencing, 1.0m high, 1.2m wide
- K 5m Buffer from residential dwellings

A	12/02/21	Design Amendments	LB
Revision			

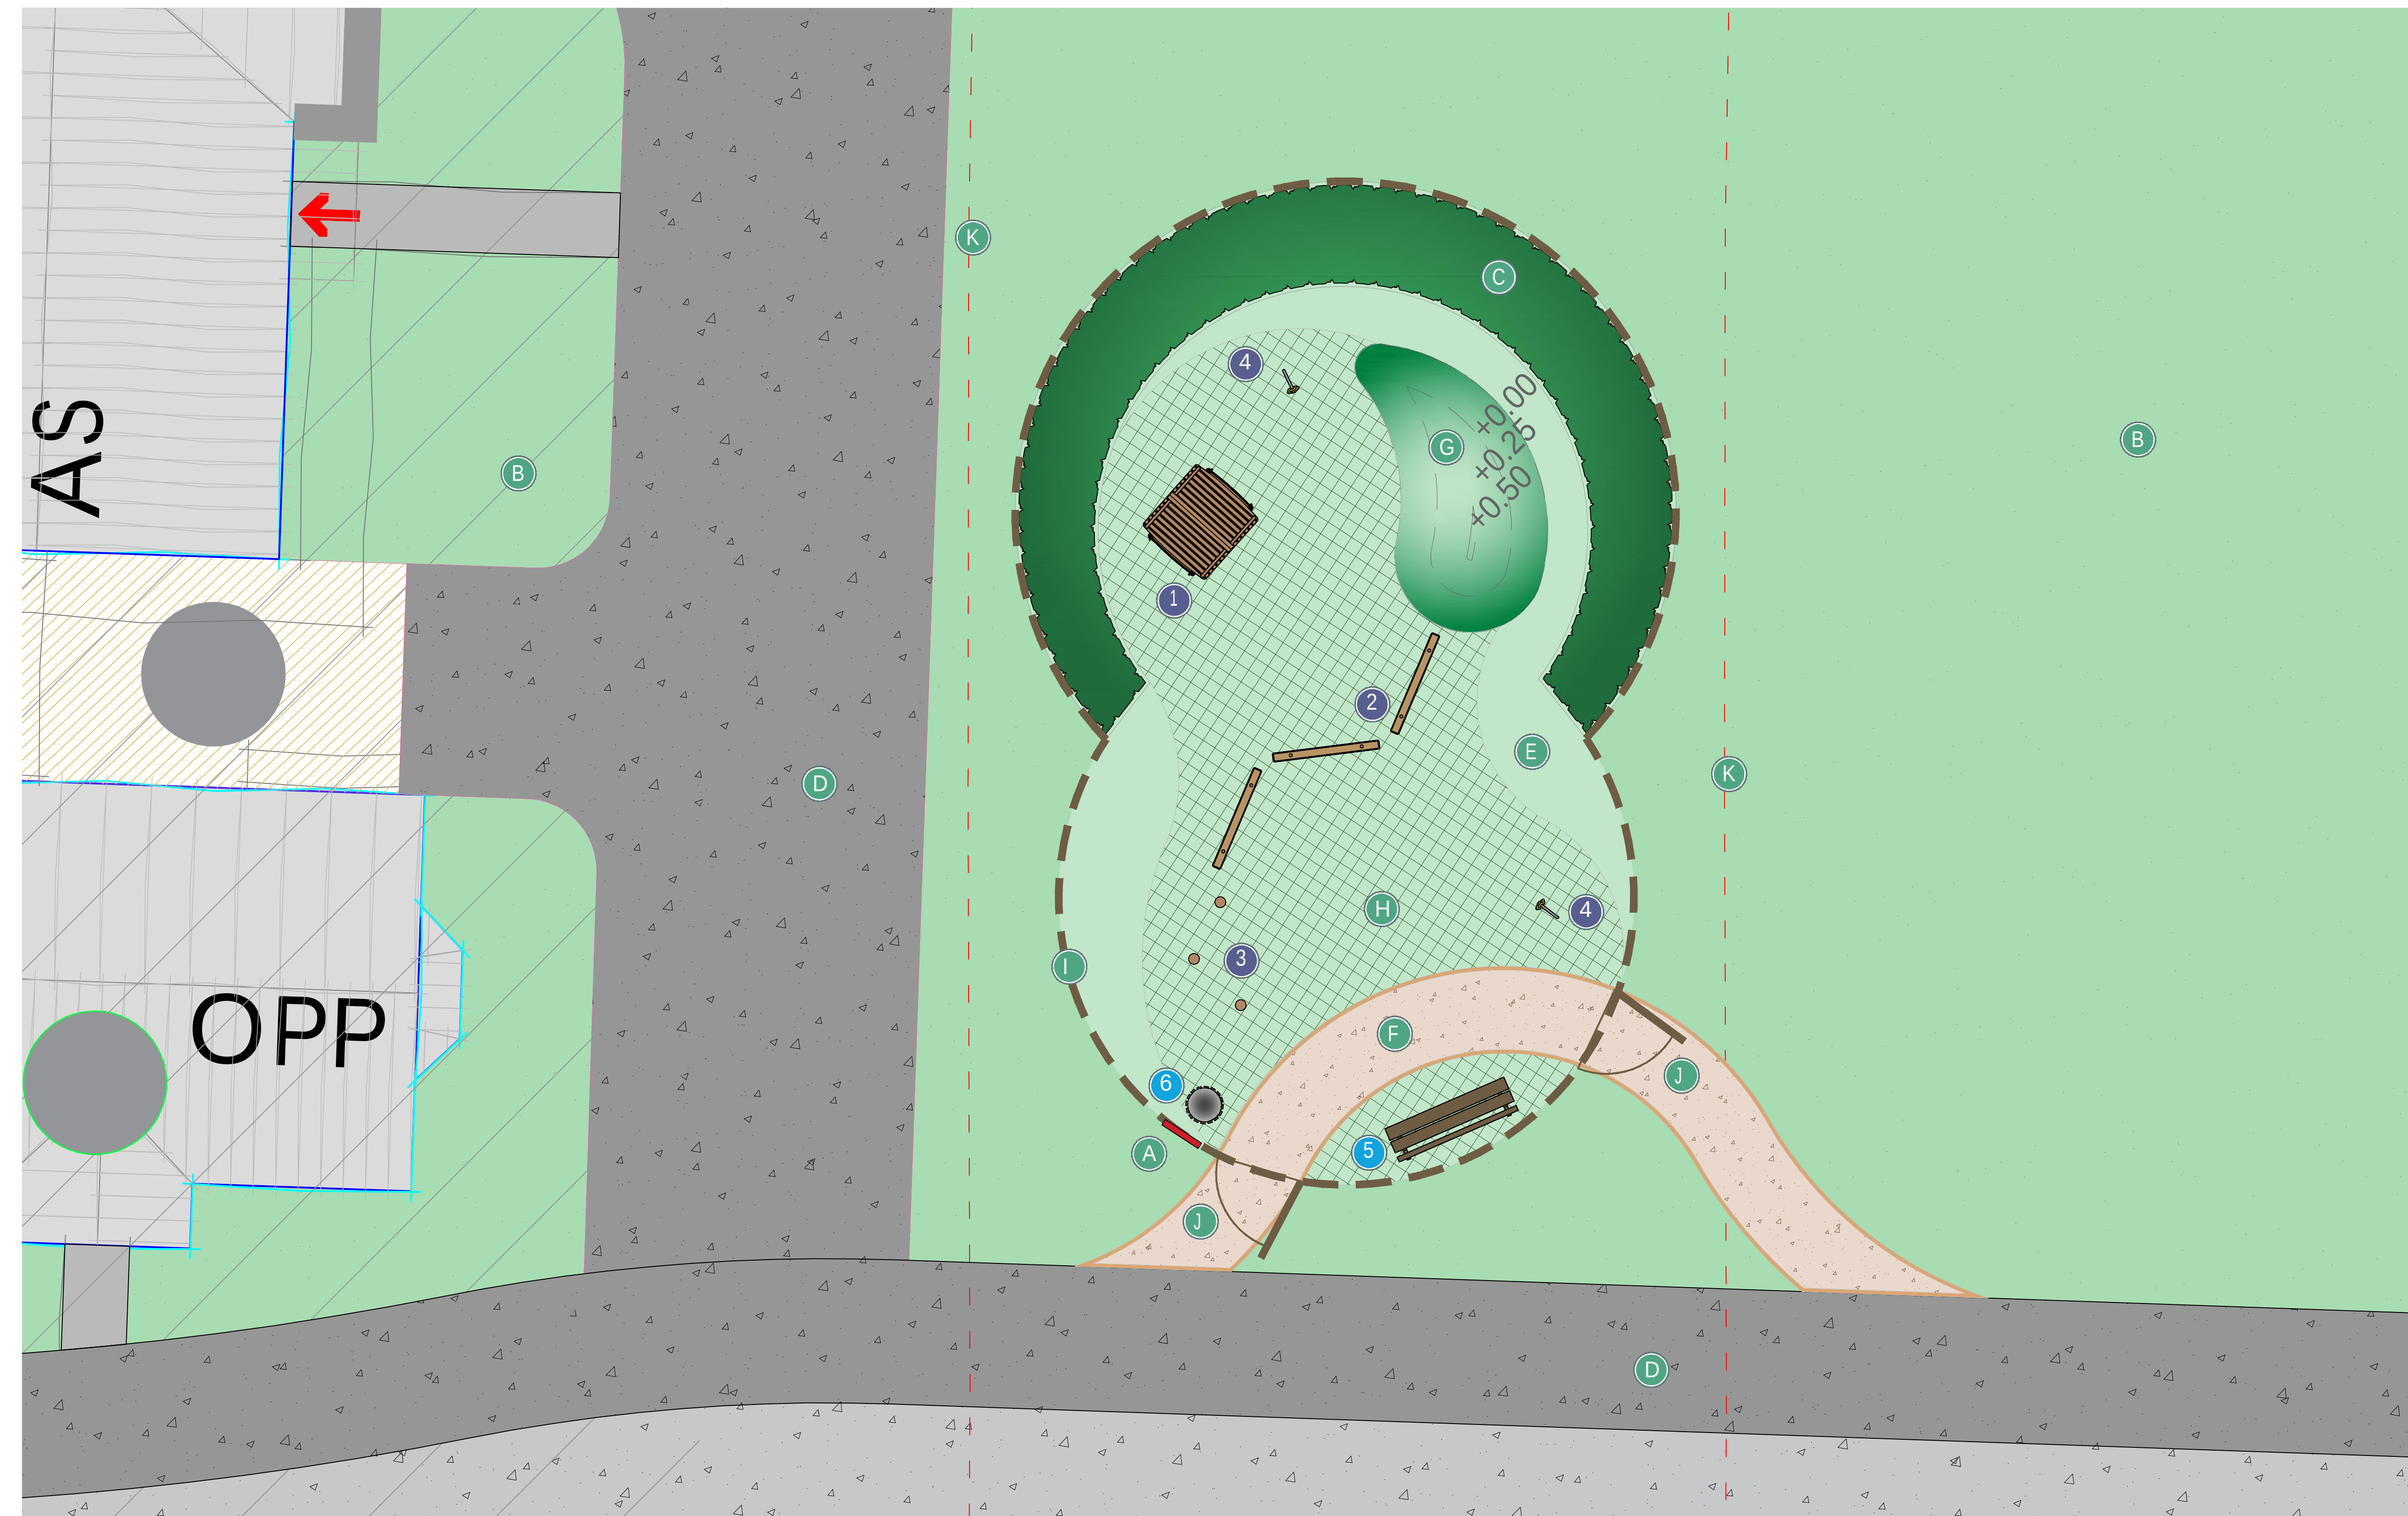

Playforce
Play Cabin with Apex Timber Roof & Benches
Code: PDHH008-B-WD




Playforce
Zig Zag Balance Beam
Code: PLTT049-C-NA



Playforce
Timber Stepping Post
Code: PLTT201-A-NA




Vinci Play
Friendly Flowers
Code: PVL3007-B-S

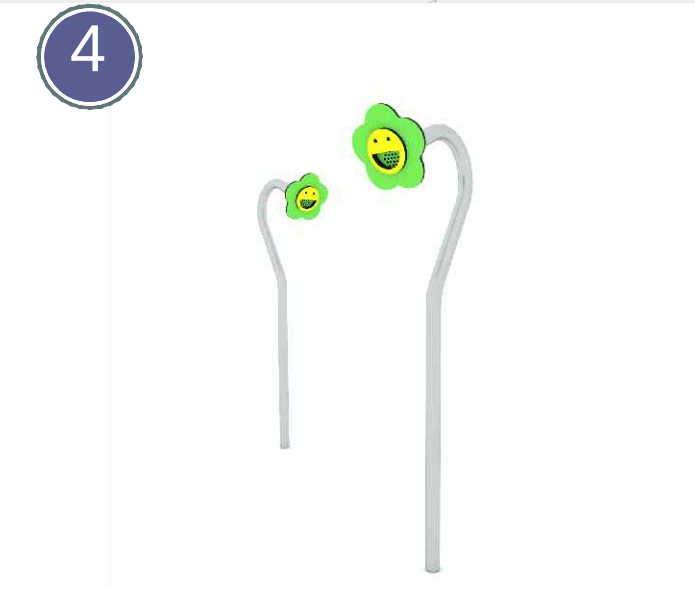

Orchard Street Furniture
Russett Seat with Arms
Code: Rus1BSAR



Orchard Street Furniture
Tydeman Litter Bin
Code: TydeLB

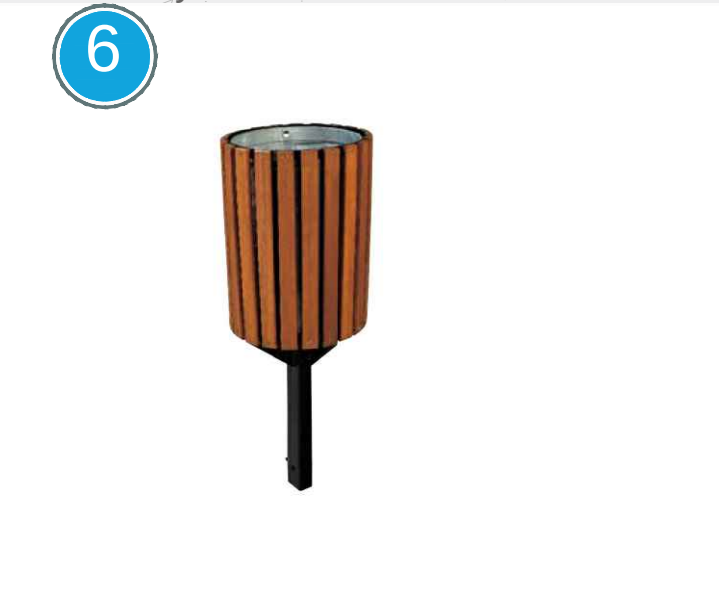

Images are an indicative representation, colours and specification subject to variation