


Room Schedule		
Room	Area (m²)	Area (ft²)
Living	16.54 m²	178 ft²
Kitchen	9.66 m²	104 ft²
Dining	7.50 m²	81 ft²
Hall	6.87 m²	74 ft²
Family	5.02 m²	54 ft²
Utility	3.14 m²	34 ft²
W/C	2.03 m²	22 ft²
Cup'd	1.35 m²	15 ft²
Cup'd	0.94 m²	10 ft²
Bed 1	13.11 m²	141 ft²
Bed 2	10.00 m²	108 ft²
Bed 3	7.63 m²	82 ft²
Bed 4	7.54 m²	81 ft²
Landing	4.15 m²	45 ft²
Bath	3.81 m²	41 ft²
Ensuite	2.88 m²	31 ft²
Cup'd	0.97 m²	10 ft²

Revision Schedule		
Rev	Date	Description
K	08 Oct 2020	See Amendment Schedule

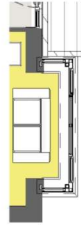

3 Ground Floor Bay (CT, CW & TT ONLY)
1 : 100



4 First Floor Bay (CT, CW & TT ONLY)
1 : 100

PLANNING / LAND
Bellway
www.bellway.co.uk
Bellway Group Technical
Woolington House, Woolington
Newcastle upon Tyne NE13 8BF
Tel: 0191 217 0717

Project
The Artisan Collection
2018 Issue
Working Drawings

Drawing Title
The Scrivener
4B-2S-AT
1214 ft² | 4b Det | All Traditional Variants
Planning Layouts

Drawn By	First Issue Date	Scale(s)
BLK	01 Oct 2018	1 : 100
Job No	Orig Status	Revision
	Construction	K
Drawing No.	A/1214/00/AT/01	

Do not scale - if in doubt, ask