


Room Schedule		
Room	Area (m²)	Area (ft²)
Living	18.11 m²	195 ft²
Kitchen / Dining	13.91 m²	150 ft²
Hall	2.06 m²	22 ft²
W/C	1.68 m²	18 ft²
Cup'd	0.77 m²	8 ft²
Bed 1	9.31 m²	100 ft²
Bed 2	7.79 m²	84 ft²
Landing	4.57 m²	49 ft²
Bed 3	4.41 m²	48 ft²
Bath	4.38 m²	47 ft²
Ensuite	3.40 m²	37 ft²
Cup'd	0.86 m²	9 ft²

Revision Schedule		
Rev	Date	Description
G	22 Sep 2020	See Amendment Schedule

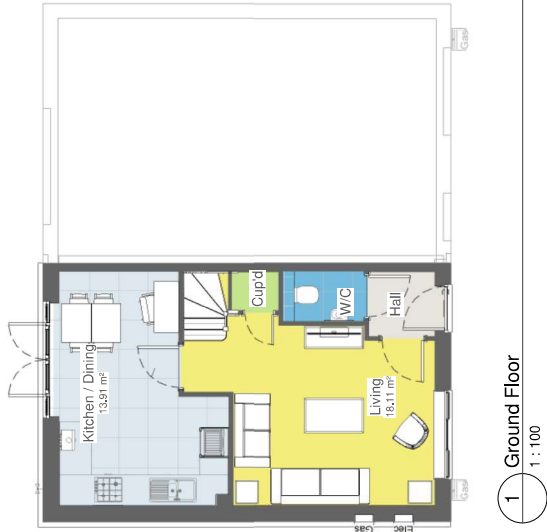

PLANNING / LAND
Bellway
www.bellway.co.uk
Bellway Group Technical
Woolington House, Woolington
Newcastle upon Tyne NE13 8BF
Tel: 0191 217 0717 | Fax: 0191 236 6230

Project
The Artisan Collection
2018 Issue
Working Drawings

Drawing Title
The Tailor
TA-3B-2S-AT
802 ft² | 3b Semi / Terr | All Traditional Variants
Planning Layouts

Drawn By	First Issue Date	Scale(s)
DL	01 Oct 2018	1 : 100
Job No	Orig Status	Revision
	Construction	G
Drawing No. A/802/00/AT/01		

Do not scale - if in doubt, ask