


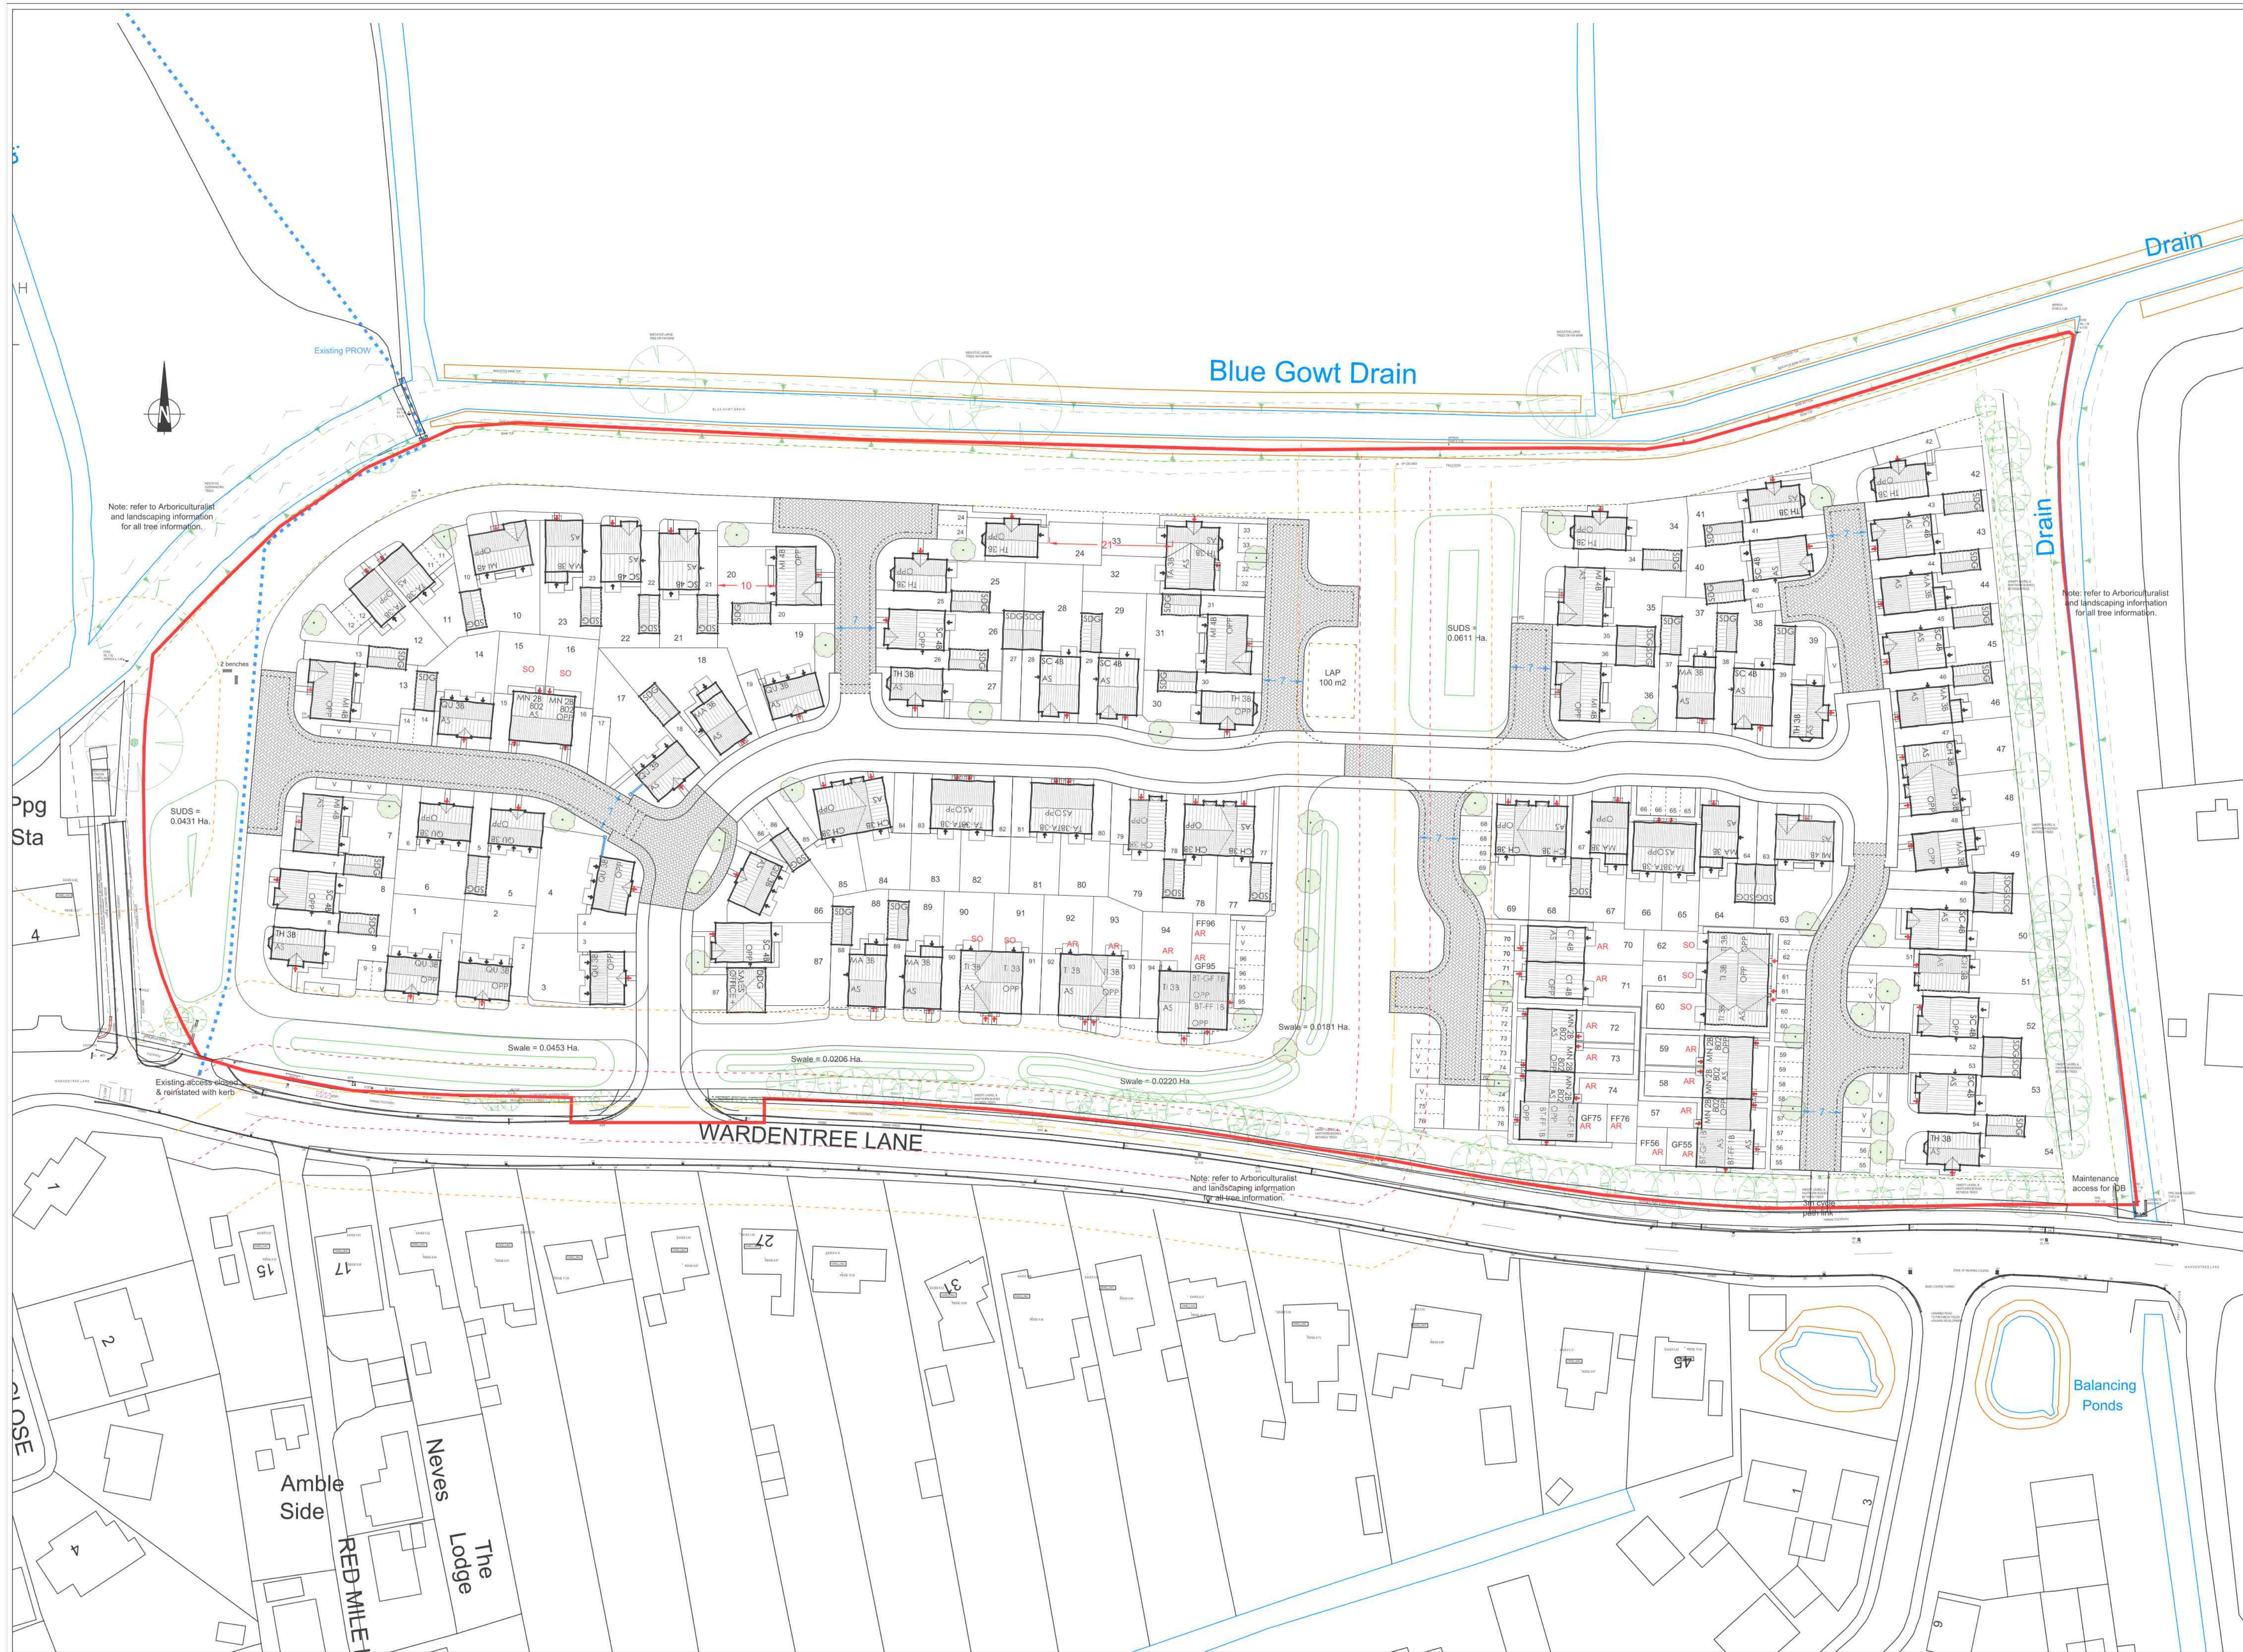

HOUSE TYPE SCHEDULE

TA - Tallor - 3B	9
TH - Thesplan - 3B	11
CH - Chandler - 3B	10
QU - Quiller - 3B	10
MA - Mason - 3B	10
SC - Scrivener - 4B	14
MI - Milliner - 4B	8
TOTAL MKT HOMES	72
BT-GF - Stationer - 1B2P AR	3
BT-FF - Bookbinder - 1B2P AR	3
MN - Manciple - 2B4P AR	6
MN - Manciple - 2B4P SO	2
TI - Tillman - 3B4P AR	3
TI - Tillman - 3B4P SO	5
CT - Cartographer - 4B5P AR	2
TOTAL AH HOMES	24
GRAND TOTAL	96

SUDs in POS = 0.2103 Ha.
POS exc. SUDs = 0.9205 Ha.
POS Total = 1.1308 Ha.

F. 01/12/21 Highway amendments.
E. 14/09/21 Highway amendments.
D. 27/07/21 H4 mix amended.
C. 10/06/21 Swales / SUDs amended.
B. 03/06/21 LPA amendments.
A. 11/05/21 LPA amendments.

LMC - Architect Limited
87 Main Street, Lyddington,
Rutland, LE15 9LS

Tel/Fax 01572 820185
Mobile 07985 943743

Client:
Bellway Homes Limited (Eastern Counties)

Title:
Land off
Wardentree Lane
Pinchbeck, Spalding

Drawing:
Planning Site Layout

Scales:	Sheet Size:	Date:	Drawn:
1:500	A1	26/01/21	LMC
Drawing Number:		Rev:	
487-SK-01		F	

Do not scale off or measure from this drawing.
All dimensions should be reported to the architect. This drawing must
be read in conjunction with the specification and relevant details.
All intellectual property rights are the sole right of LMC or LMC Group Ltd.

APP 100
APP 101
APP 102
APP 103
APP 104
APP 105