


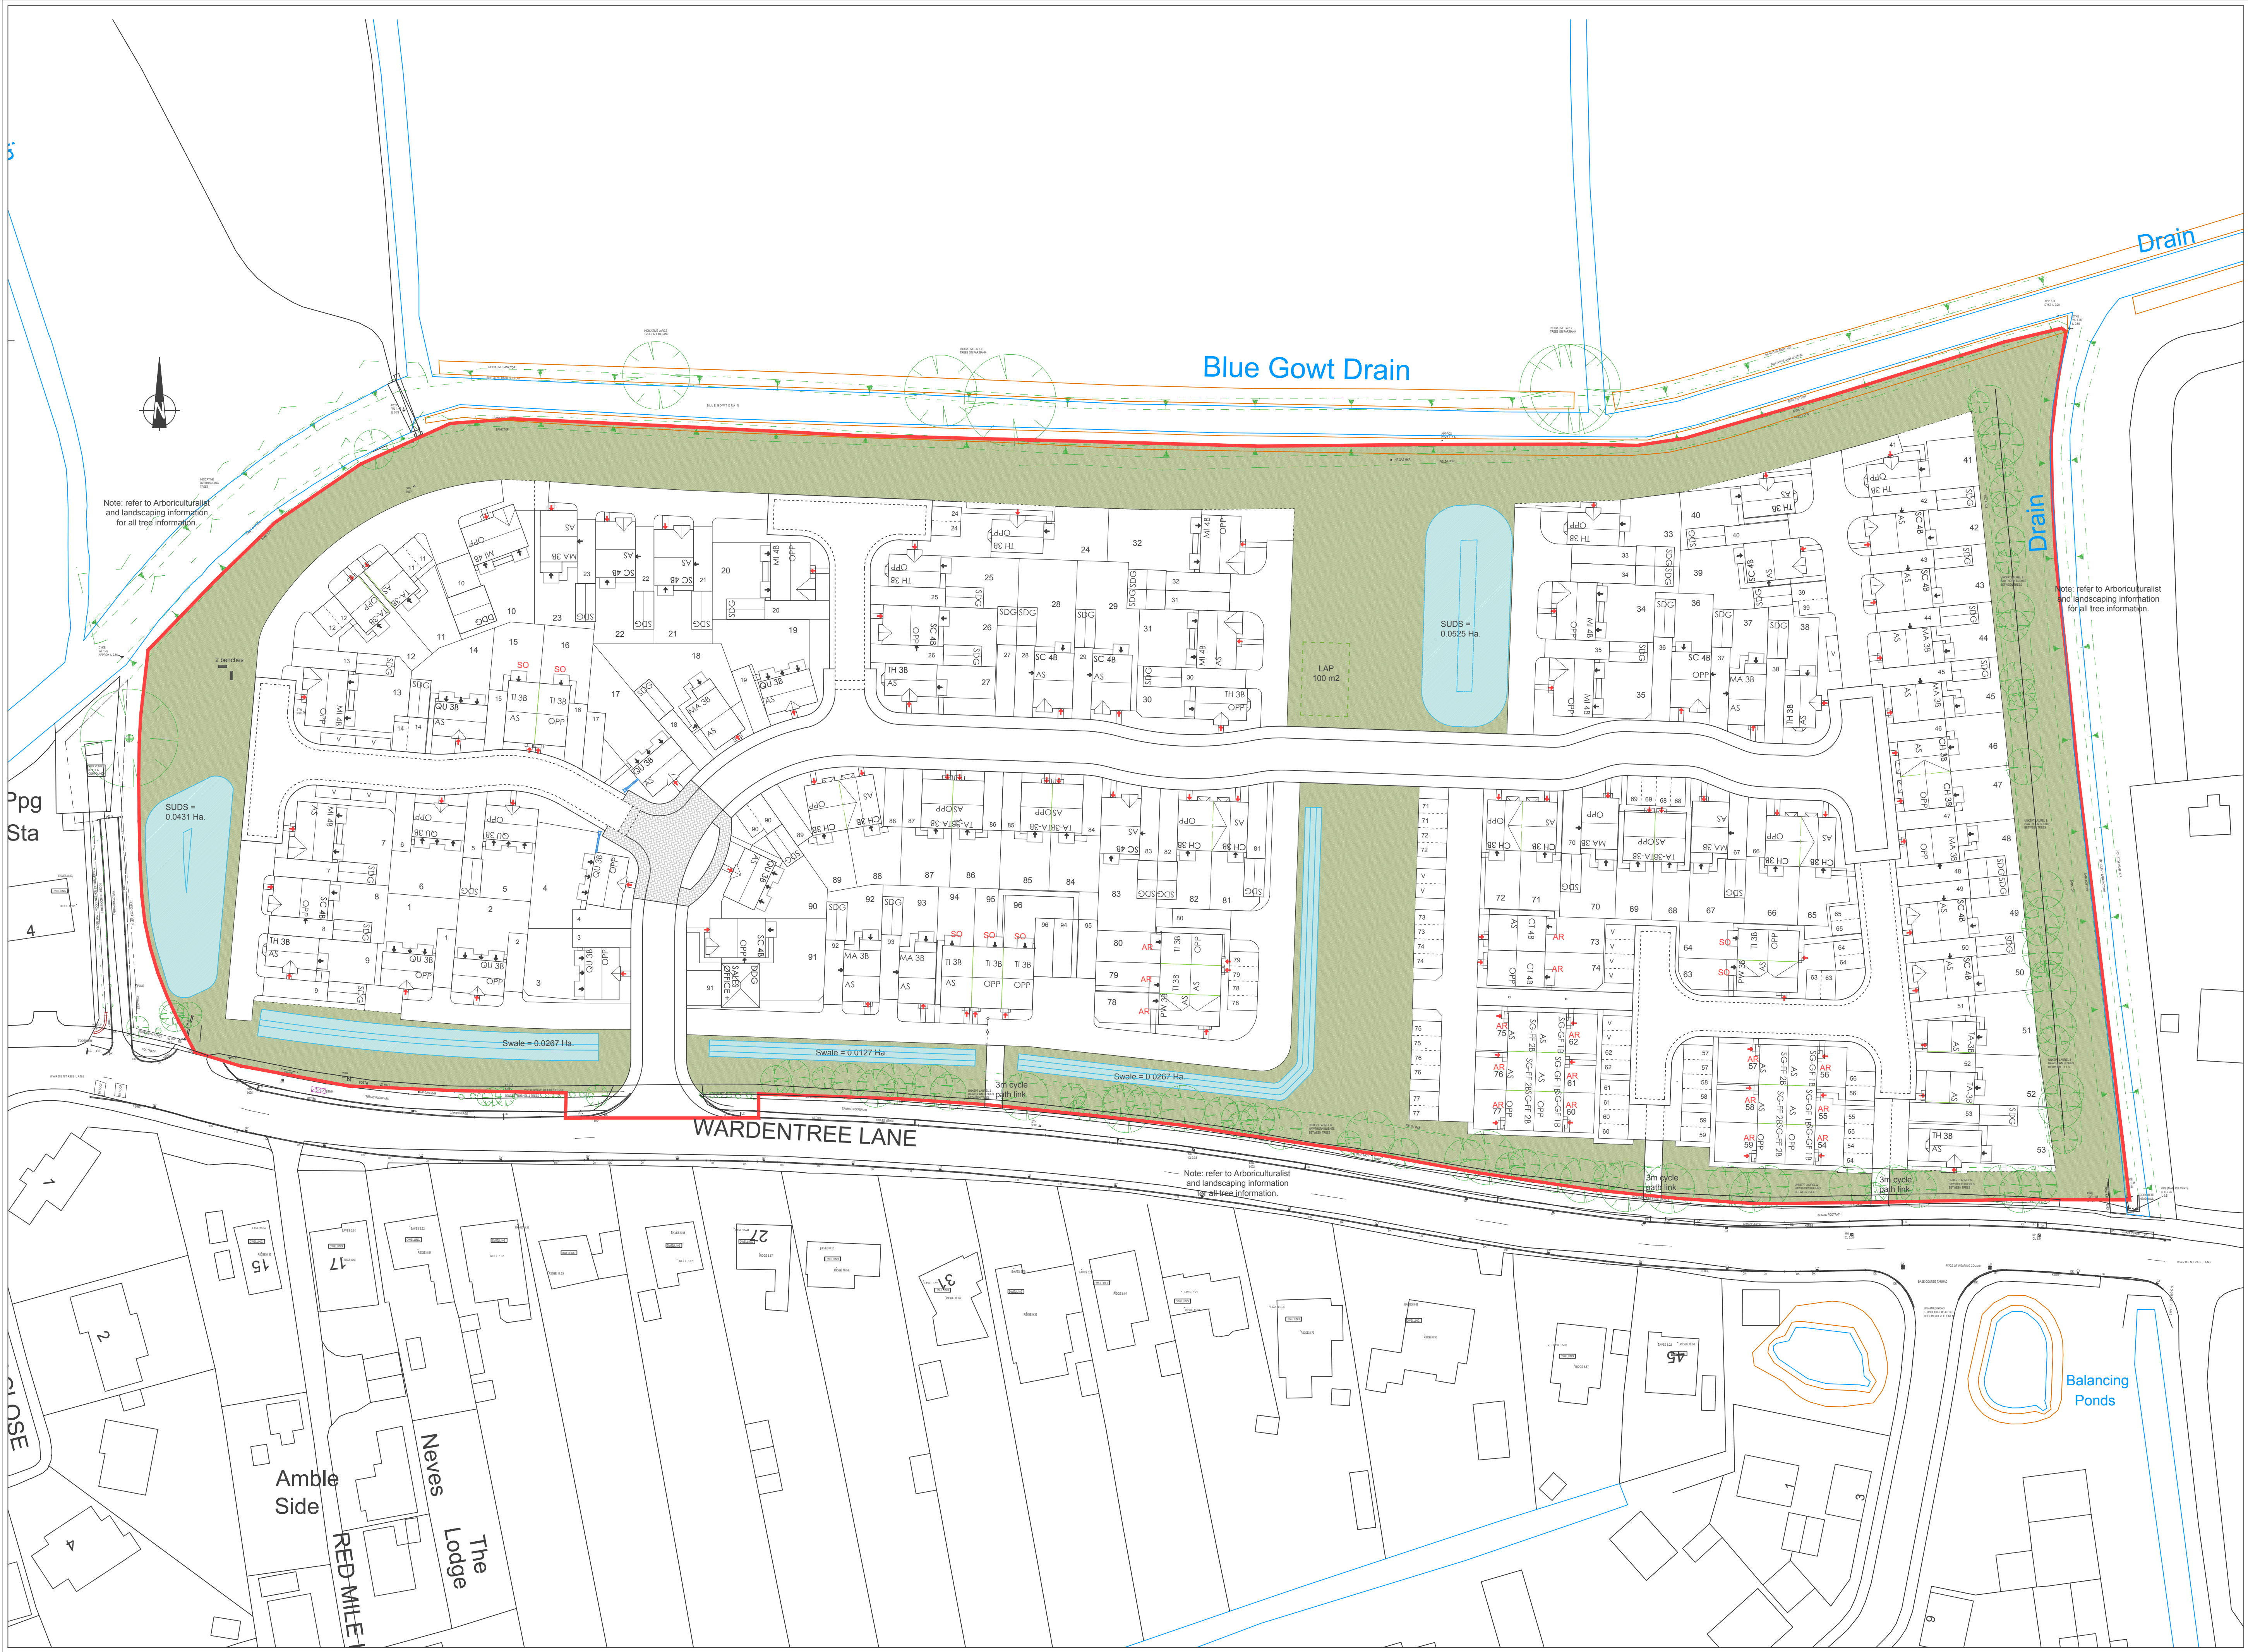

KEY

- Public Open Space (inc. 100 sqm. LAP) = 0.9753 Ha.
- SUDS area = 0.1618 Ha.

Revisions:

LMC - Architect Limited
87 Main Street, Lyddington,
Rutland, LE15 9L S

Client:
Bellway Homes Limited (Eastern Counties)

Title:
Land off
Wardentree Lane
Pinchbeck, Spalding

Drawing:
Open Space Plan

Scales:	Sheet Size:	Date:	Drawn:
1:500	A1	26/01/21	LMC

Drawing Number:
487-SK-02

Do not scale off or measure from this drawing.
All dimensions should be reported to the architect. This drawing should be read in conjunction with the specification and standard details.
All intellectual property rights are the sole right of LMC or Client (M&A).

Page 100
Page 101
Page 102
Page 103
Page 104