


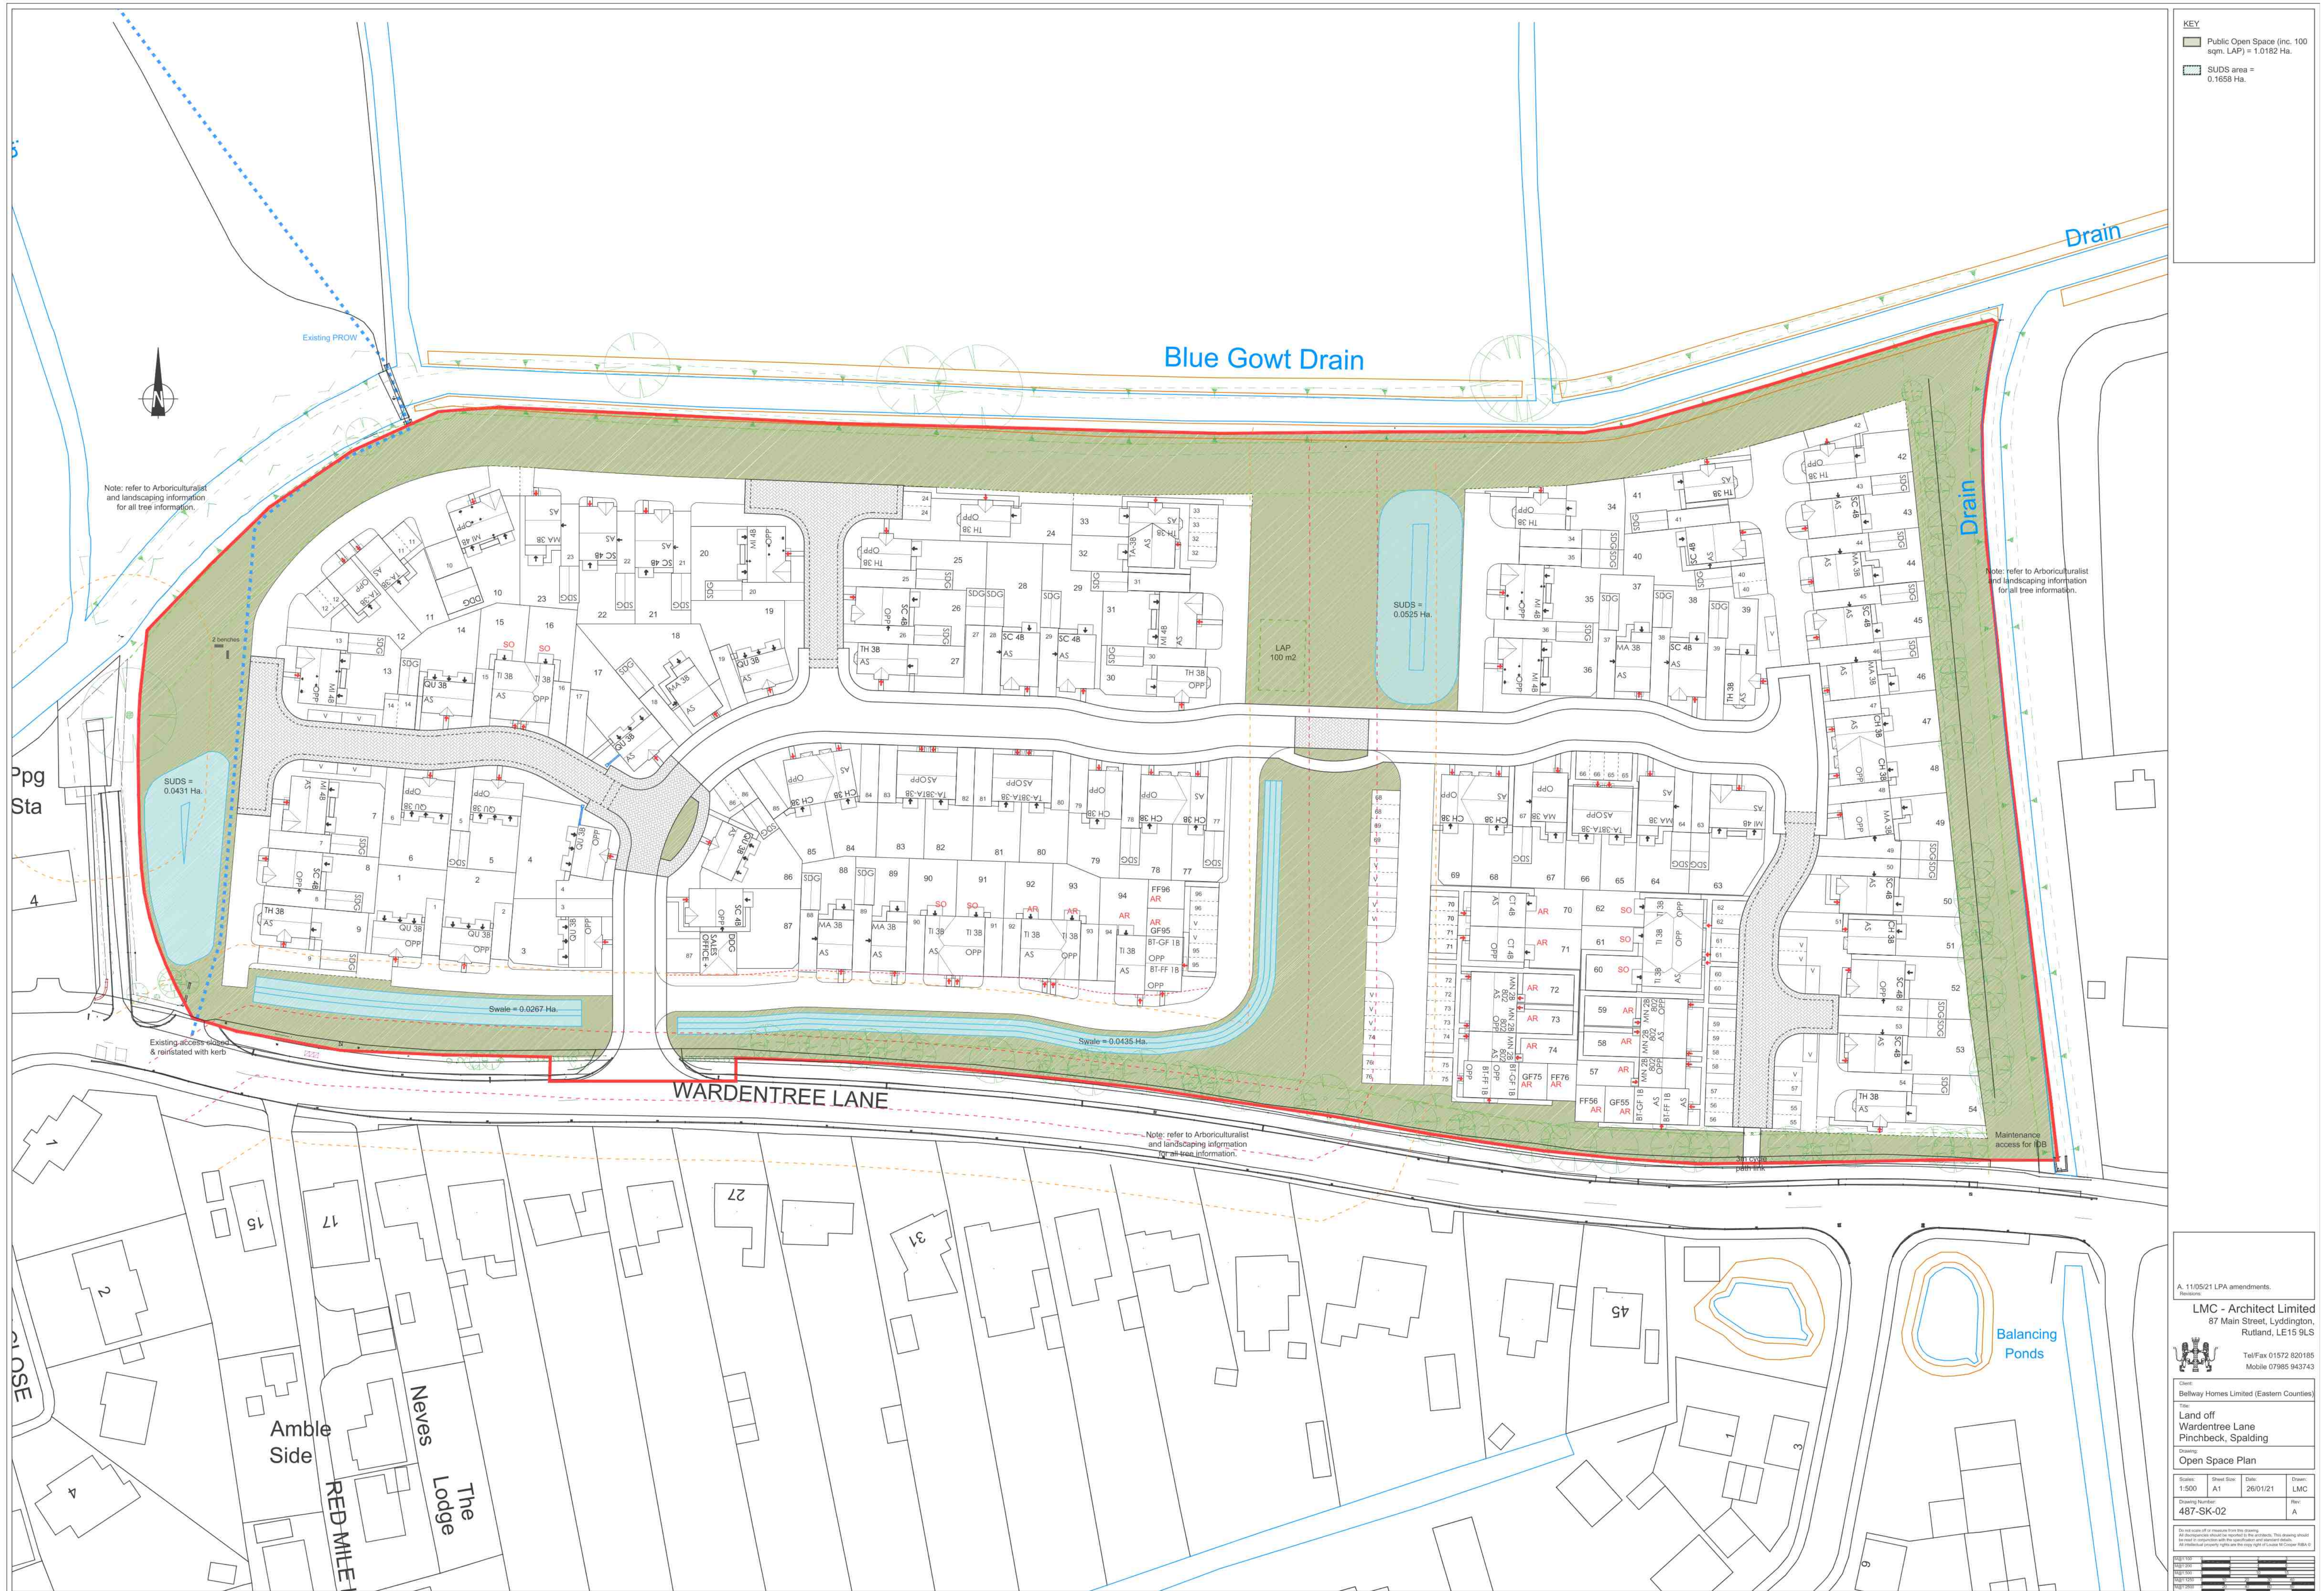

KEY

- Public Open Space (inc. 100 sqm. LAP) = 1.0162 Ha.
- SUDS area = 0.1658 Ha.

A. 11/05/21 LPA amendments.

LMC - Architect Limited
87 Main Street, Lyddington,
Rutland, LE15 8LS
Tel/Fax 01572 820185
Mobile 07985 943743

Client:
Bellway Homes Limited (Eastern Counties)

Title:
Land off
Wardentree Lane
Pinchbeck, Spalding

Drawing:
Open Space Plan

Scales:	Sheet Size:	Date:	Drawn:
1:500	A1	26/01/21	LMC

Drawing Number:	Rev:
487-SK-02	A

Do not scale off or measure from this drawing.
All dimensions should be verified on the ground. This drawing should be used in conjunction with the specification and relevant standards.
All intellectual property rights are the property of LMC or LMC Group Ltd & Co.

Page 100
Page 101
Page 102
Page 103
Page 104