


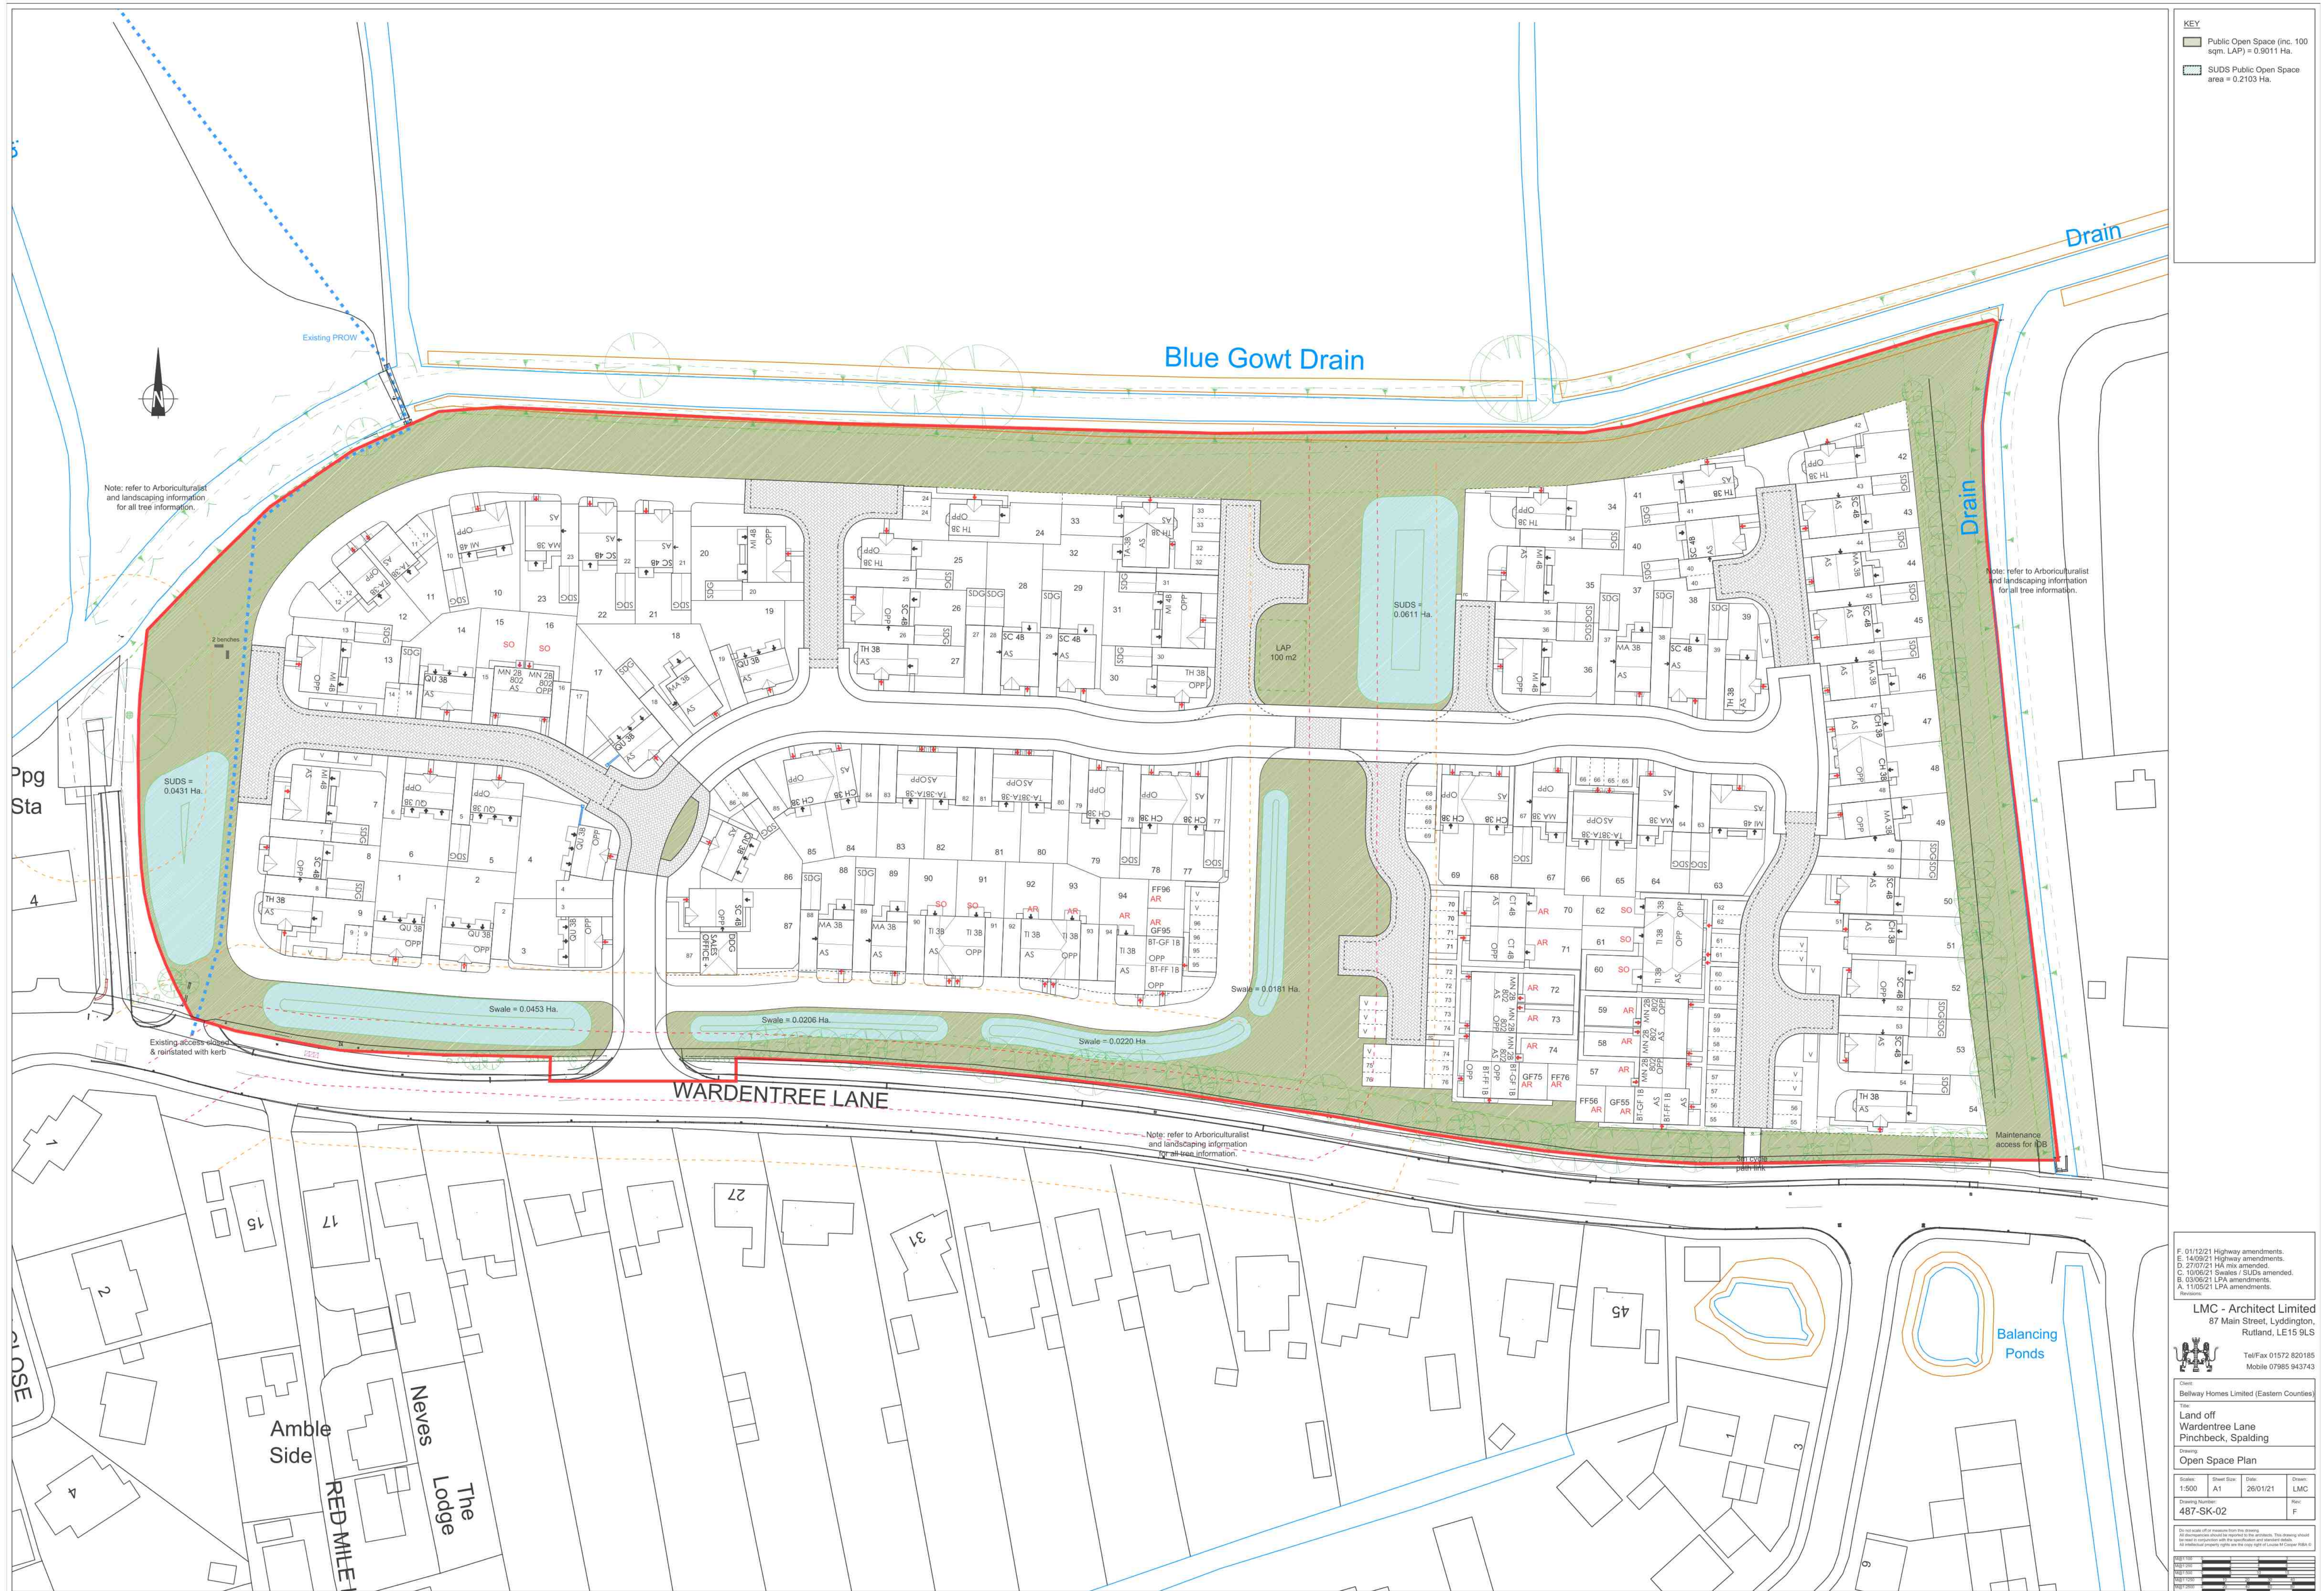

KEY

Public Open Space (inc. 100 sqm. LAP) = 0.9011 Ha.

SUDS Public Open Space area = 0.2103 Ha.

F. 01/12/21 Highway amendments.  
E. 14/09/21 Highway amendments.  
D. 27/07/21 Highway amendments.  
C. 10/06/21 Highway amendments.  
B. 03/06/21 Highway amendments.  
A. 11/05/21 Highway amendments.

LMC - Architect Limited  
87 Main Street, Lyddington,  
Rutland, LE15 9LS  
Tel/Fax 01572 820185  
Mobile 07985 943743

Client:  
Bellway Homes Limited (Eastern Counties)  
Title:  
Land off  
Wardentree Lane  
Pinchbeck, Spalding  
Drawing:  
Open Space Plan

Scale: 1:500  
Sheet Size: A1  
Date: 26/01/21  
Drawing Number:  
487-SK-02  
Drawn: LMC  
Rev: F

Do not scale off or measure from this drawing.  
All dimensions shown are to the centre of the structure. This drawing should be used in conjunction with the specification and standard details.  
All intellectual property rights are reserved by the copyright owner LMC.