


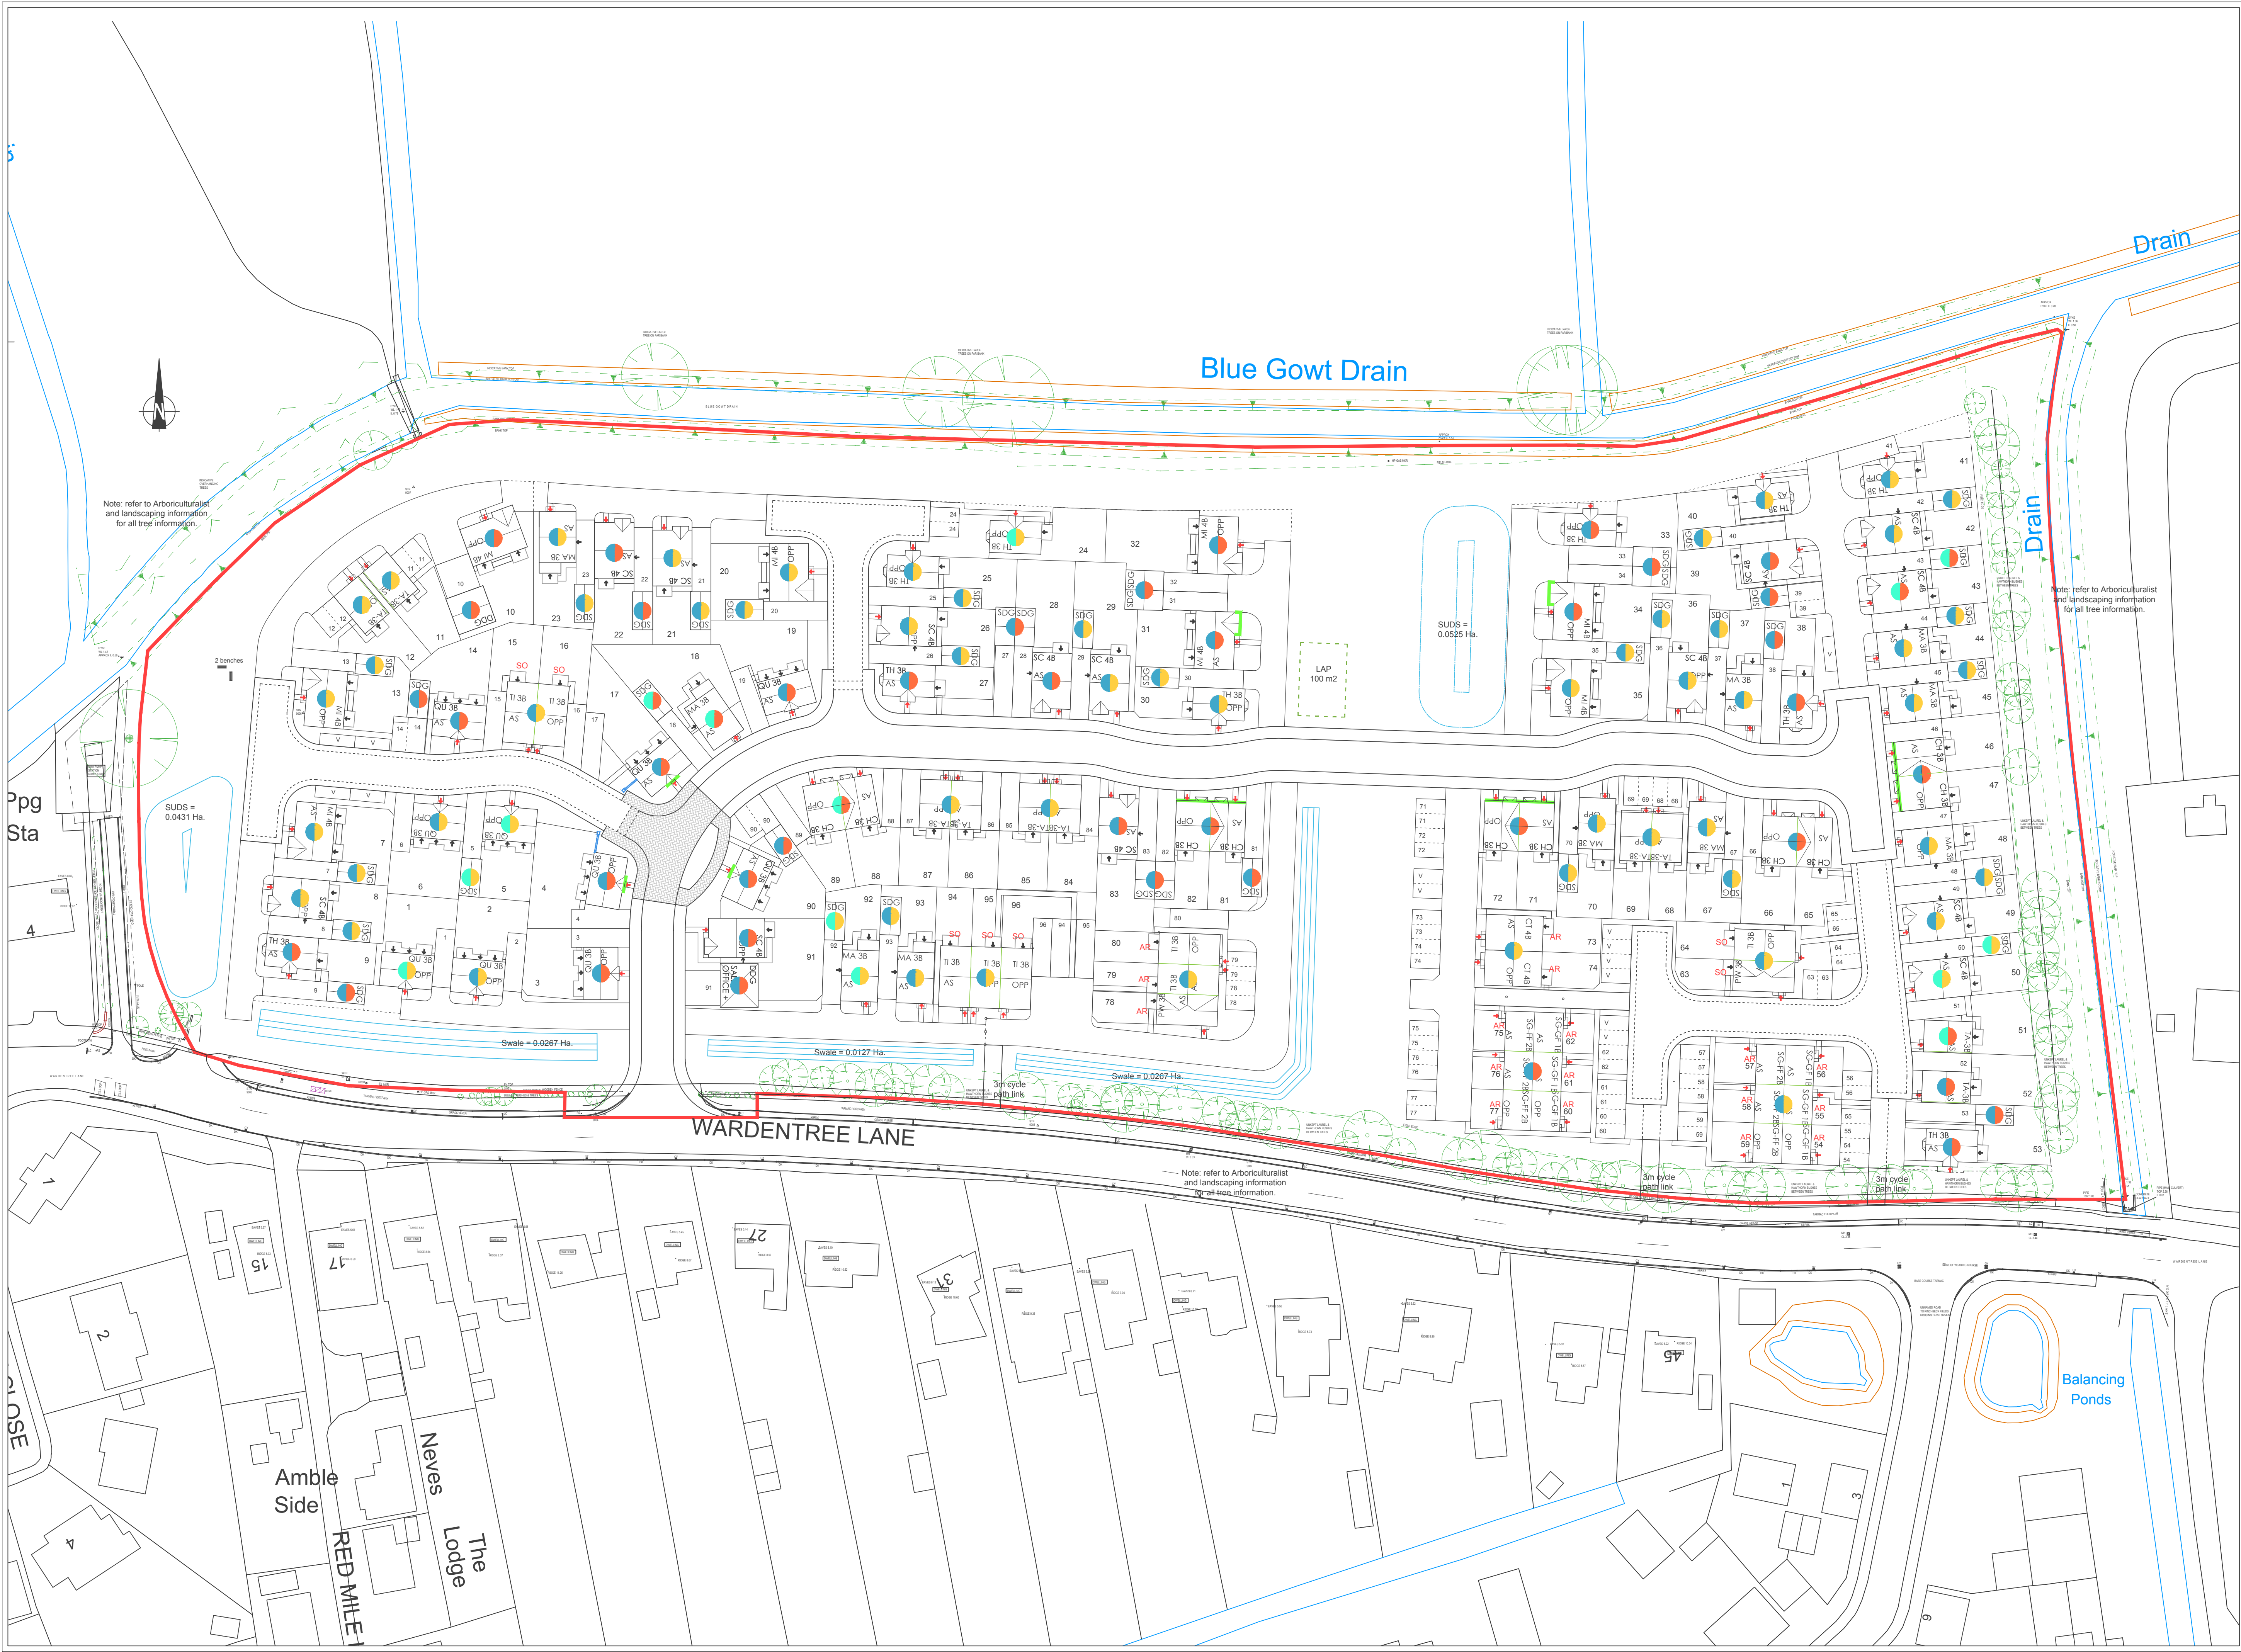

LEGEND	
Roof Tiles	
Forticrete SL8 - Red	
Forticrete SL8 - Slate Grey	
Facing Materials	
Country vernacular brick - Wienerberger Wam Golden Buff brick. Heads and sills to be the same brick.	
Country vernacular weatherboard black - see elevations.	
Country vernacular brick - Wienerberger Dunsfold Multi Red brick. Heads and sills to be the same brick.	
Front Doors: see house type elevations.	
Munster heritage style fully sheeted - colour black.	
Munster heritage style 238 - colour black.	
Windows:	
All windows to be white.	
All garages doors to be black.	
Fascia and soffits - white u-pvc.	
Rain water goods - black u-pvc.	

Revisions:	
LMC - Architect Limited 87 Main Street, Lyddington, Rutland, LE15 9LS	
Client: Bellway Homes Limited (Eastern Counties)	
Title: Land off Wardentree Lane Pinchbeck, Spalding	
Drawing: Materials Plan	
Scales: 1:500	Sheet Size: A1
Date: 26/01/21	Drawn: LMC
Drawing Number: 487-SK-04	Rev:
Do not scale off or measure from this drawing. All dimensions should be reported to the architect. This drawing should be read in conjunction with the specification and standard details. All intellectual property rights are the sole right of LMC or Client 1988 & Co.	
Plot 100 m2	
SUDS = 0.0525 Ha.	
Swale = 0.0267 Ha.	
Balancing Ponds	
Wardentree Lane	
Amble Side	
Neves Lodge	
RED MILE	