


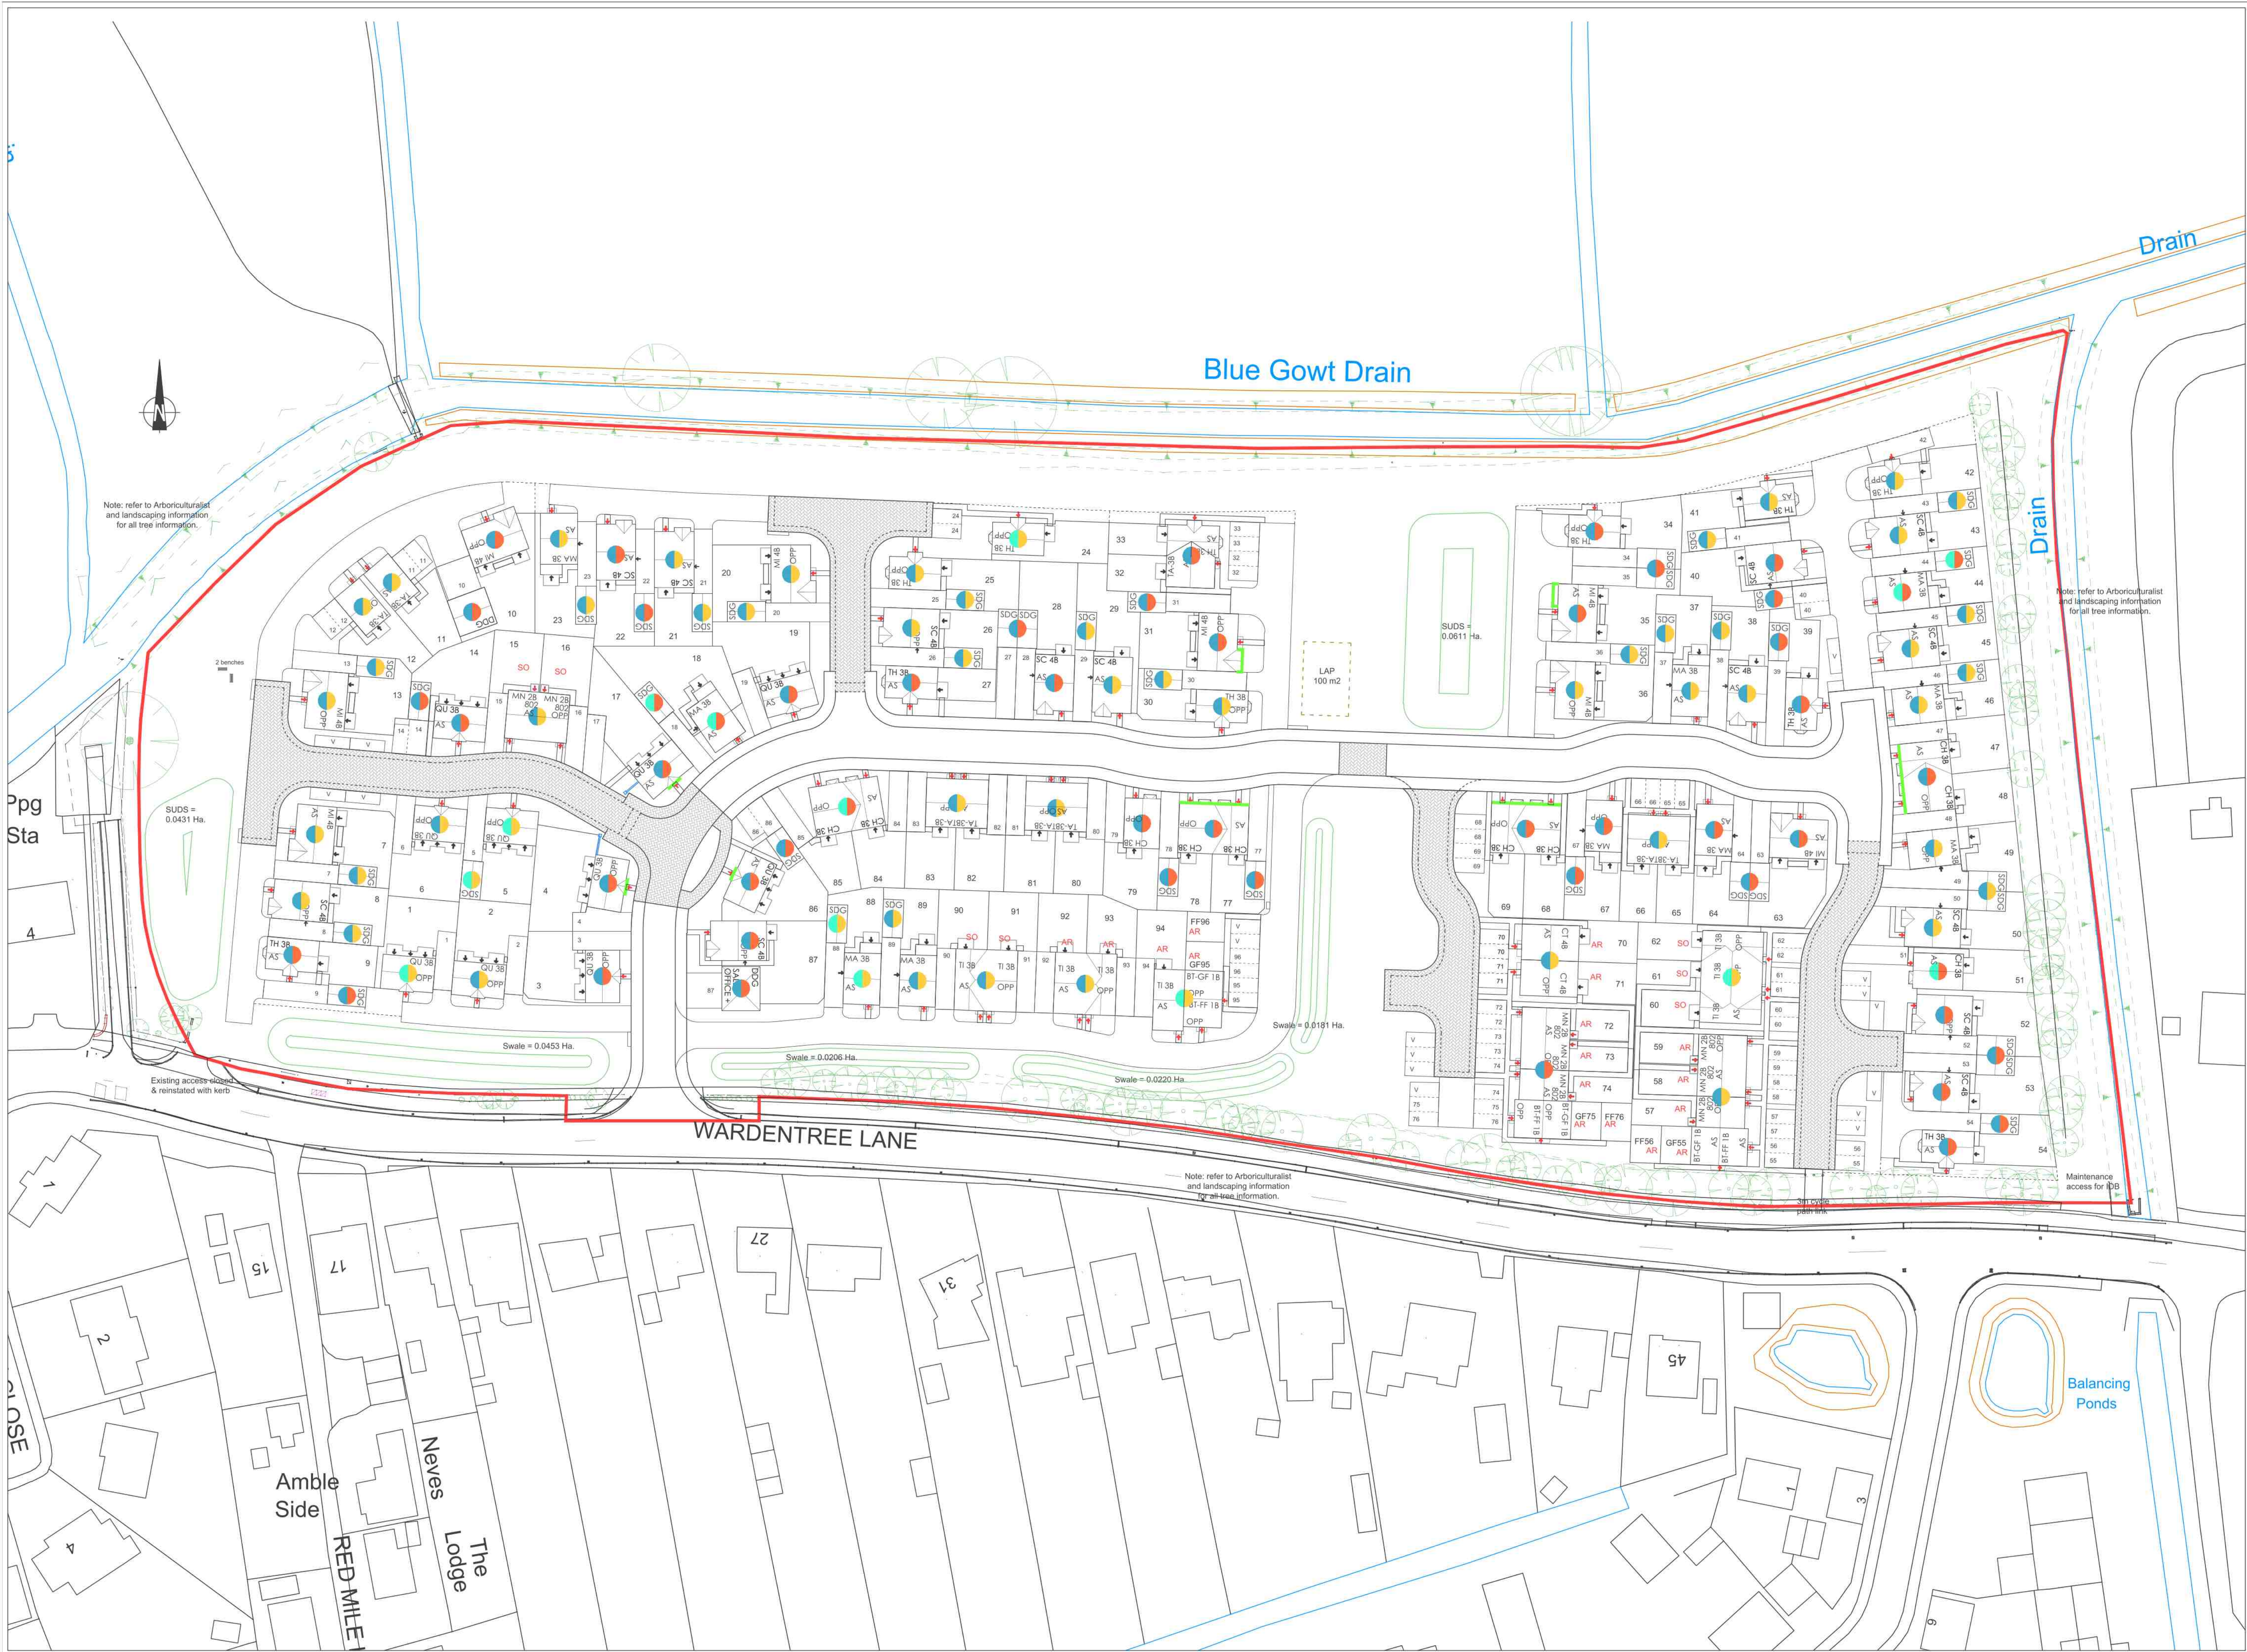

LEGEND	
Roof Tiles	
Forticrete SL8 - Red	
Forticrete SL8 - Slate Grey	
Facing Materials	
Country vernacular brick - Forterra Harvest Multi brick. Heads and sills to be the same brick.	
Country vernacular weatherboard - black - see elevations.	
Country vernacular brick - Forterra Worcestershire Red brick. Heads and sills to be the same brick.	
Front Doors: see house type elevations.	
Munster heritage style fully sheeted - colour black.	
Munster heritage style 238 - colour black.	
Windows:	
All windows to be white.	
All garages doors to be black.	
Fascia and soffits - white u-pvc.	
Rain water goods - black u-pvc.	
NB: All materials have been specified by the client.	

F. 28/09/21 Bricks amendments.
E. 14/09/21 Highway amendments.
D. 27/07/21 H4 mix amendments.
C. 10/06/21 Swales / SUDs amendments.
B. 03/06/21 LPA amendments.
A. 11/05/21 LPA amendments.

LMC - Architect Limited
87 Main Street, Lyddington,
Rutland, LE15 9LS
Tel/Fax 01572 820185
Mobile 07985 943743

Client:
Bellway Homes Limited (Eastern Counties)

Title:
Land off
Wardentree Lane
Pinchbeck, Spalding

Drawing:
Materials Plan

Scales:	Sheet Size:	Date:	Drawn:
1:500	A1	26/01/21	LMC

Drawing Number:	Rev:
487-SK-04	F

Do not scale off or measure from this drawing.
All dimensions should be verified by the contractor. This drawing should be used in conjunction with the specification and relevant details.
All intellectual property rights are the sole right of LMC Architect Limited.

Page 100
Page 101
Page 102
Page 103
Page 104