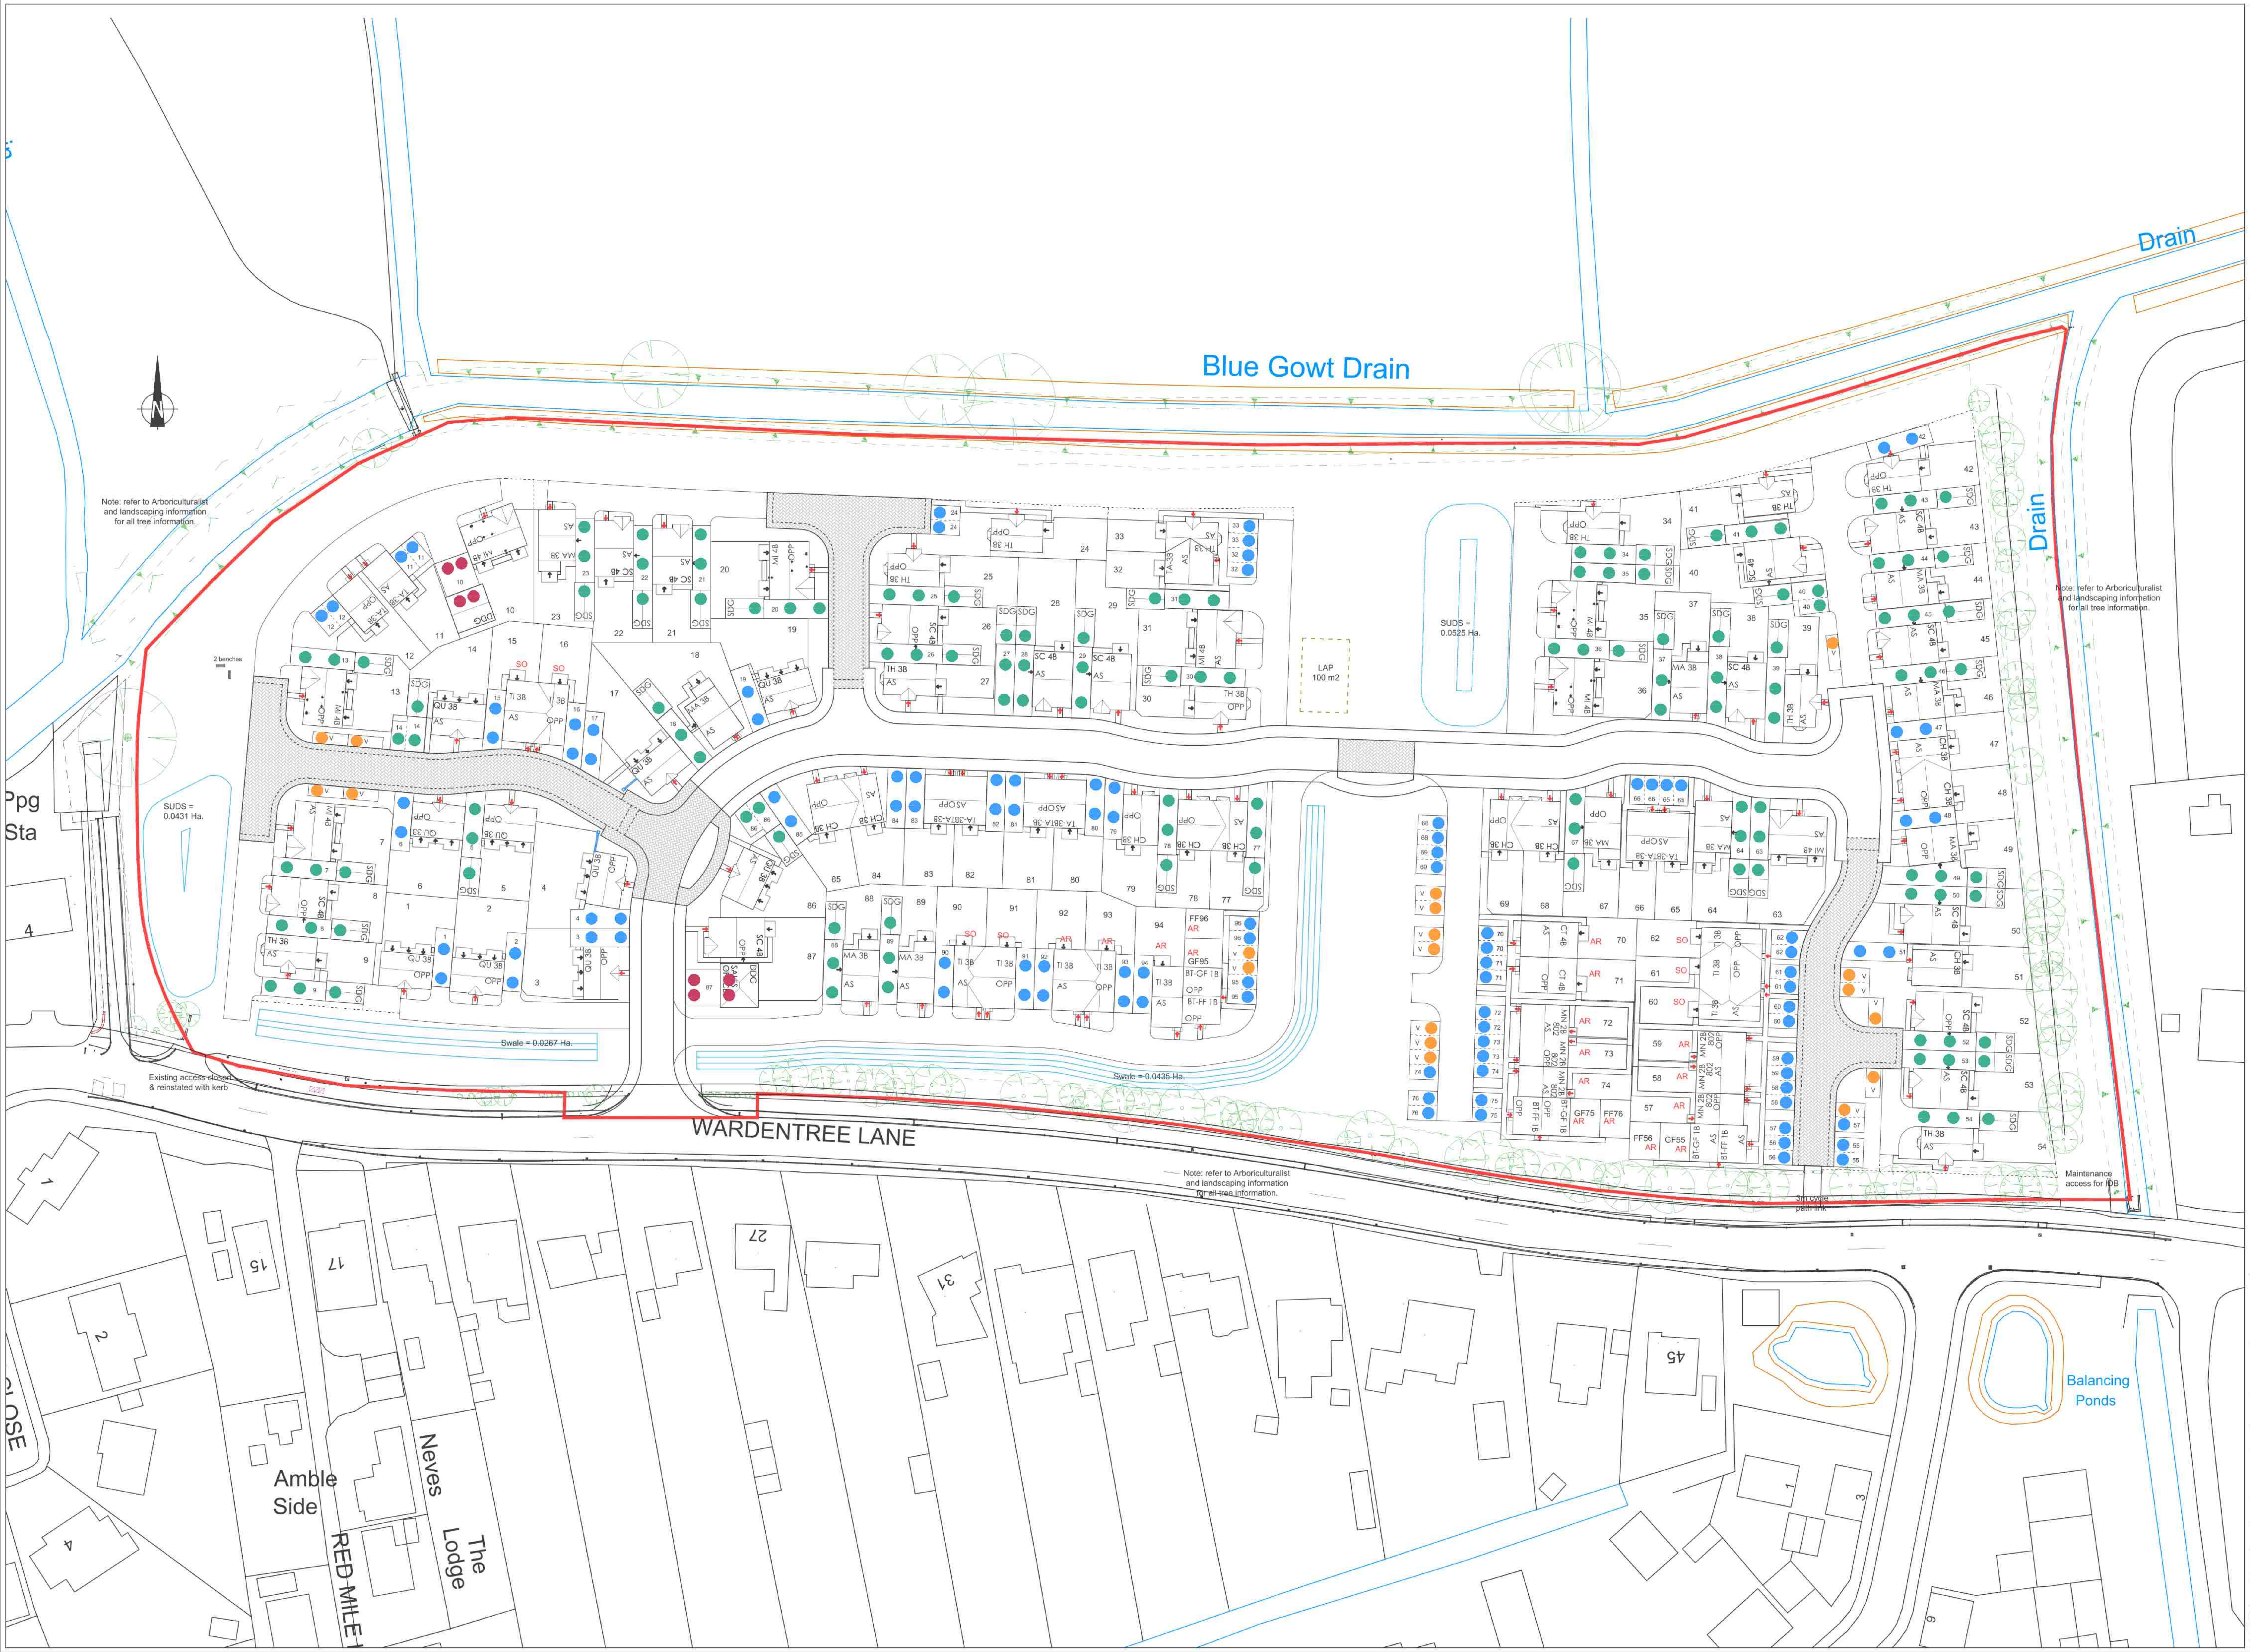

KEY

- 2 Parking spaces. 51 plots @ 2 spaces = 102 spaces.
- 3 Parking spaces / garage. 43 plots @ 3 spaces = 129 spaces.
- 4 Parking spaces / garage. 2 plot @ 4 spaces = 8 spaces.
- Visitors parking spaces. 9 public parking spaces. 10 parking spaces off private drives = 19 spaces.

Total = 258 parking spaces.

A. 11/05/21 LPA amendments.
Revisions:

LMC - Architect Limited
87 Main Street, Lyddington,
Rutland, LE15 9LS
Tel/Fax 01572 820185
Mobile 07985 943743

Client:
Bellway Homes Limited (Eastern Counties)

Title:
Land off
Wardentree Lane
Pinchbeck, Spalding

Drawing:
Parking Provision Plan

Scales:	Sheet Size:	Date:	Drawn:
1:500	A1	26/01/21	LMC

Drawing Number:	Rev:
487-SK-05	A

Do not scale off or measure from this drawing.
All discrepancies should be reported to the architects. This drawing should be read in conjunction with the specification and standard details.
All intellectual property rights are the copy right of Louise M Cooper RIBA ©