


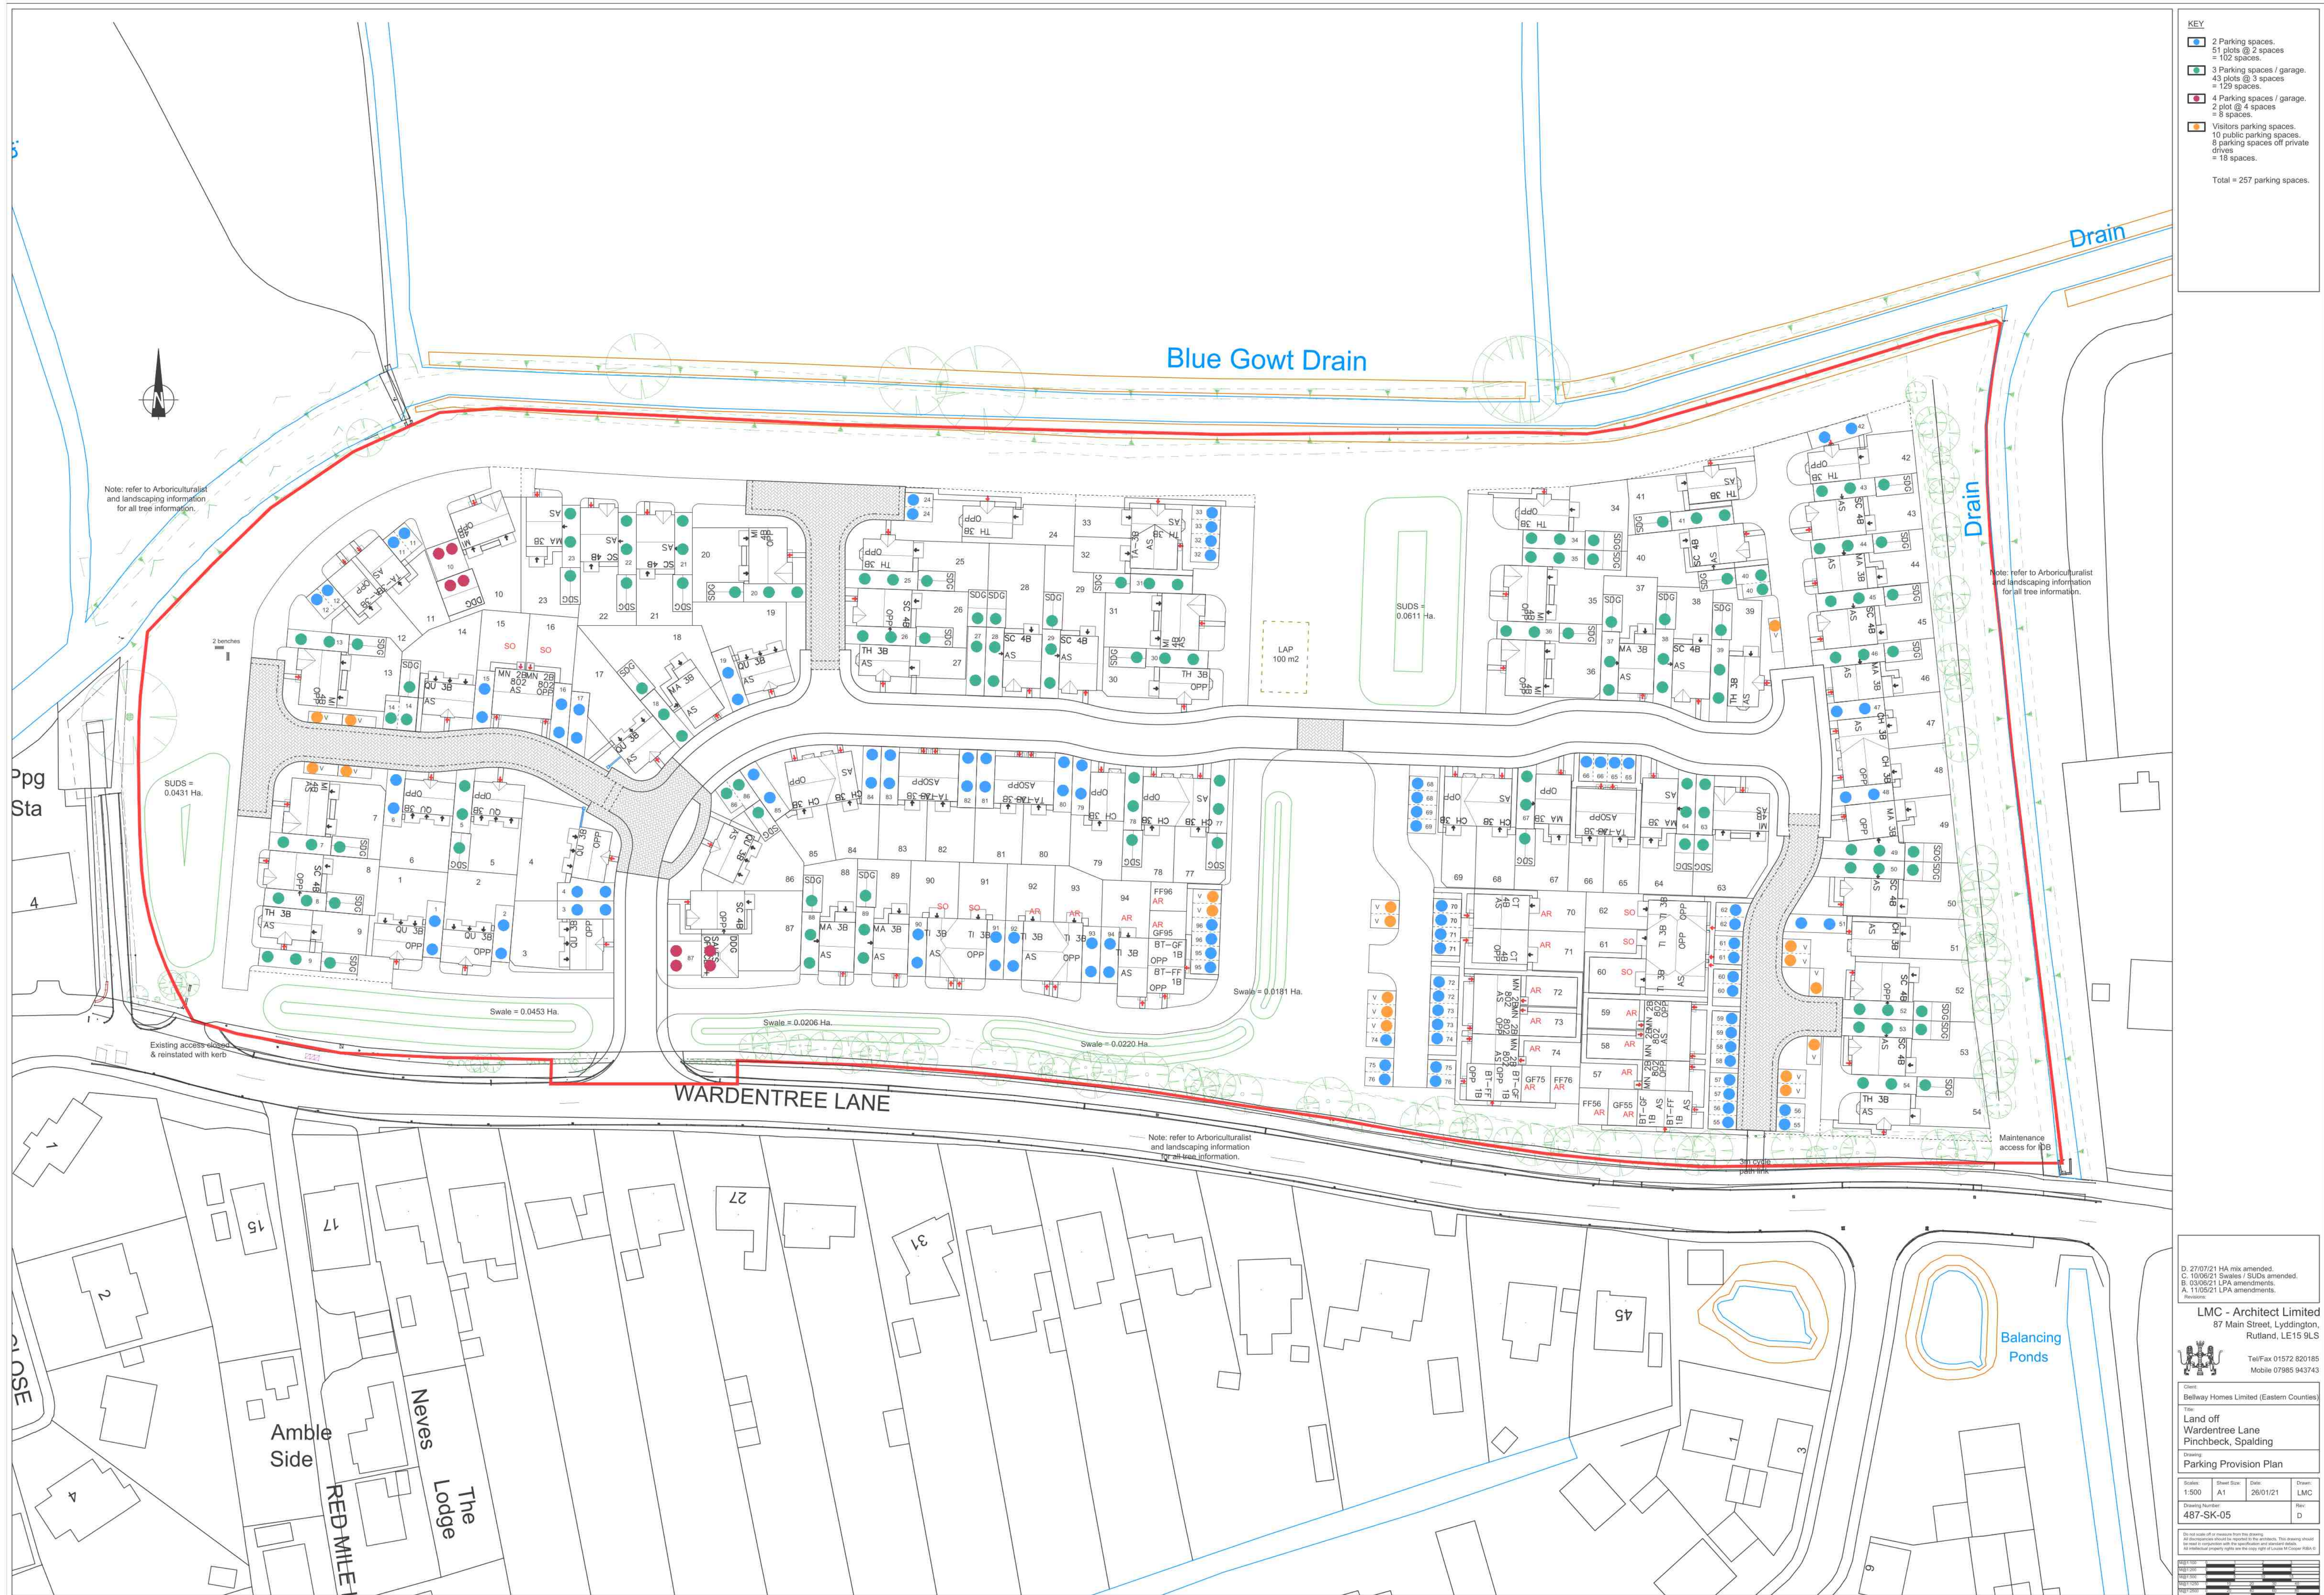

- KEY**
- 2 Parking spaces.
51 plots @ 2 spaces
= 102 spaces.
 - 3 Parking spaces / garage.
43 plots @ 3 spaces
= 129 spaces.
 - 4 Parking spaces / garage.
2 plot @ 4 spaces
= 8 spaces.
 - Visitors parking spaces.
10 public parking spaces.
8 parking spaces off private
drives
= 18 spaces.
- Total = 257 parking spaces.

D. 27/07/21 HA mix amended.
C. 10/06/21 Swales / SUDs amended.
B. 03/06/21 LPA amendments.
A. 11/05/21 LPA amendments.
Revisions

LMC - Architect Limited
87 Main Street, Lyddington,
Rutland, LE15 9LS
Tel/Fax 01572 820185
Mobile 07985 943743

Client:
Bellway Homes Limited (Eastern Counties)

Title:
Land off
Wardentree Lane
Pinchbeck, Spalding

Drawing:
Parking Provision Plan

Scales:	Sheet Size:	Date:	Drawn:
1:500	A1	26/01/21	LMC

Drawing Number:	Rev:
487-SK-05	D

Do not scale off or measure from this drawing.
All dimensions should be verified by the contractor. This drawing should
be used in conjunction with the specification and relevant details.
All intellectual property rights are the sole right of LMC or LMC Group Ltd.

APPENDIX
APPENDIX
APPENDIX
APPENDIX