


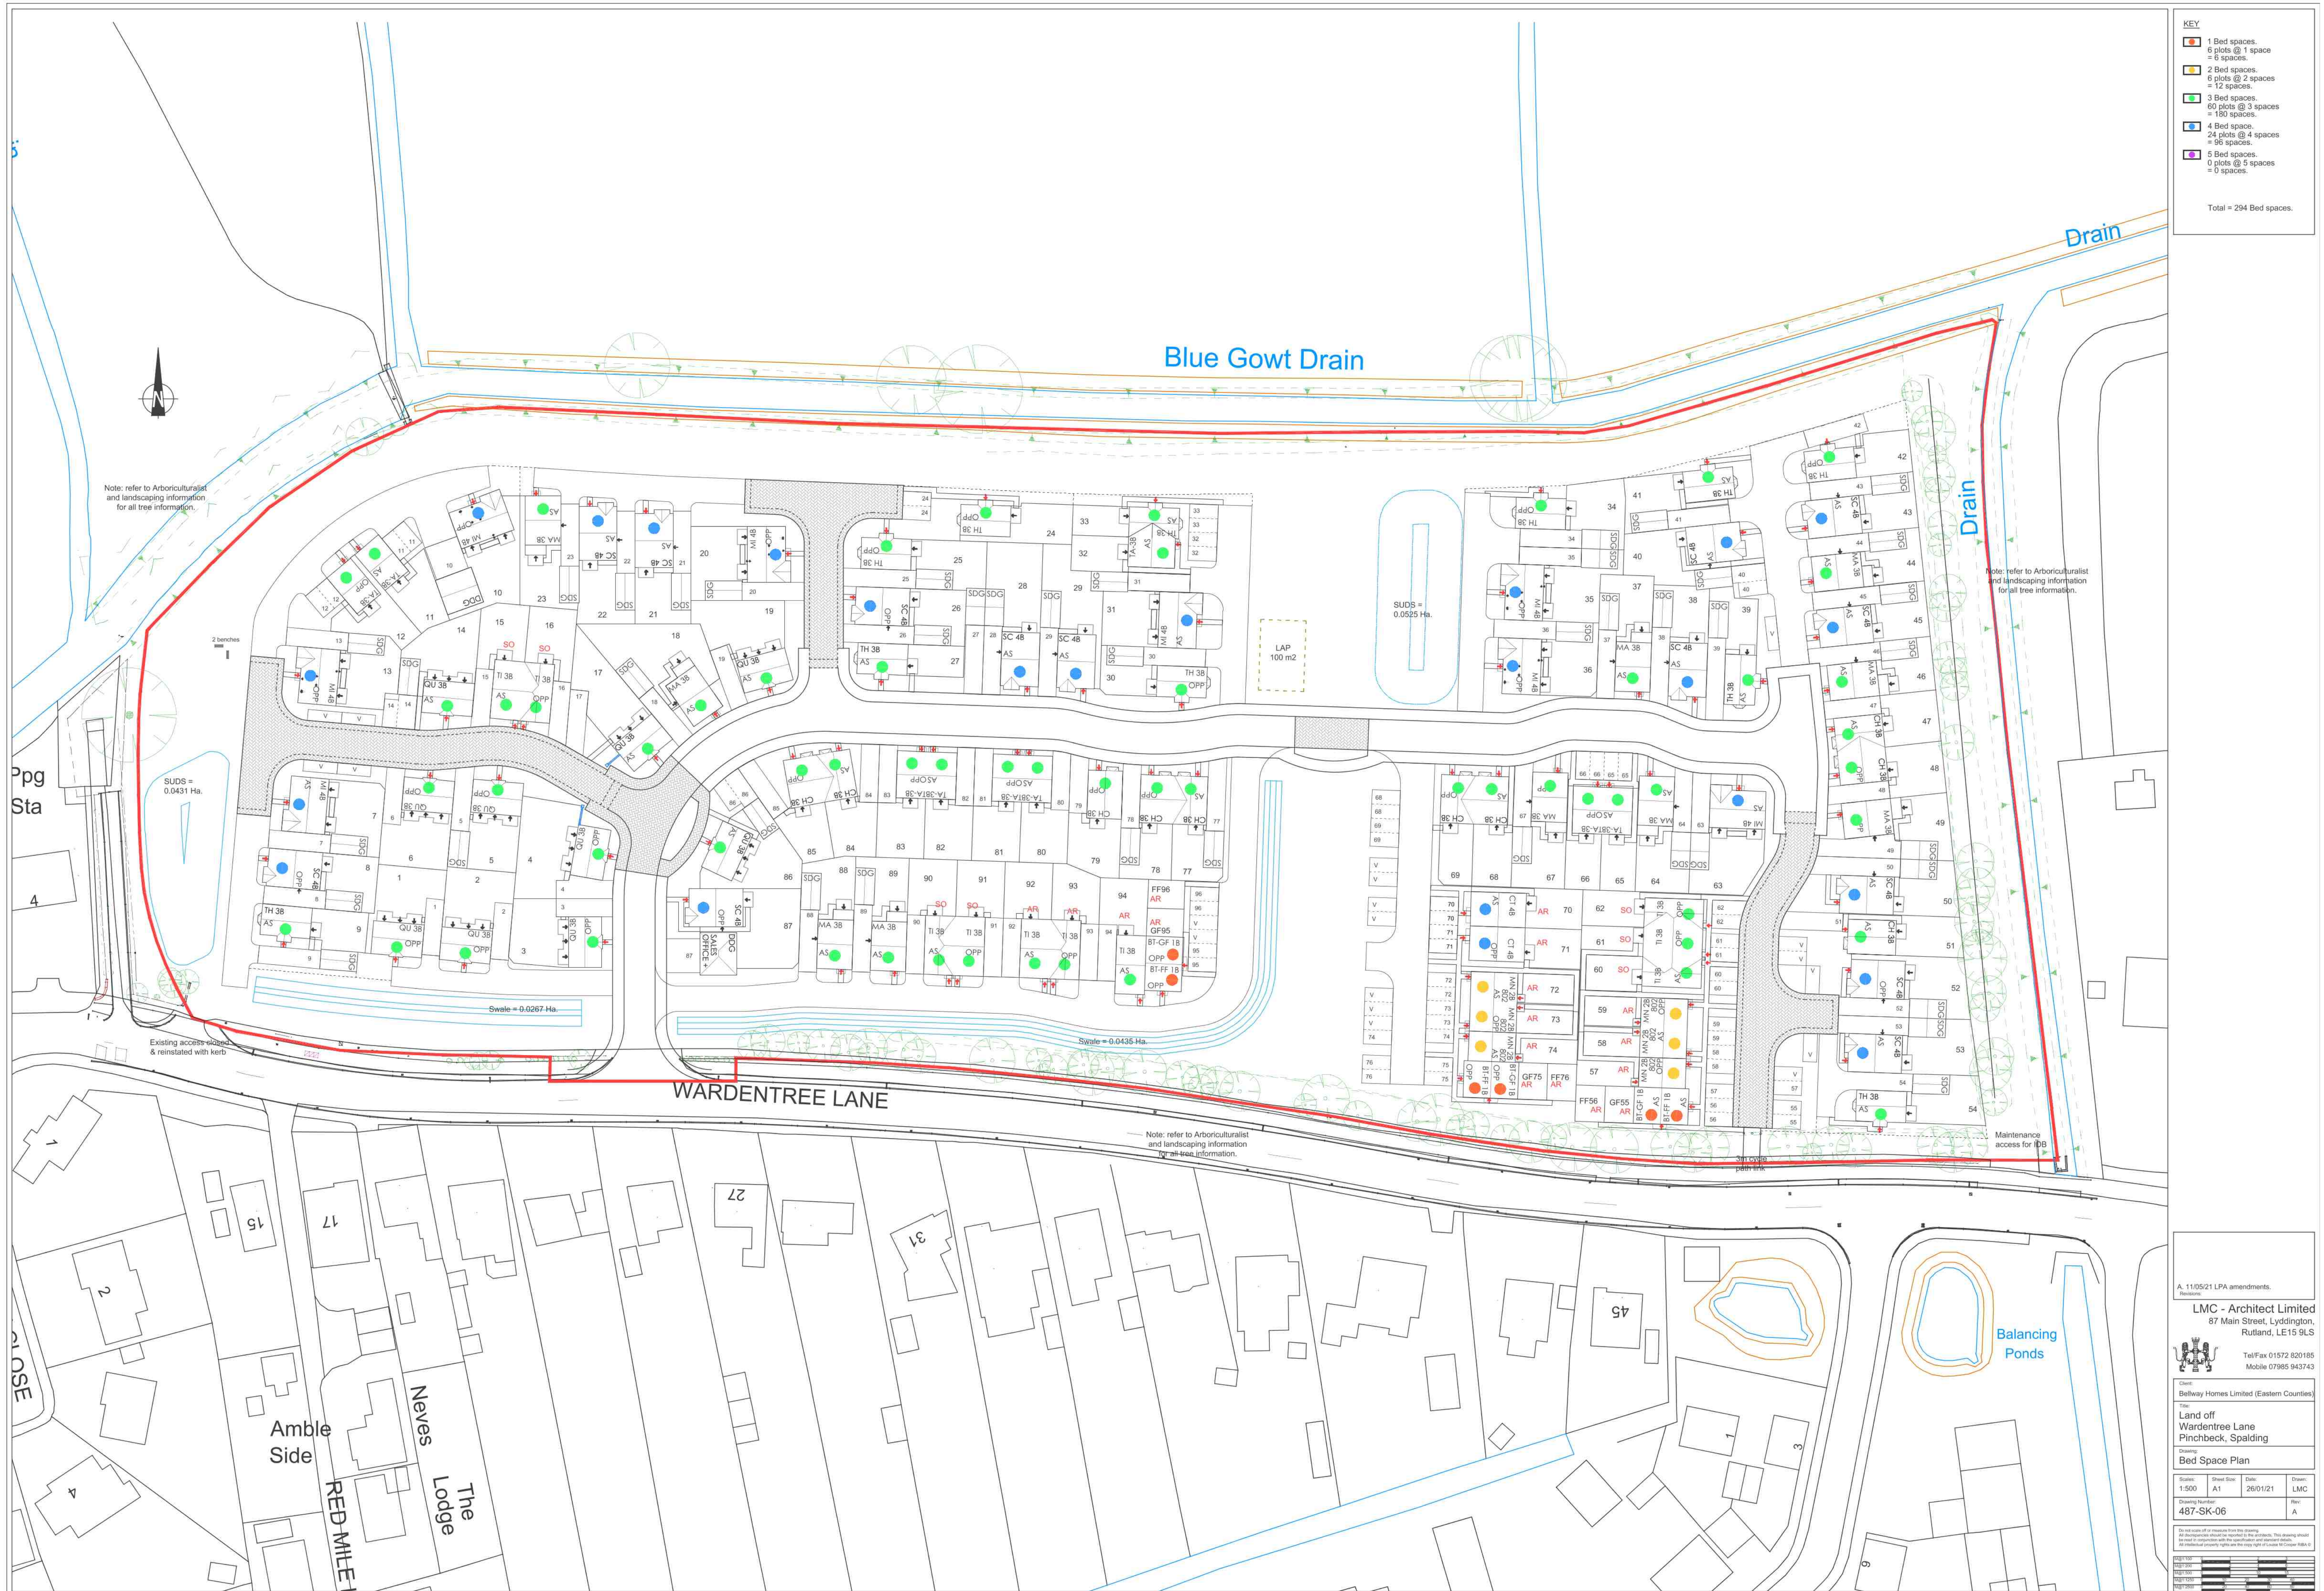

KEY

- 1 Bed spaces.
6 plots @ 1 space
= 6 spaces.
- 2 Bed spaces.
6 plots @ 2 spaces
= 12 spaces.
- 3 Bed spaces.
60 plots @ 3 spaces
= 180 spaces.
- 4 Bed space.
24 plots @ 4 spaces
= 96 spaces.
- 5 Bed spaces.
0 plots @ 5 spaces
= 0 spaces.

Total = 294 Bed spaces.

A. 11/05/21 LPA amendments.
Revisions:

LMC - Architect Limited
87 Main Street, Lyddington,
Rutland, LE15 8LS
Tel/Fax 01572 820185
Mobile 07985 943743

Client:
Bellway Homes Limited (Eastern Counties)

Title:
Land off
Wardentree Lane
Pinchbeck, Spalding

Drawing:
Bed Space Plan

Scales:	Sheet Size:	Date:	Drawn:
1:500	A1	26/01/21	LMC

Drawing Number:
487-SK-06

Rev:
A

Do not scale off or measure from this drawing.
All dimensions should be verified to the products. This drawing should
be used in conjunction with the specification and relevant details.
All dimensions are given in the metric system unless otherwise stated.

Page 100
Page 101
Page 102
Page 103
Page 104