


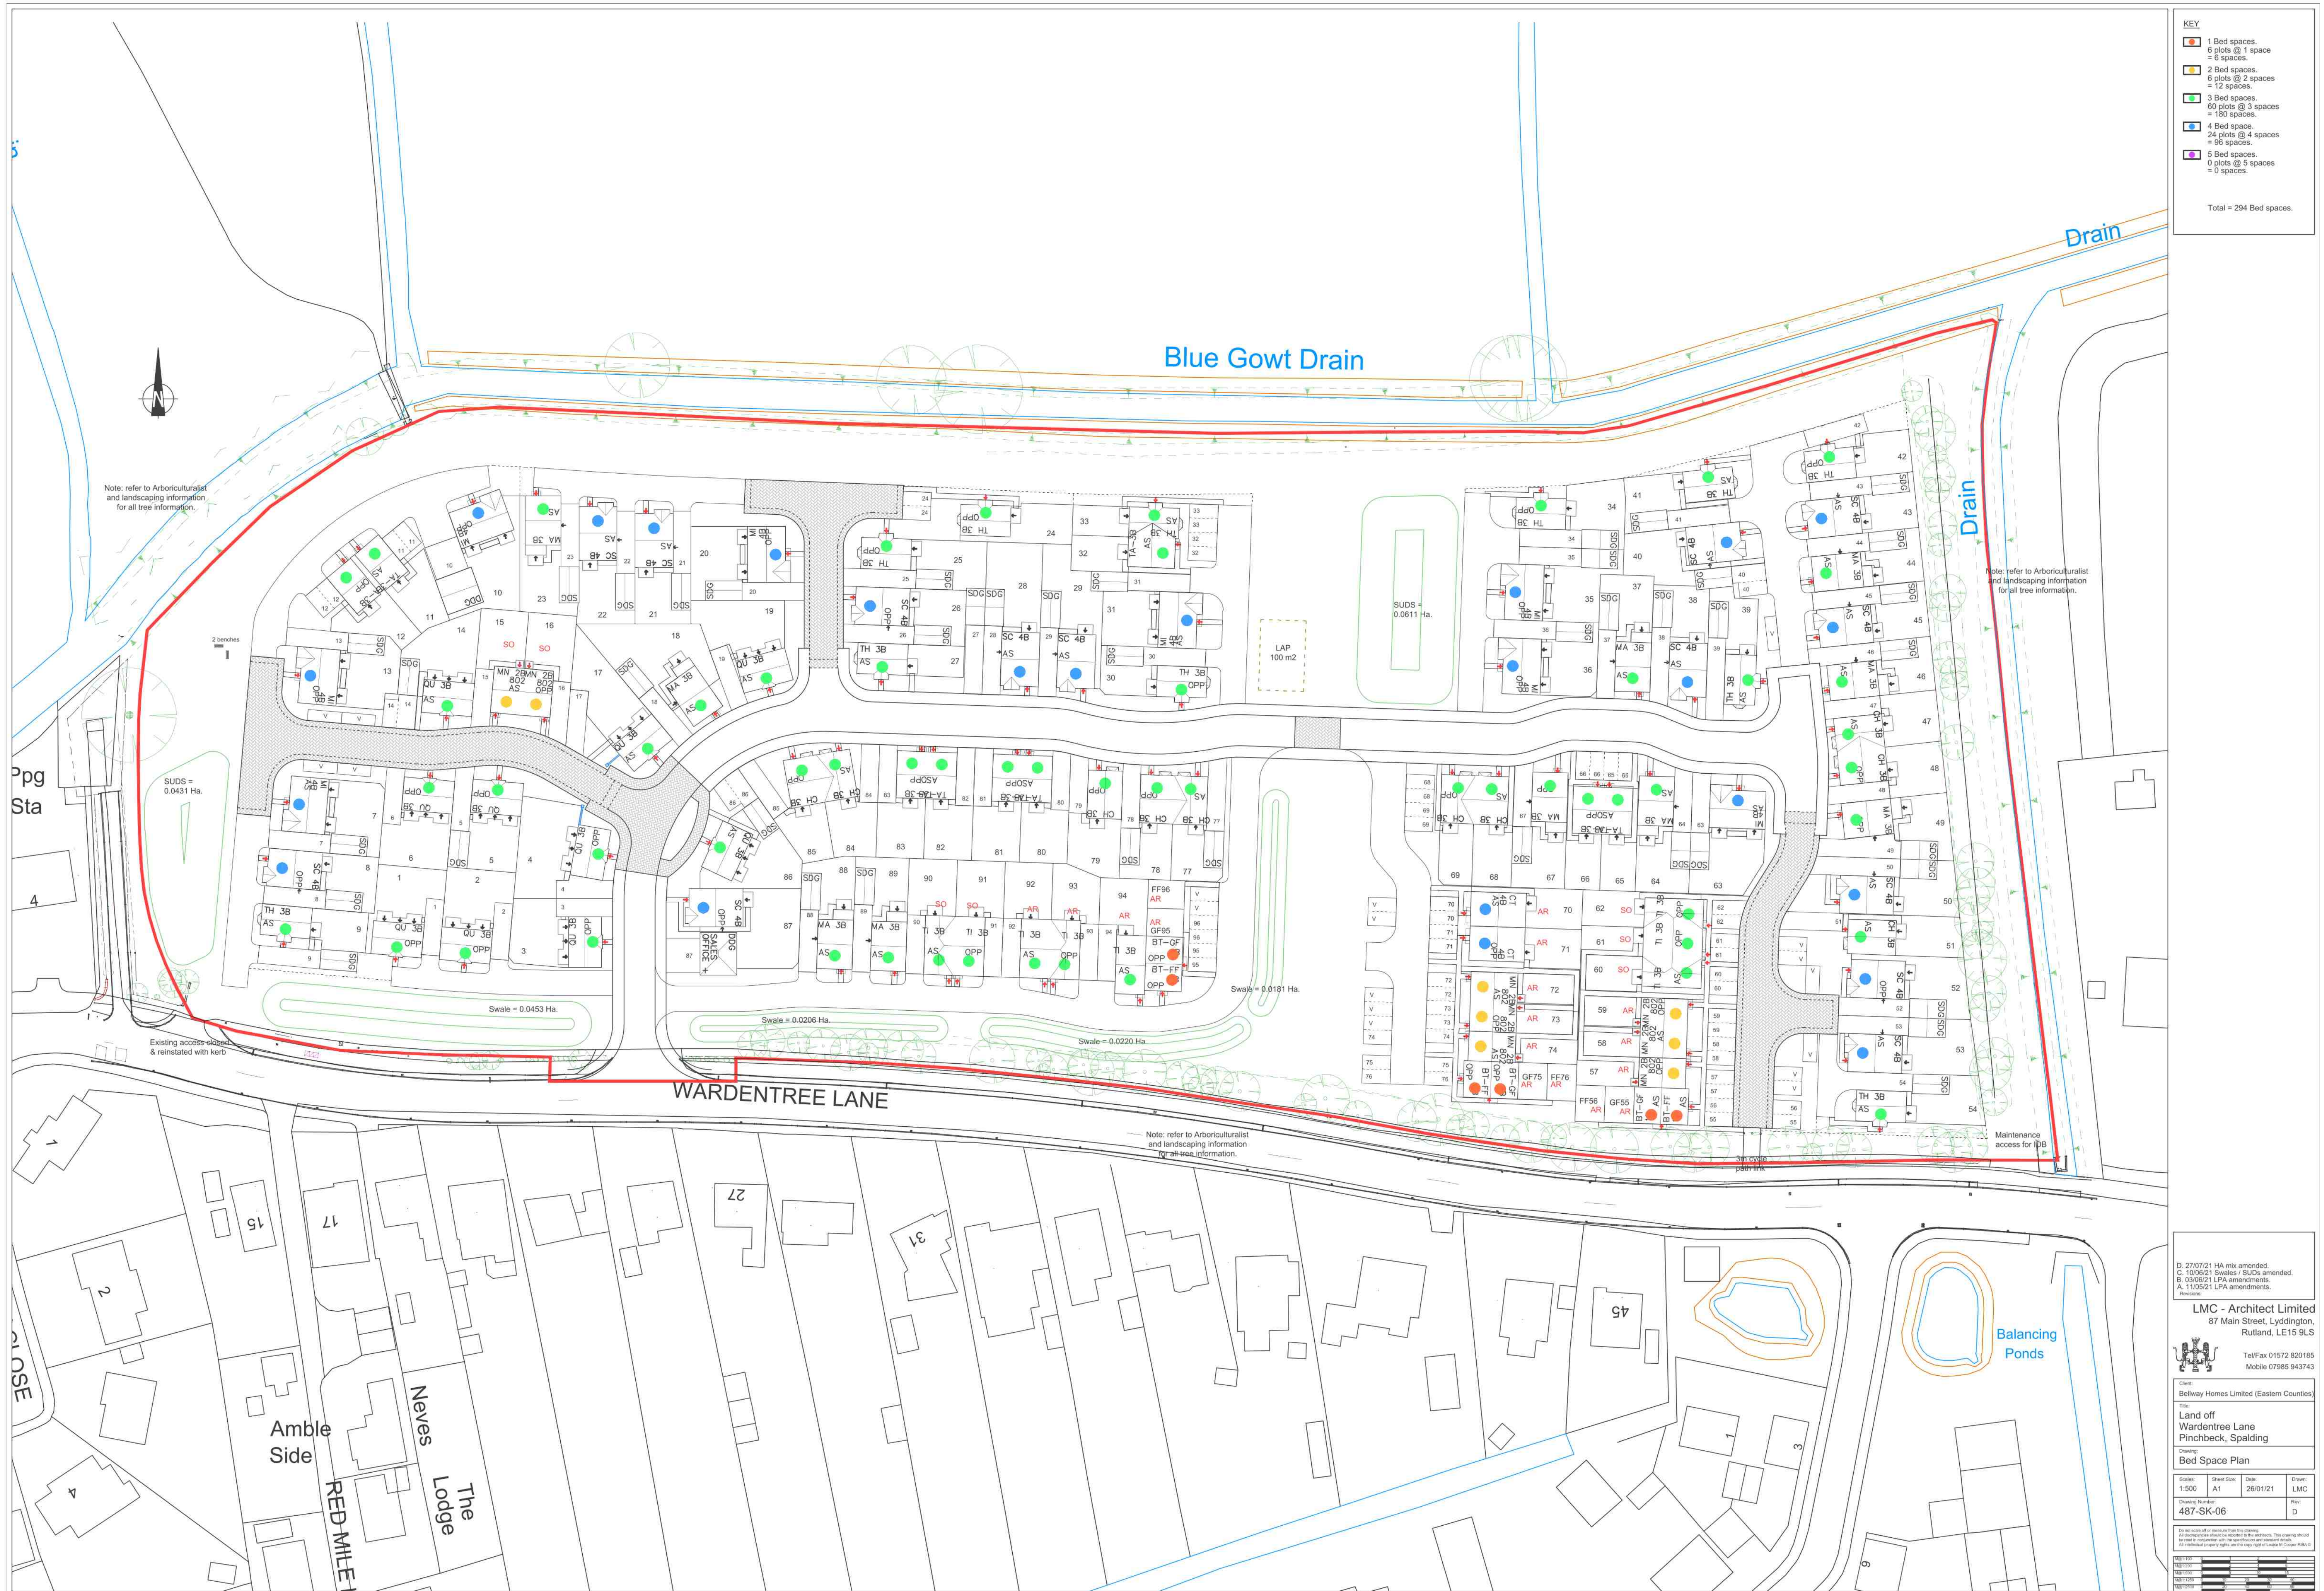

KEY

- 1 Bed spaces.
6 plots @ 1 space
= 6 spaces.
- 2 Bed spaces.
6 plots @ 2 spaces
= 12 spaces.
- 3 Bed spaces.
60 plots @ 3 spaces
= 180 spaces.
- 4 Bed space.
24 plots @ 4 spaces
= 96 spaces.
- 5 Bed spaces.
0 plots @ 5 spaces
= 0 spaces.

Total = 294 Bed spaces.

D. 27/07/21 HA mix amended.
C. 10/06/21 Swales / SUDs amended.
B. 03/06/21 LPA amendments.
A. 11/05/21 LPA amendments.
Revisions

LMC - Architect Limited
87 Main Street, Lyddington,
Rutland, LE15 9LS
Tel/Fax 01572 820185
Mobile 07985 943743

Client:
Bellway Homes Limited (Eastern Counties)

Title:
Land off
Wardentree Lane
Pinchbeck, Spalding

Drawing:
Bed Space Plan

Scales:	Sheet Size:	Date:	Drawn:
1:500	A1	26/01/21	LMC

Drawing Number:	Rev:
487-SK-06	D

Do not scale off or measure from this drawing.
All dimensions should be verified by the contractor. This drawing should be used in conjunction with the specifications and contract documents.
All intellectual property rights are the sole right of LMC or LMC Group Ltd.