


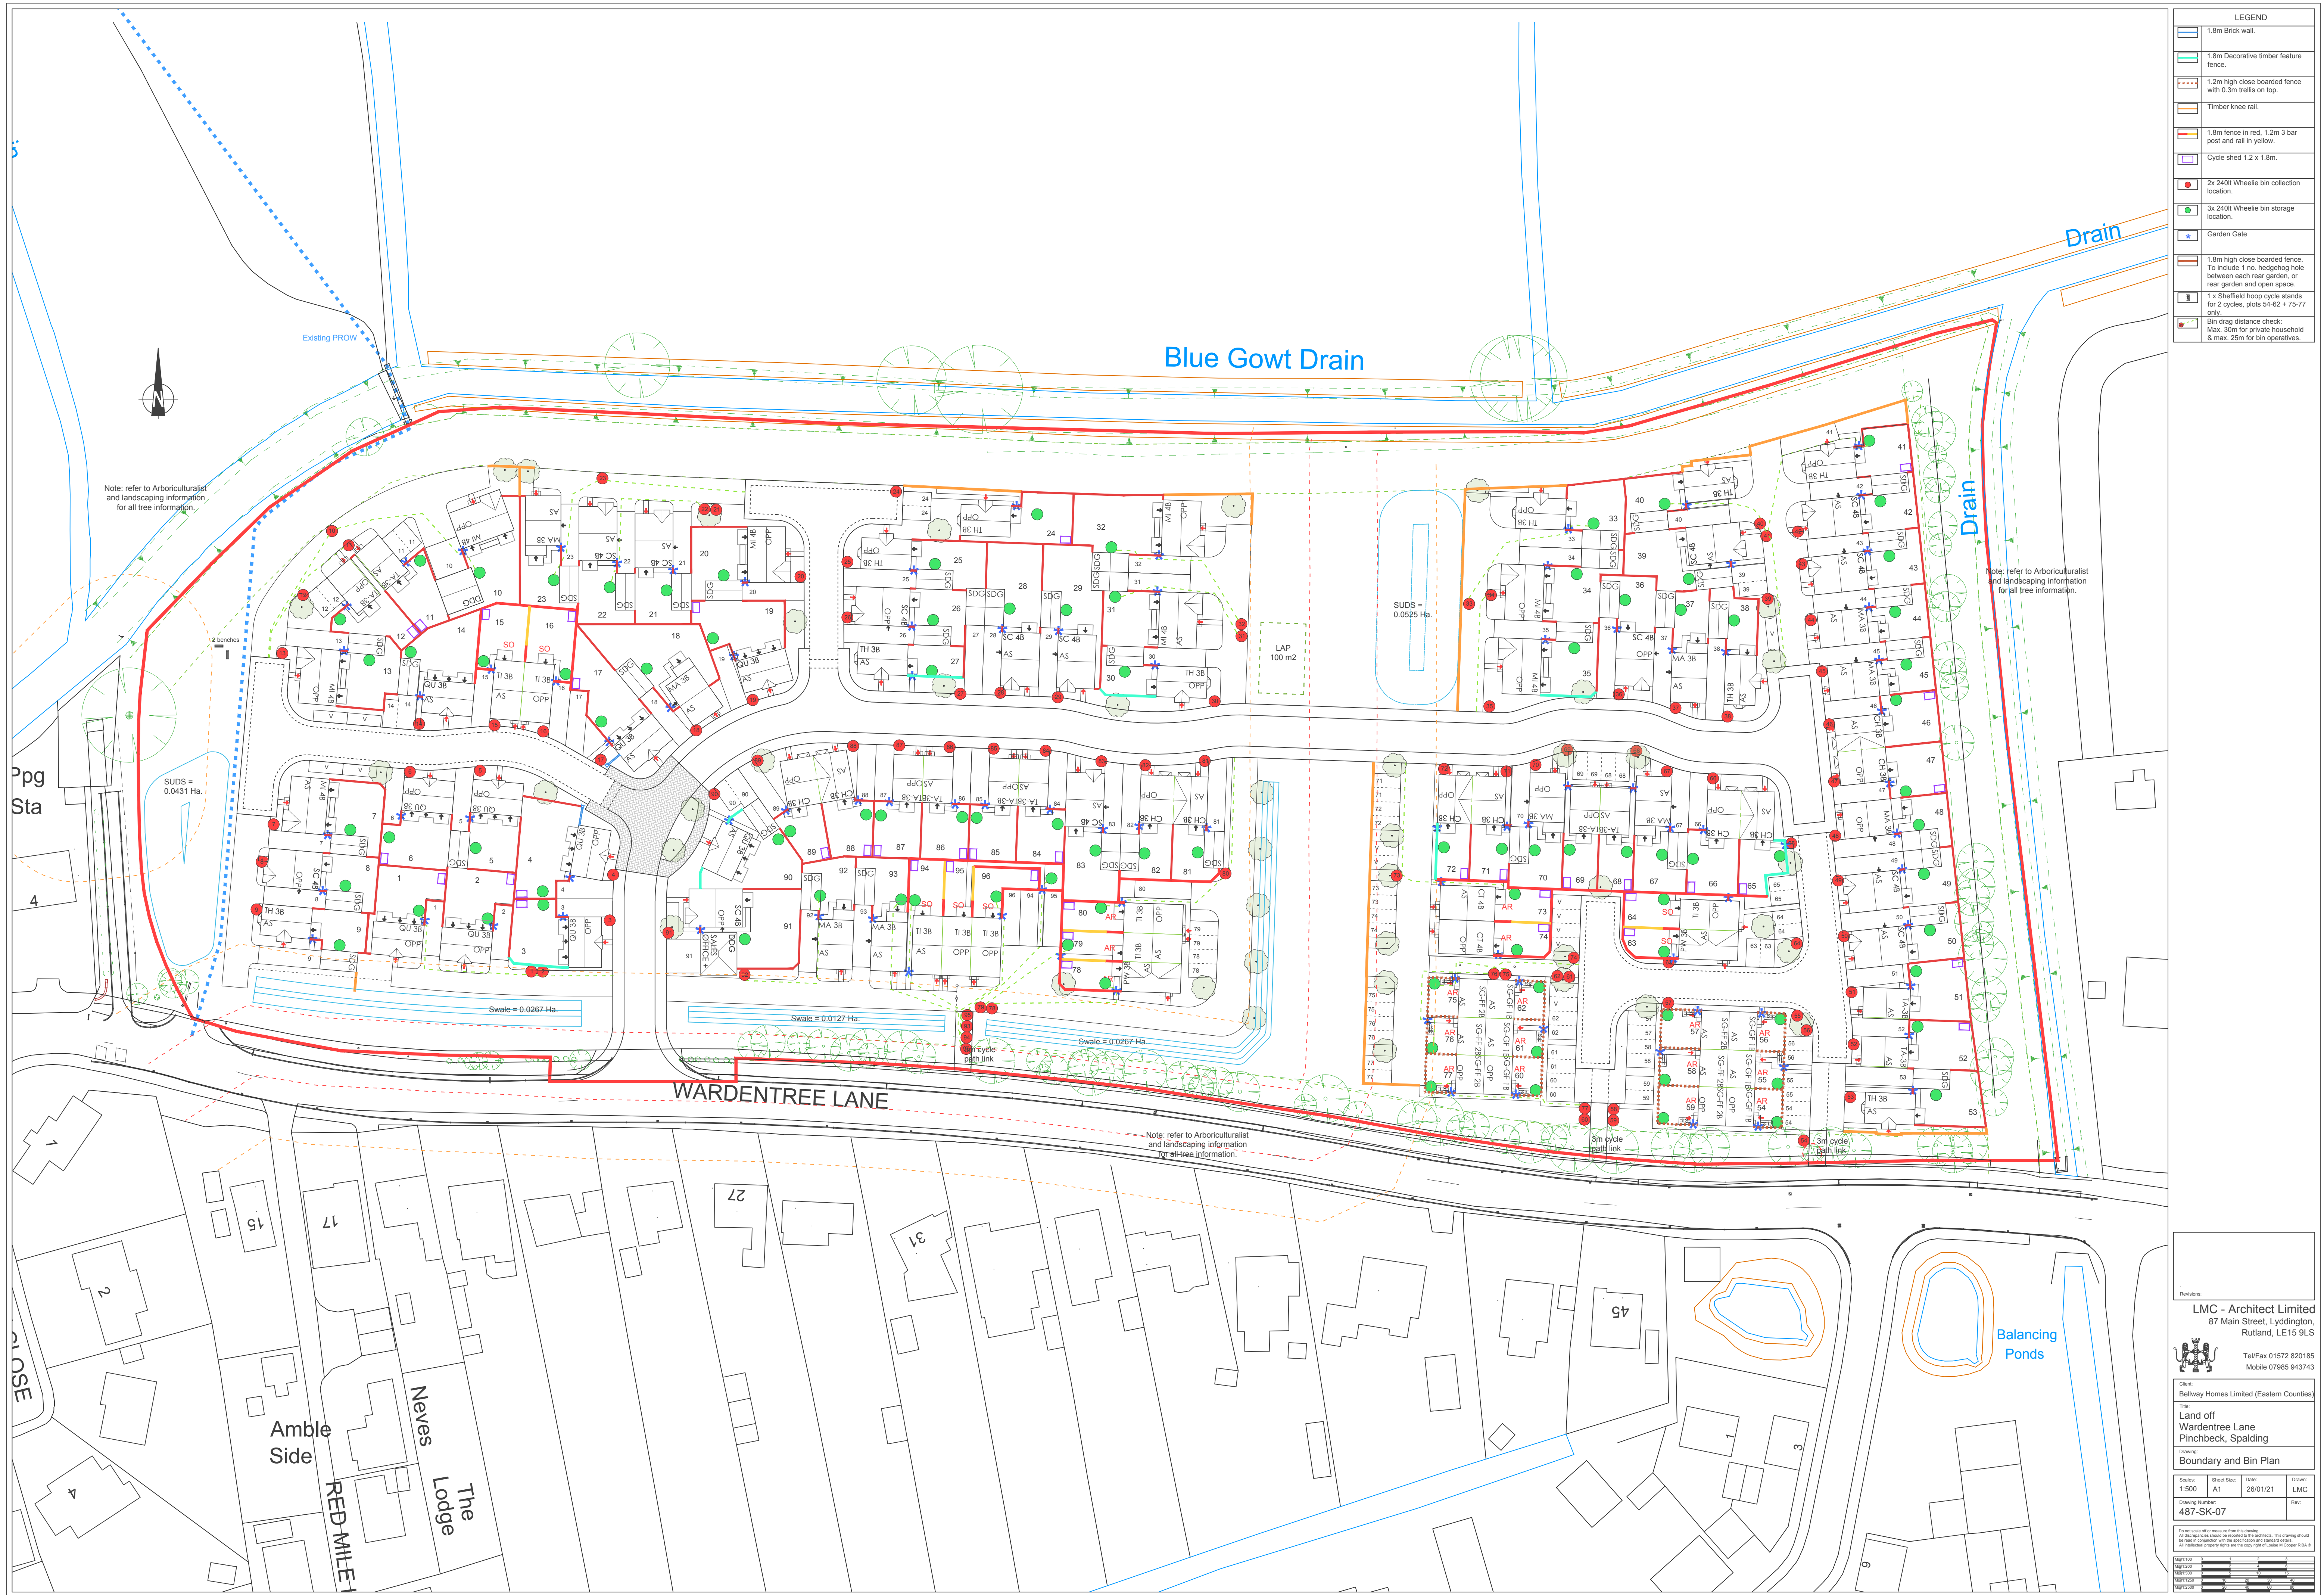

Revisions:

LMC - Architect Limited
87 Main Street, Lyddington,
Rutland, LE15 9LS

Tel/Fax 01572 820185
Mobile 07985 943743

Client:
Bellway Homes Limited (Eastern Counties)

Title:
Land off
Wardentree Lane
Pinchbeck, Spalding

Drawing:
Boundary and Bin Plan

Scales:
1:500 A1 Date: 26/01/21 Drawn: LMC

Drawing Number:
487-SK-07

Do not scale off or measure from this drawing.
All dimensions should be reported to the architect. This drawing should
be read in conjunction with the specification and standard details.
All intellectual property rights are the sole right of LMC or Crown 1988 & Co.

Page 100
Page 101
Page 102
Page 103
Page 104
Page 105